
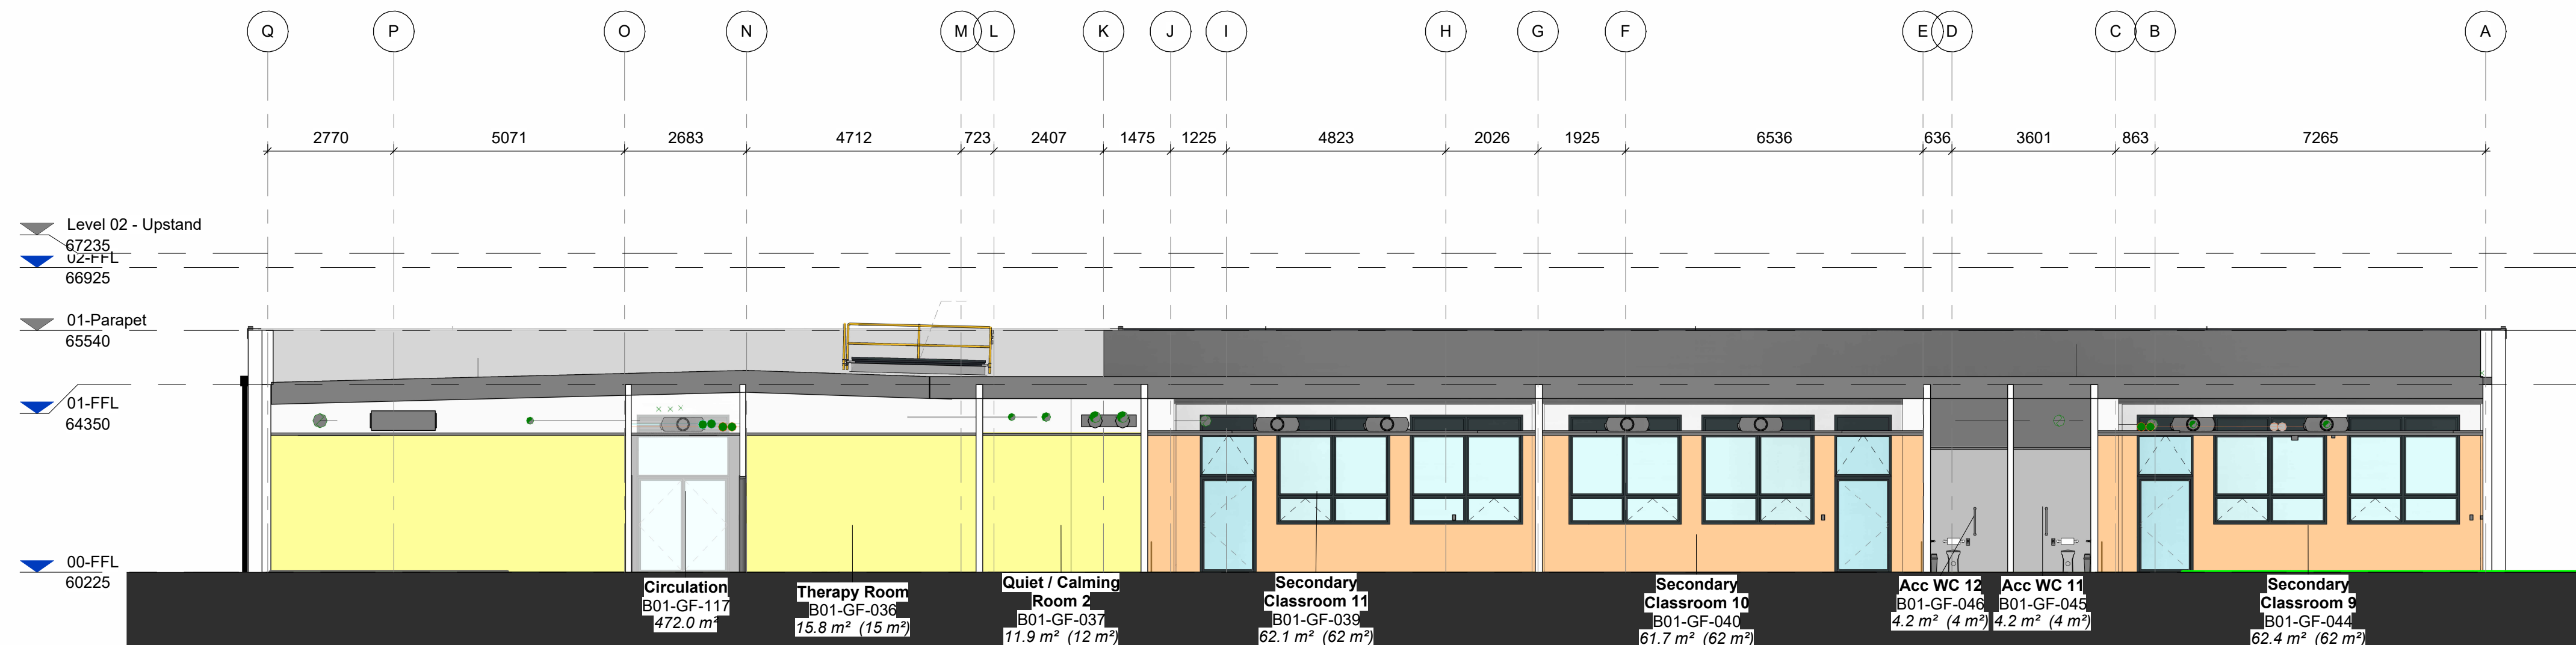
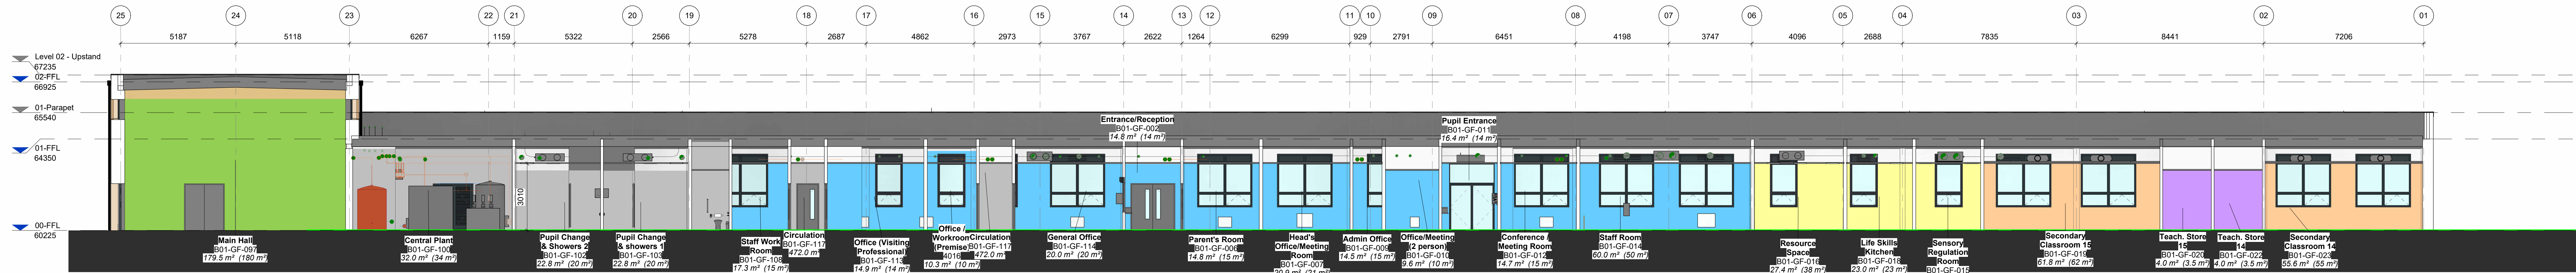


Notes :
1. This drawing should not be scaled, figured dimensions only to be taken
2. should any discrepancies be found with this drawing, please inform this office.
3. Copyright of this drawing is owned by JM Architects.
Structural information indicative only. To be confirmed by Structural Engineer.

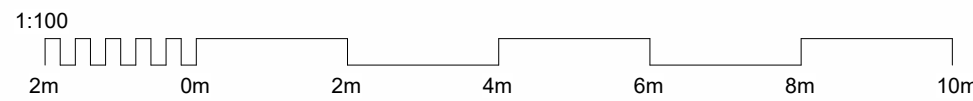

Rev	Description	Date	Drawn By	Check By
P01	Issued for Planning	26.02.2023	JE	AK
P04	Issued for Review and Comment	26.02.2023	JE	AK
P03	Issued for Review and Comment	09.03.2023	JE	AK
P02	Issued for Review and Comment	10.02.2023	JE	AK
P01	Issued for Review and Comment	12.02.2023	JE	AK

jmarchitects

Project:
Varley Street SEN School
Title:
Typical Building Sections 1
Client:
ISG
Drawing Number:
VAR-JMA-ZZ-ZZ-DR-A-00101
Scale:
As indicated
Series:
S3 P05
Revision:
7038
Date:
26.02.2023
Drawn By:
JE
Check By:
AK