

Section Detail B

Existing metal cladding to building

New Metal railing at 1100 height to comply with DDA regulation

Existing glass door

Existing internal flooring

New ACO channel Drainage to match existing

New external floor paving

New concrete raised floor

New Existing floor screeding

Existing curb border

Existing like rack

Existing railing

Existing like rack

Existing railing curb border

New Existing floor screeding

Existing soil ground

Existing soil ground

1200


2600

100

2800

Section Detail E

Scale 1:5 Detail B

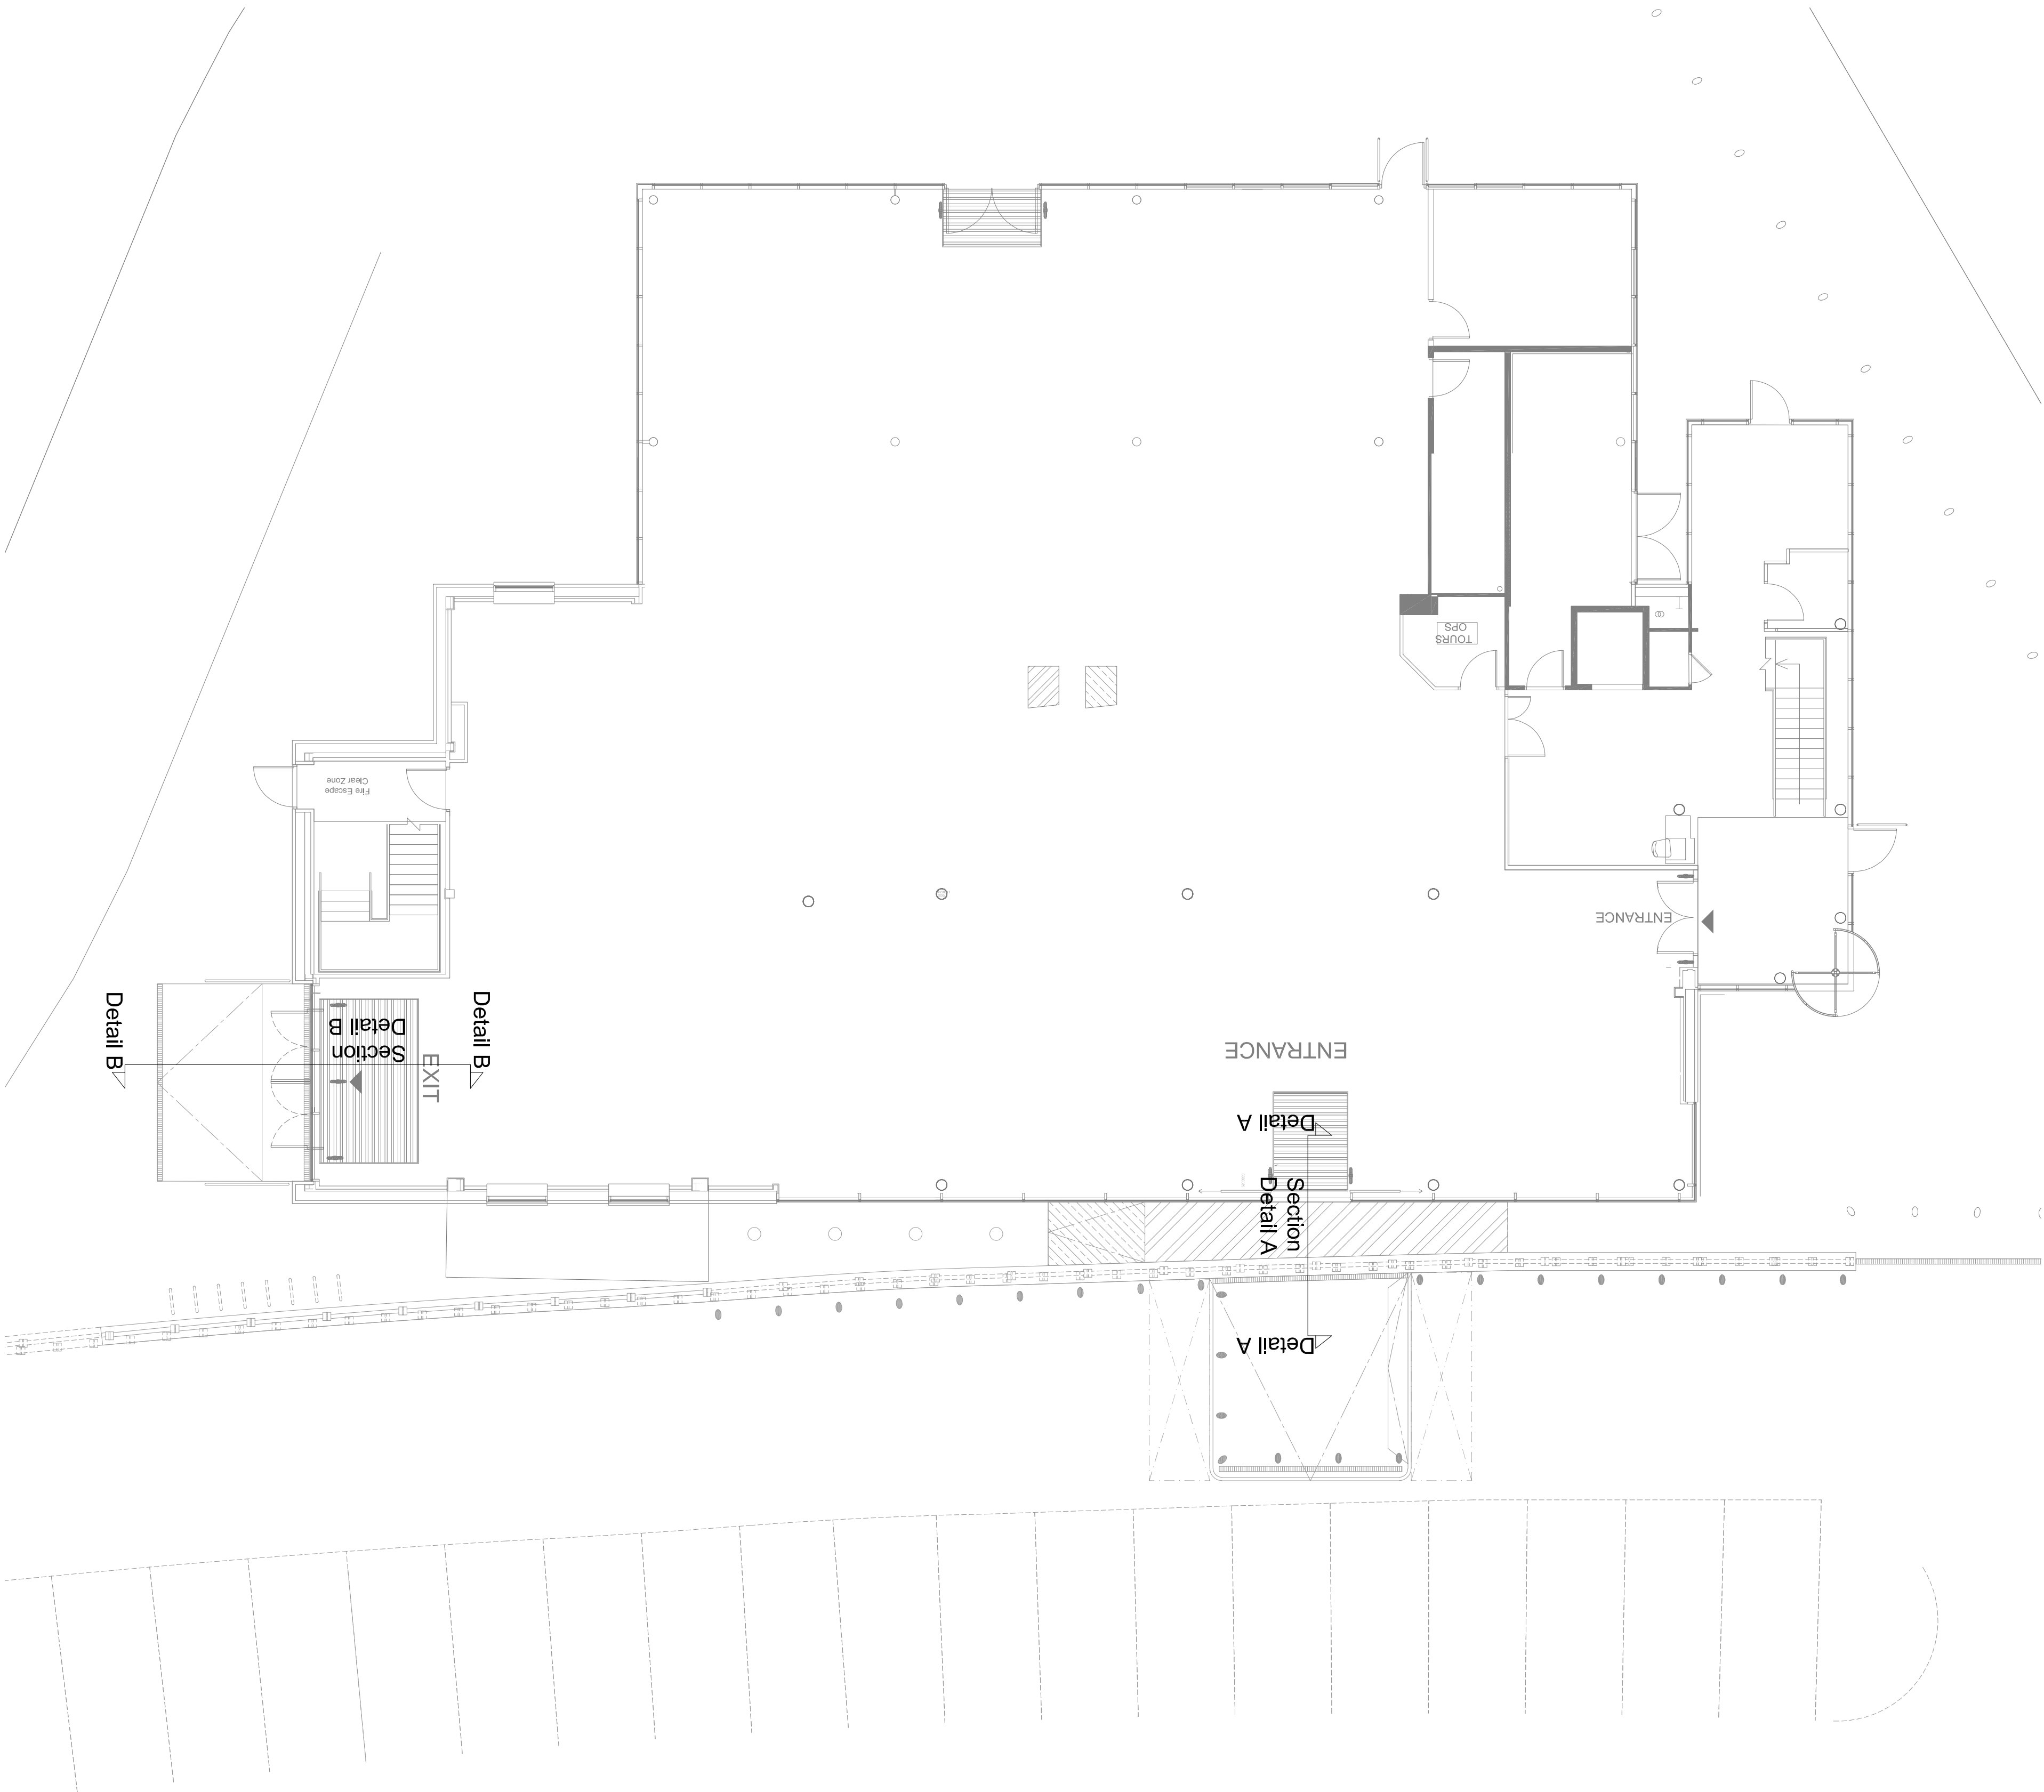

Section Detail A

Section Detail A

Scale 1:5 Detail A

For Information



Rpt. Details:		By: _____	Date: _____
Date: _____ Month: _____ Project: _____ City: _____ State: _____ Zip: _____ Proposed Site: _____ EAVO# Detail: _____ Project Number: _____ Drawing Number: _____ Drawing Title: _____ Drawn By: _____ Scale: _____ Units: _____		Revision: _____ Name: _____ Date: _____	