


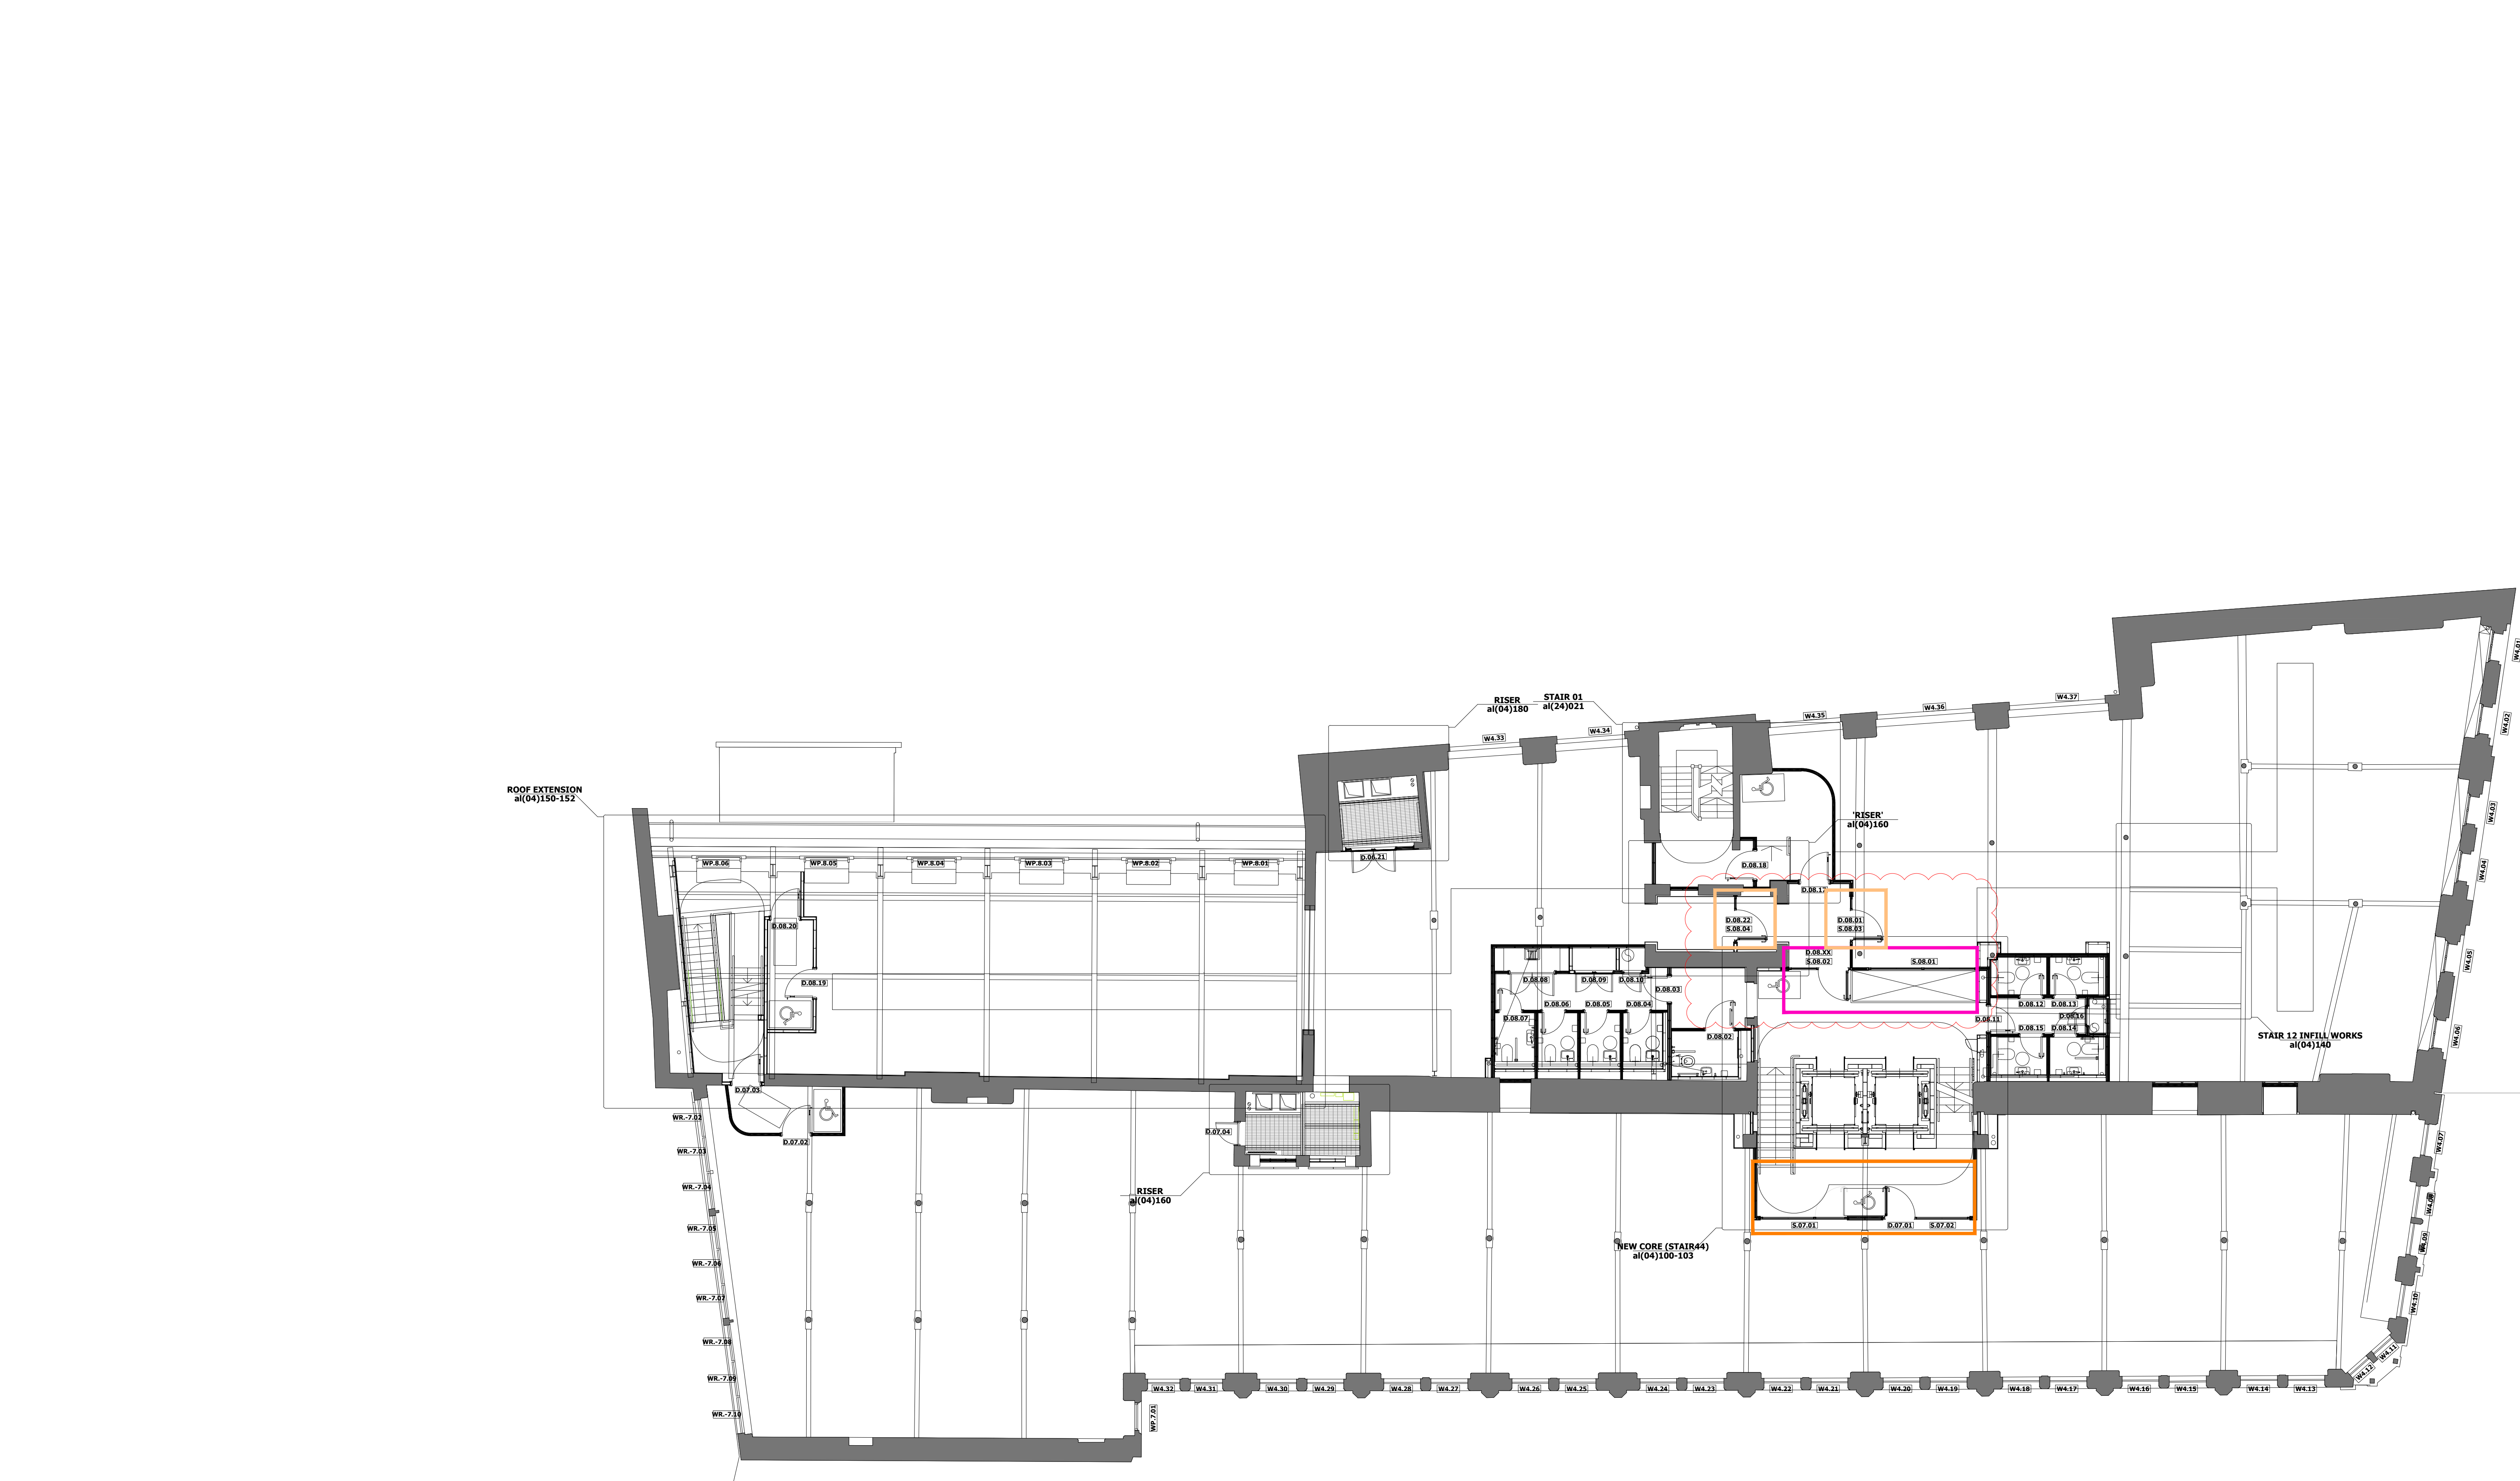

LEVEL 08 (Eastern Building)
 LEVEL 07 (Langley Building)

Safety Health & Environmental Information Box

Construction Risks This project uses only materials that have been used in this manner before. From a Designer viewpoint, Optima do not envisage any specific Construction issues to communicate.
Maintenance / Cleaning Risks Optima, in the main, provide office partitioning. The components specifically the glass are tested to the relevant national or international standards of the day. As such CLEANING and MAINTENANCE of this product reveal no specific risks. However, Optima would point out that all persons involved with maintenance and cleaning should themselves be subject to their own employer's specific risk assessment process. Special care should be taken if working at height. In such cases the regulations of the day apply. Optima do not recommend any loadings against its products.
Demolition / Adaptation Risks From the viewpoint of a Designer, Optima have identified no significant risks for demolition and adaptation. However, the usual risk assessments are presumed as implemented by the company proposing demolition and/or adaptation.
Environmental / Recycling Much of the Optima range of project is relocate- able. See original terms and conditions for clarification. Environmental issues are subject to the law of the day. In addition to the hazards / risks normally associated with the types of work detailed on this drawing take note of the above. It is assumed that all works on this drawing will be carried out by a competent contractor working where appropriate, to an approved method statement.

KEY		
DRAWING NUMBER	DESCRIPTION	COLOR
4030-DRG-100-101	Technishield 65 60/60 Screens & Technishield 65 60/60 Non Rebated Doors, Shoreditch Edition	
4030-DRG-102	Technishield 65 60/60 Guarded Screens, Shoreditch Edition	
4030-DRG-201	Technishield 65 Non Fire Rated Non Rebated Door & Screen, Shoreditch Edition	

01	23.04.22	Updated as per comments	OC		
00	16.04.22	First Issue	OC	AM	XX
Rev	Date	Description	Dr	App	Ck

GA Reference Colour:

Status:

For Approval

Optima

© Optima Products Ltd.

OPTIMA CONTRACTING LIMITED
 COURTYARD HOUSE
 WEST END ROAD
 HIGH WYCOMBE
 BUCKINGHAMSHIRE
 HP11 2QB

Tel: +44 (0) 1494 492600
 Web: www.optimasystems.com

PART OF THE OPTIMA GROUP
 Project Number: 50357

Project Name: 40-46 Princess Street

Title: Level 07 & Level 08 Tagged Layout

Scale @ A0: 1:100

Drawing No.: OPT-DRG-404

Revision: 01