
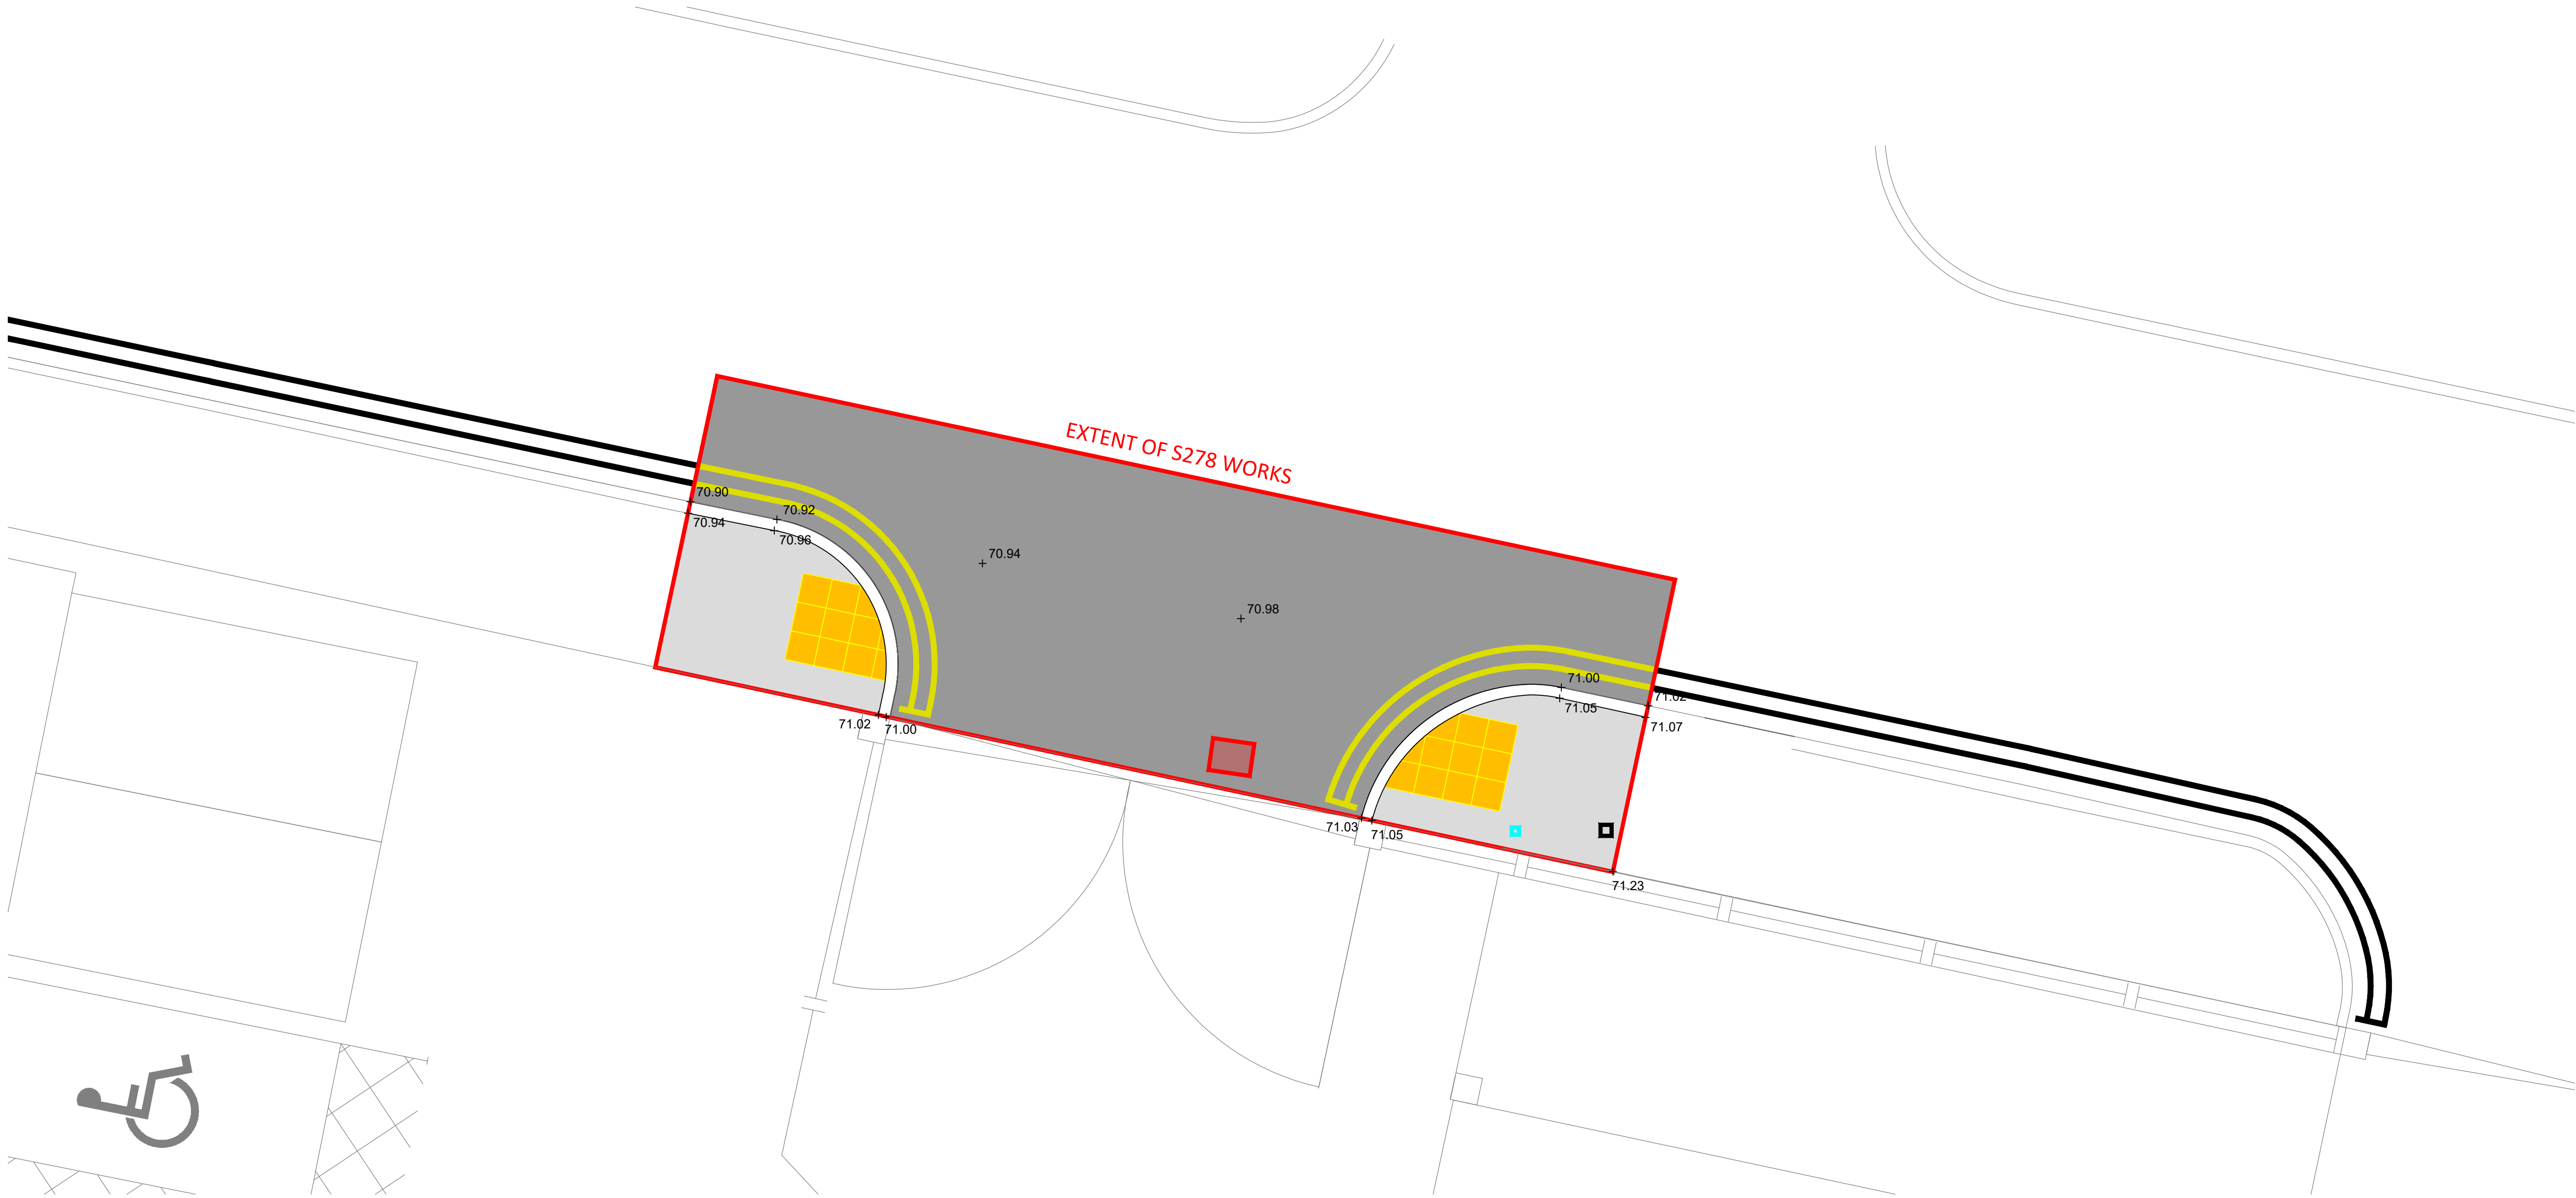


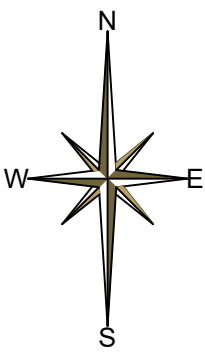

- GENERAL NOTES:
1. ALL DIMENSIONS ARE IN MILLIMETRES UNLESS STATED OTHERWISE.
 2. TO BE READ IN CONJUNCTION WITH ALL RELEVANT KENNEDY REDFORD S278 DRAWINGS.
 3. GPR SURVEYING TO BE USED TO LOCATED EXISTING SERVICES WITHIN THE S278 WORKS BOUNDARY. EXISTING SERVICES WITHIN THE PROPOSED CARRIAGEWAY CONSTRUCTION AREA MAY REQUIRE LOWERING TO ACHIEVE MINIMUM COVER.
 4. SERVICES PROVIDERS MUST BE CONTACTED PRIOR TO ANY DIVERSION WORKS BEING CARRIED OUT BY THE CONTRACTOR.
 5. ALL LEVELS, DIMENSIONS AND LOCATIONS ARE TO BE CHECKED BY THE MAIN CONTRACTOR PRIOR TO COMMENCEMENT OF ANY WORK ON SITE.
 6. ALL HIGHWAY WORKS TO BE CARRIED OUT IN LINE WITH THE SHW AND MCC REQUIREMENTS.
 7. ALL TRAFFIC MANAGEMENT TO BE IN ACCORDANCE WITH CHAPTER 8 OF THE TRAFFIC SIGNS MANUAL 2009.
 8. PROPOSED ROAD MARKINGS TO DIAGRAM 1018.1 TO TIE IN WITH EXISTING.

- KEY
- EXTENTS OF S278 WORKS
 - PROPOSED HIGHWAY MARKINGS
 - EXISTING HIGHWAY MARKINGS
 - BUFF COLOURED TACTILE. REFER TO DRAWING 210930-KRD-XX-EX-DR-C-0700 FOR CONSTRUCTION DETAIL
 - PROPOSED CARRIAGEWAY
 - PROPOSED FOOTWAY
 - EXISTING MANHOLE COVER RESET TO SUIT PROPOSED LEVELS
 - EXISTING WATER COVER RESET TO SUIT PROPOSED LEVELS
 - EXISTING GAS COVER RESET TO SUIT PROPOSED LEVELS
 - 71.10 + PROPOSED LEVEL
 - PROPOSED PRECAST CONCRETE KERB. REFER TO DETAIL 6 ON 210930-KRD-XX-EX-DR-C-0700.

P03	13.04.23	SECOND TECHNICAL REVIEW UPDATES	M.M	P.V	R.B
P02	14.02.23	LAYOUT UPDATED	M.M	P.V	R.B
P01	02.11.22	PRELIMINARY ISSUE	M.M	P.V	R.B
REV	DATE	DESCRIPTION	DRN	CHK	APR

© This drawing is the property of Kennedy Redford Limited and the information can only be reproduced with their prior permission.



CLIENT



PROJECT NAME
EVONIK
CLAYTON LANE, MANCHESTER

DRAWING TITLE
PROPOSED S278 WORKS -
GENERAL ARRANGEMENT

DATE	SCALE	SHEET SIZE	REV
02.11.22	1:50	A1	P03

DRAWING STATUS

S2 - ISSUED FOR INFORMATION

DRAWING NUMBER
210930 - KRD - XX - EX - DR - C - 0012