


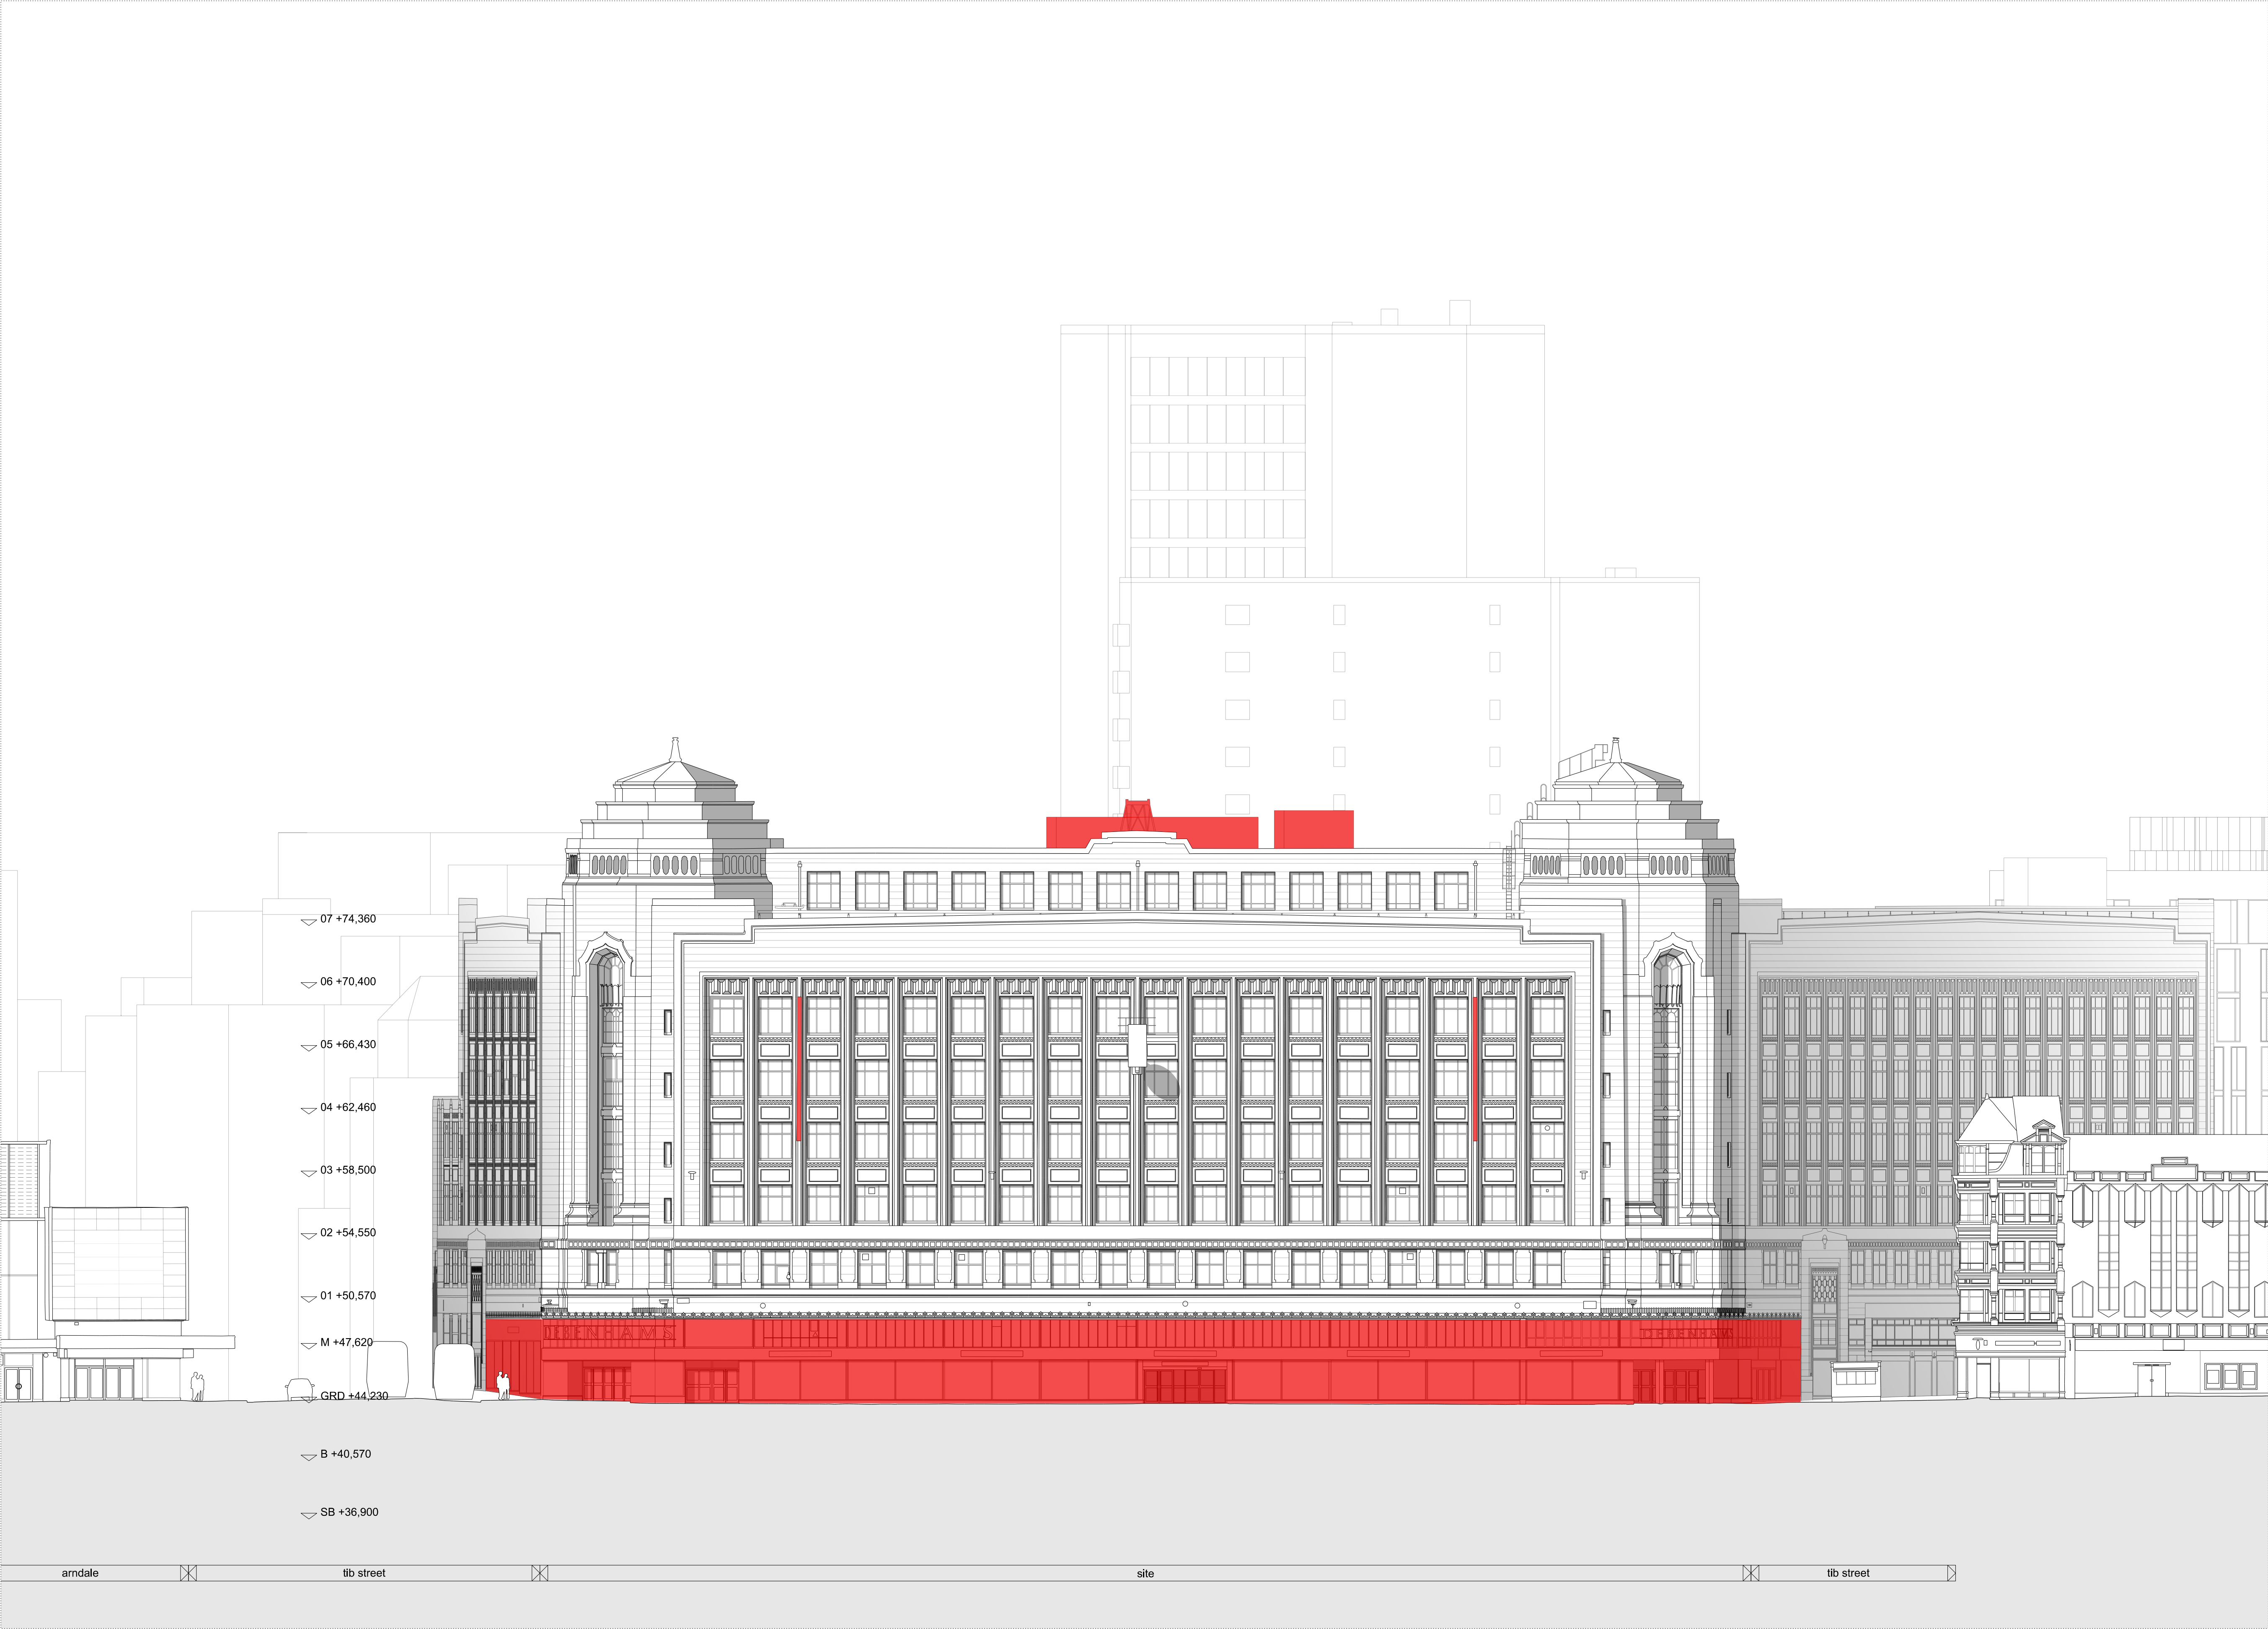

NOTES / REVISION

KEY

DEMOLISH

NEW HOLES IN SLAB

NEW HOLES IN SLAB TO FACILITATE DRAINAGE

SKYLIGHT. CAREFULLY REMOVE AND STORE GLASS BLOCKS. CAREFULLY DEMOLISH SKYLIGHT STRUCTURE - FRAMEWORK AND UPSTANDS.

ORIGINAL FEATURE TO BE RETAINED AND PROTECTED

REMOVAL OF CONCRETE SLAB TO HEAD AND BASE OF COLUMN AND ENCASEMENT TO FACILITATE STRENGTHENING OF STEEL FRAME

SKYLIGHT. CAREFULLY REMOVE AND STORE GLASS BLOCKS. RETAIN SKYLIGHT STRUCTURE - FRAMEWORK, UPSTANDS, AND BEAMS.

ORIGINAL FEATURE STAIR TO BE CAREFULLY REMOVED AND STORED

REMOVAL OF EXISTING PAVEMENT LIGHTS, INCLUDING INFILLS AND ASSOCIATED SECONDARY STRUCTURES

DEMOLITION SUBJECT TO INVESTIGATIONS

NOTES

INTERNAL DOORS AND JOINERY TBC SUBJECT TO CONDITION SURVEY.

REFER TO WINDOW SCHEDULE AND DETAIL DRAWINGS FOR PROPOSED WINDOW TREATMENTS.

ALL ROOF COVERINGS TO BE REMOVED AND STRIPPED BACK TO STRUCTURE, PRIOR TO INSTALLATION OF NEW ROOF COVERINGS.

PROJECT

RYLANDS BUILDING, MANCHESTER

CLIENT

CD9 PROPERTIES (MANCHESTER) LTD

TITLE

PROPOSED DEMOLITION ELEVATION A SOUTH - NON MATERIAL AMENDMENT

SCALE

1:200@A1
1:400@A3

DATE

APR 2023

JOB No

1526

DWG No

AL[05]1120

REV

*

ISSUE FOR

PLANNING DOCUMENT

JEFFREY BELL ARCHITECTS

Jeffrey Bell Architects
3 Cobourg Street
off Fairfield Street
Manchester
M1 3GY

t +44 (0)161 228 0651
e studio@jeffreymbellarchitects.co.uk