


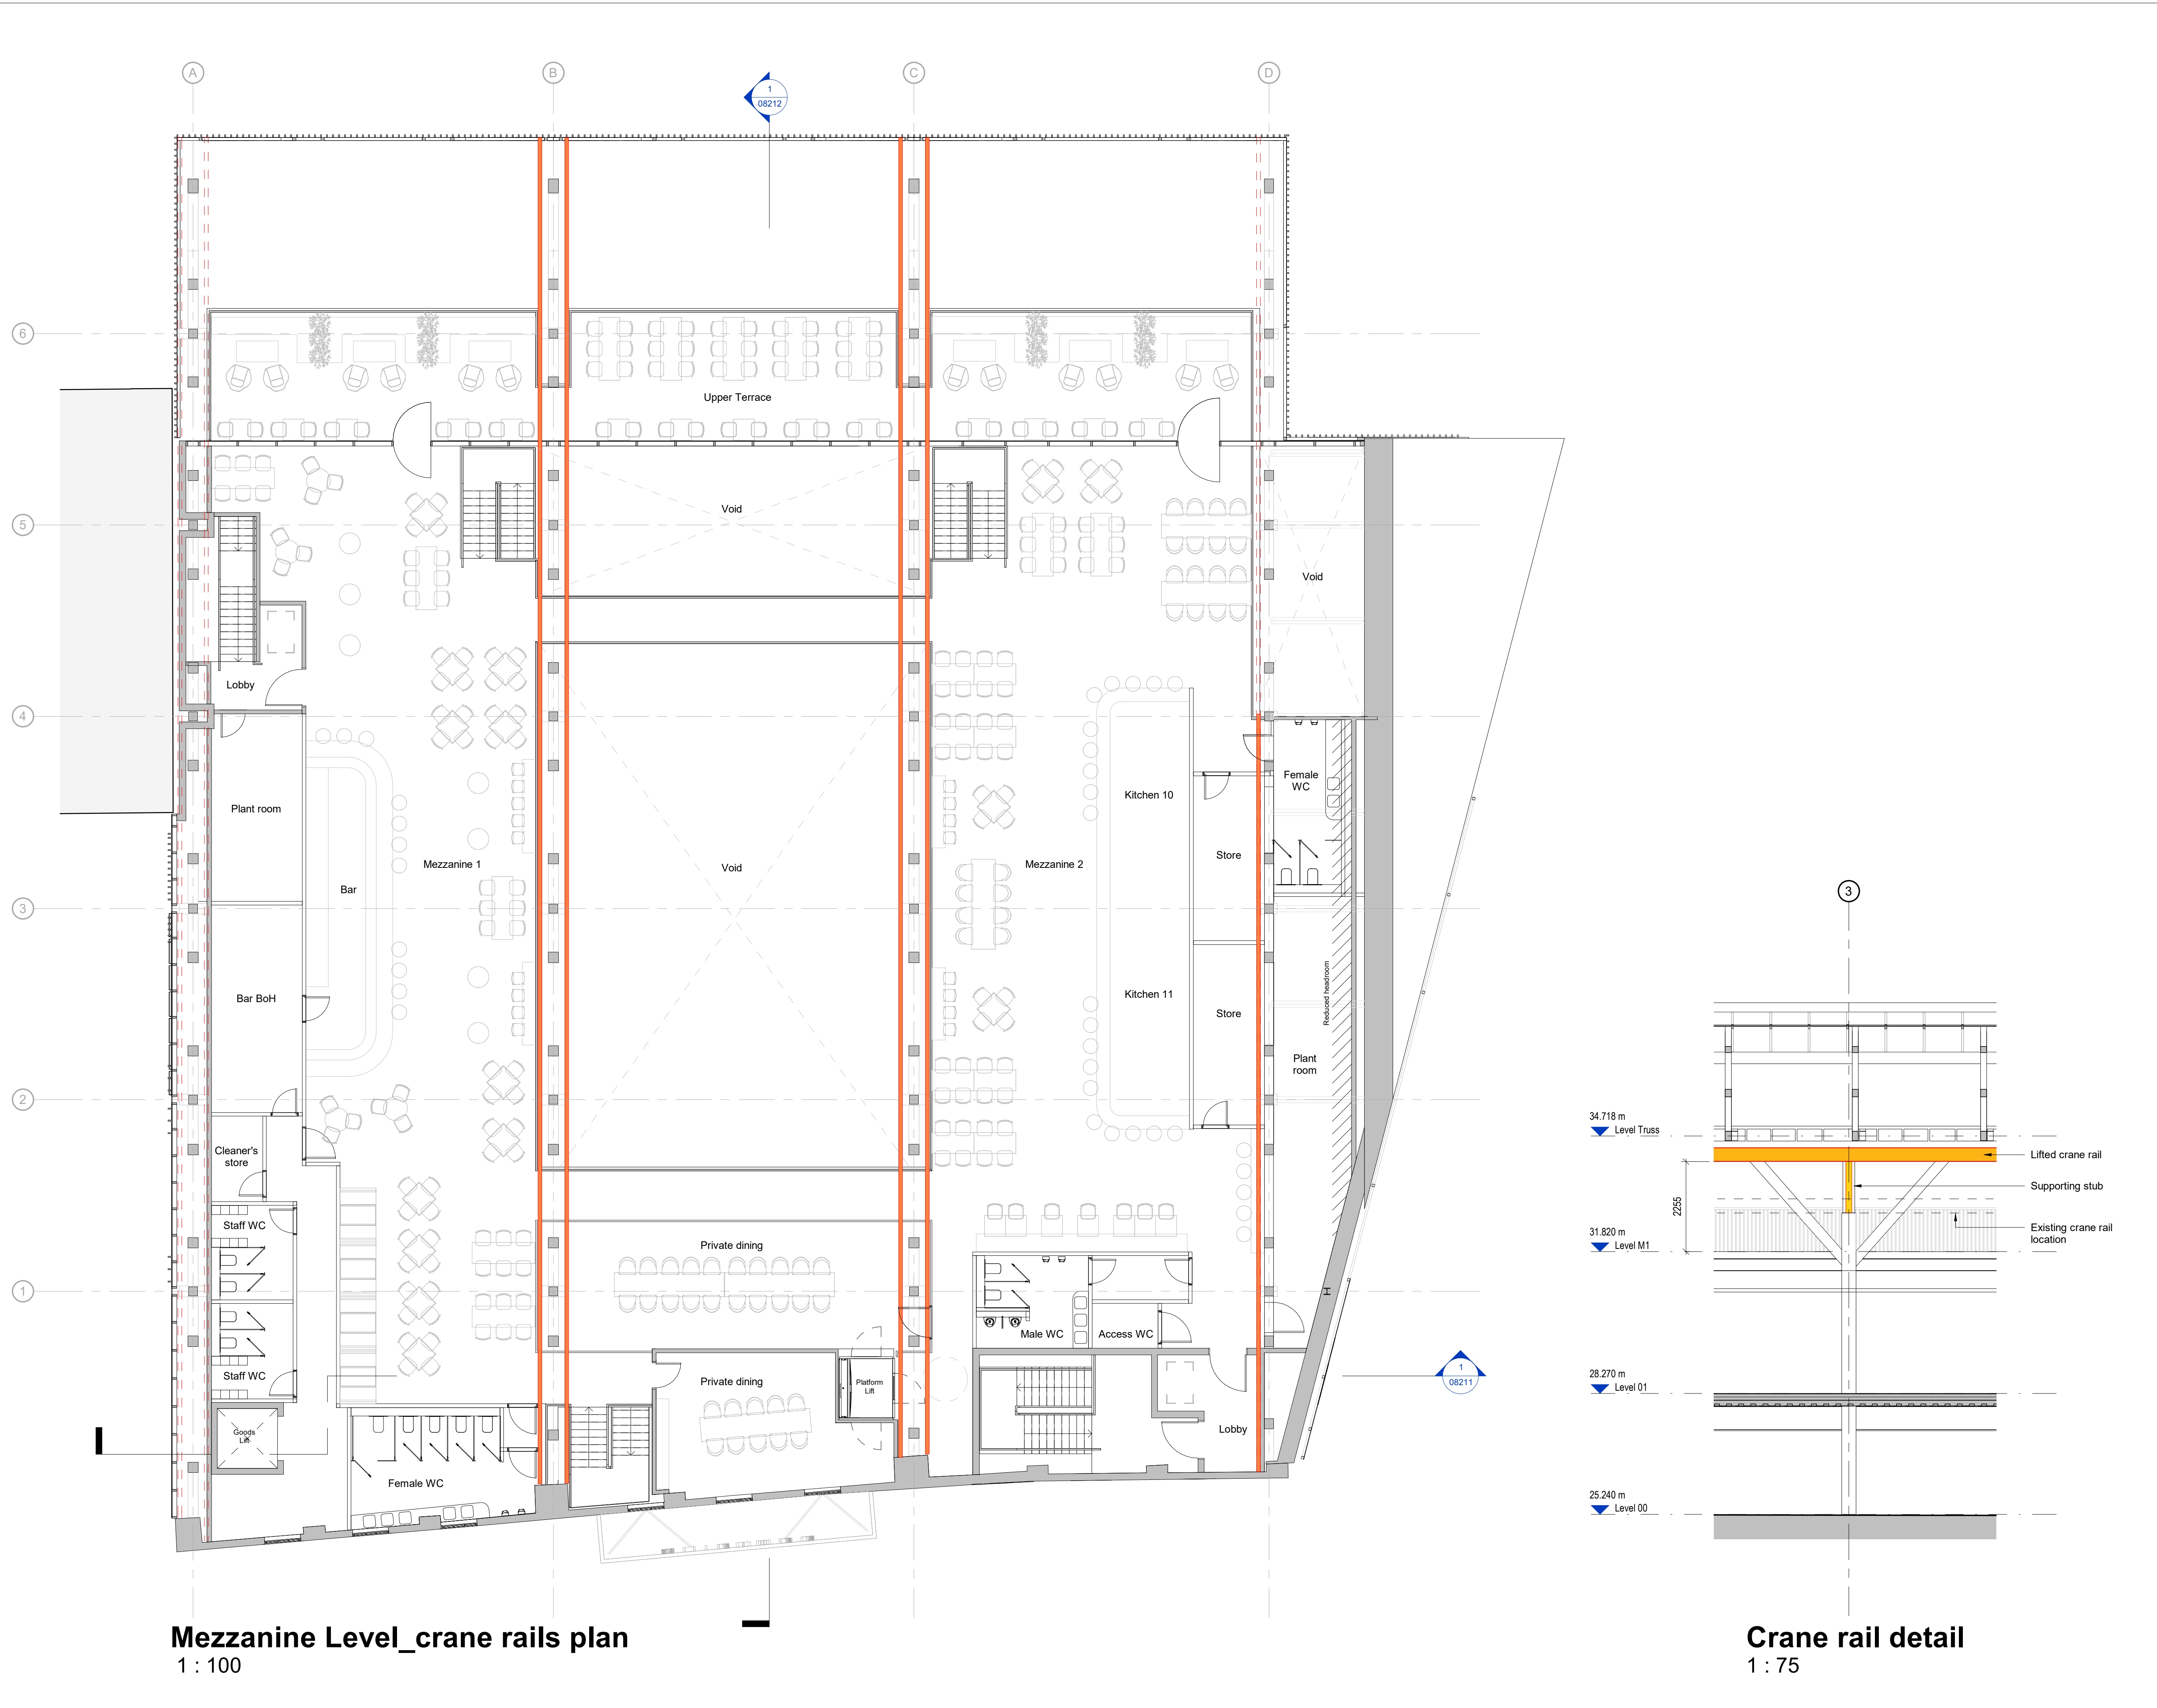

Notes

Do not scale from this drawing.

All dimensions are to be checked prior to construction and any discrepancies are to be identified to the Architect.

Copyright reserved.

KEY

--- Extent of existing crane.
Average height - 1.1m above FFL

— Crane to be lifted
due to obstruction to proposed
rooms at mezzanine level

Revisions

A	06/04/23	Issued for planning	GL
---	----------	---------------------	----

Status

PLANNING

Client

ALLIED LONDON

Project

**SHIPYARD
WATER STREET
MANCHESTER**

Title

**Level M1
Existing crane review**

Scale	Size	Date	Drawn	Checked
As indicated	A1	20/03/23	GL	NS

3DReid
www.3DReid.com
Architecture Interiors Masterplanning

**3D
REID**

Drawing No. 200097-3DR-M1-DR-A-08701 Rev. A