
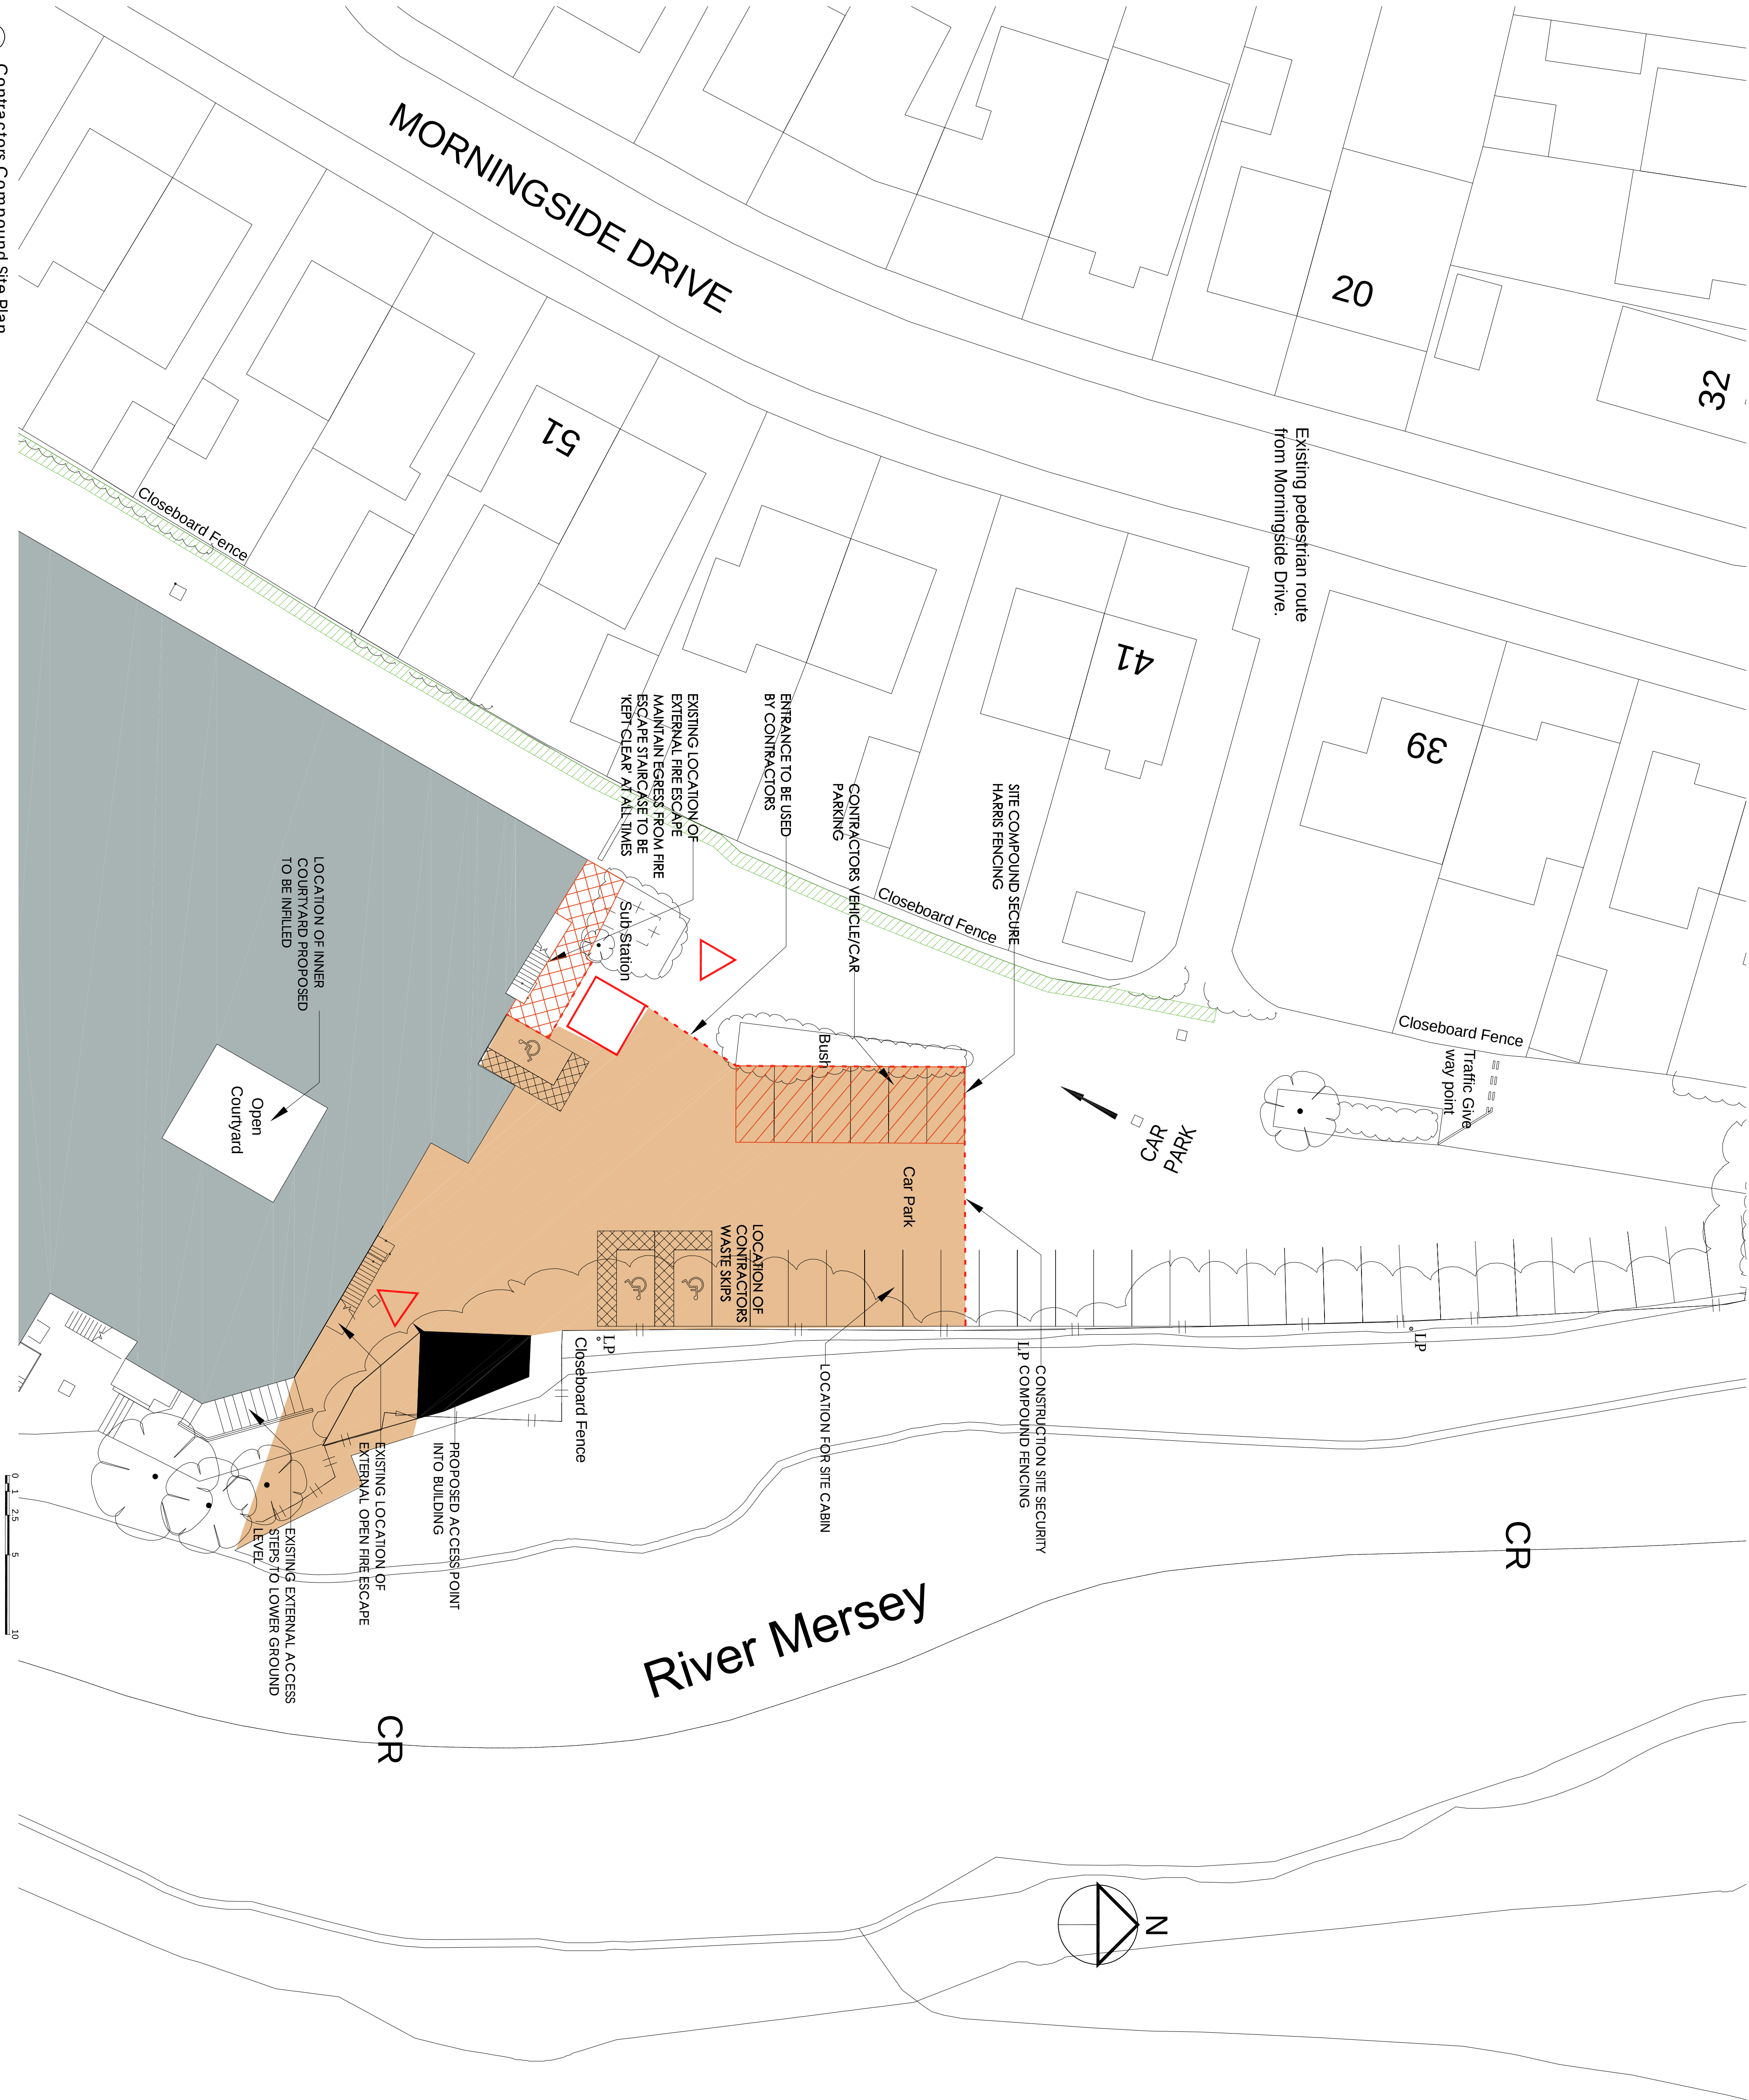


River Mersey

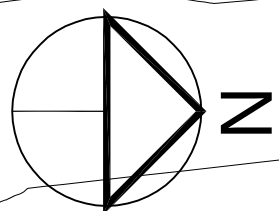

Reference Information

Asbestos Survey:
An Asbestos Survey has been carried out to all areas for refurbishment & demolition and all adjoining areas affected (eg. ductwork & services etc) for conversion. Prior to pre-demolition / major refurbishment work.

NSJR Drawings:
This drawing is to be read in conjunction with all other NSJR drawings and Sanitary Schedule documentation

STATUS INFORMATION

ARCHITECTS
NSJR
MANCHESTER
HISTORIC BUILDING CONSULTANTS

PROJECT MANAGERS
NSJR
MANCHESTER
HISTORIC BUILDING CONSULTANTS

The Waterside Hotel & Leisure Club

The Waterside Hotel Refurbishment

Title			
Contractors Site Compound			
Scale	Date	Drawn	Checked
1:250@A1	18.03.20		
Contract	Dwg. No.	Rev	
1338 - 022	000	P01	