
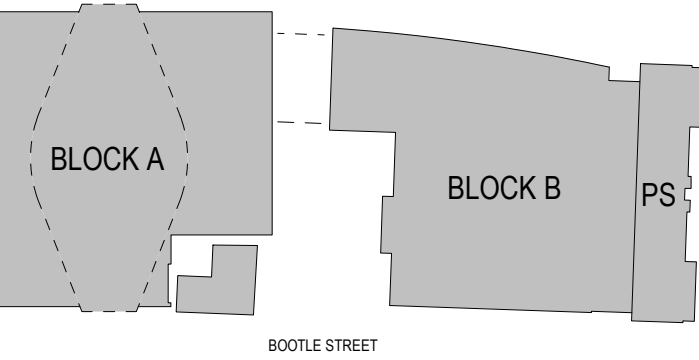


DO NOT SCALE
Work to annotated dimensions only. Read drawings in
conjunction with relevant specification, Structural Engineers' and
Services Engineers' drawings. Confirm all dimensions before
commencement of any work on site or fabrication.
ACTIONS ROW

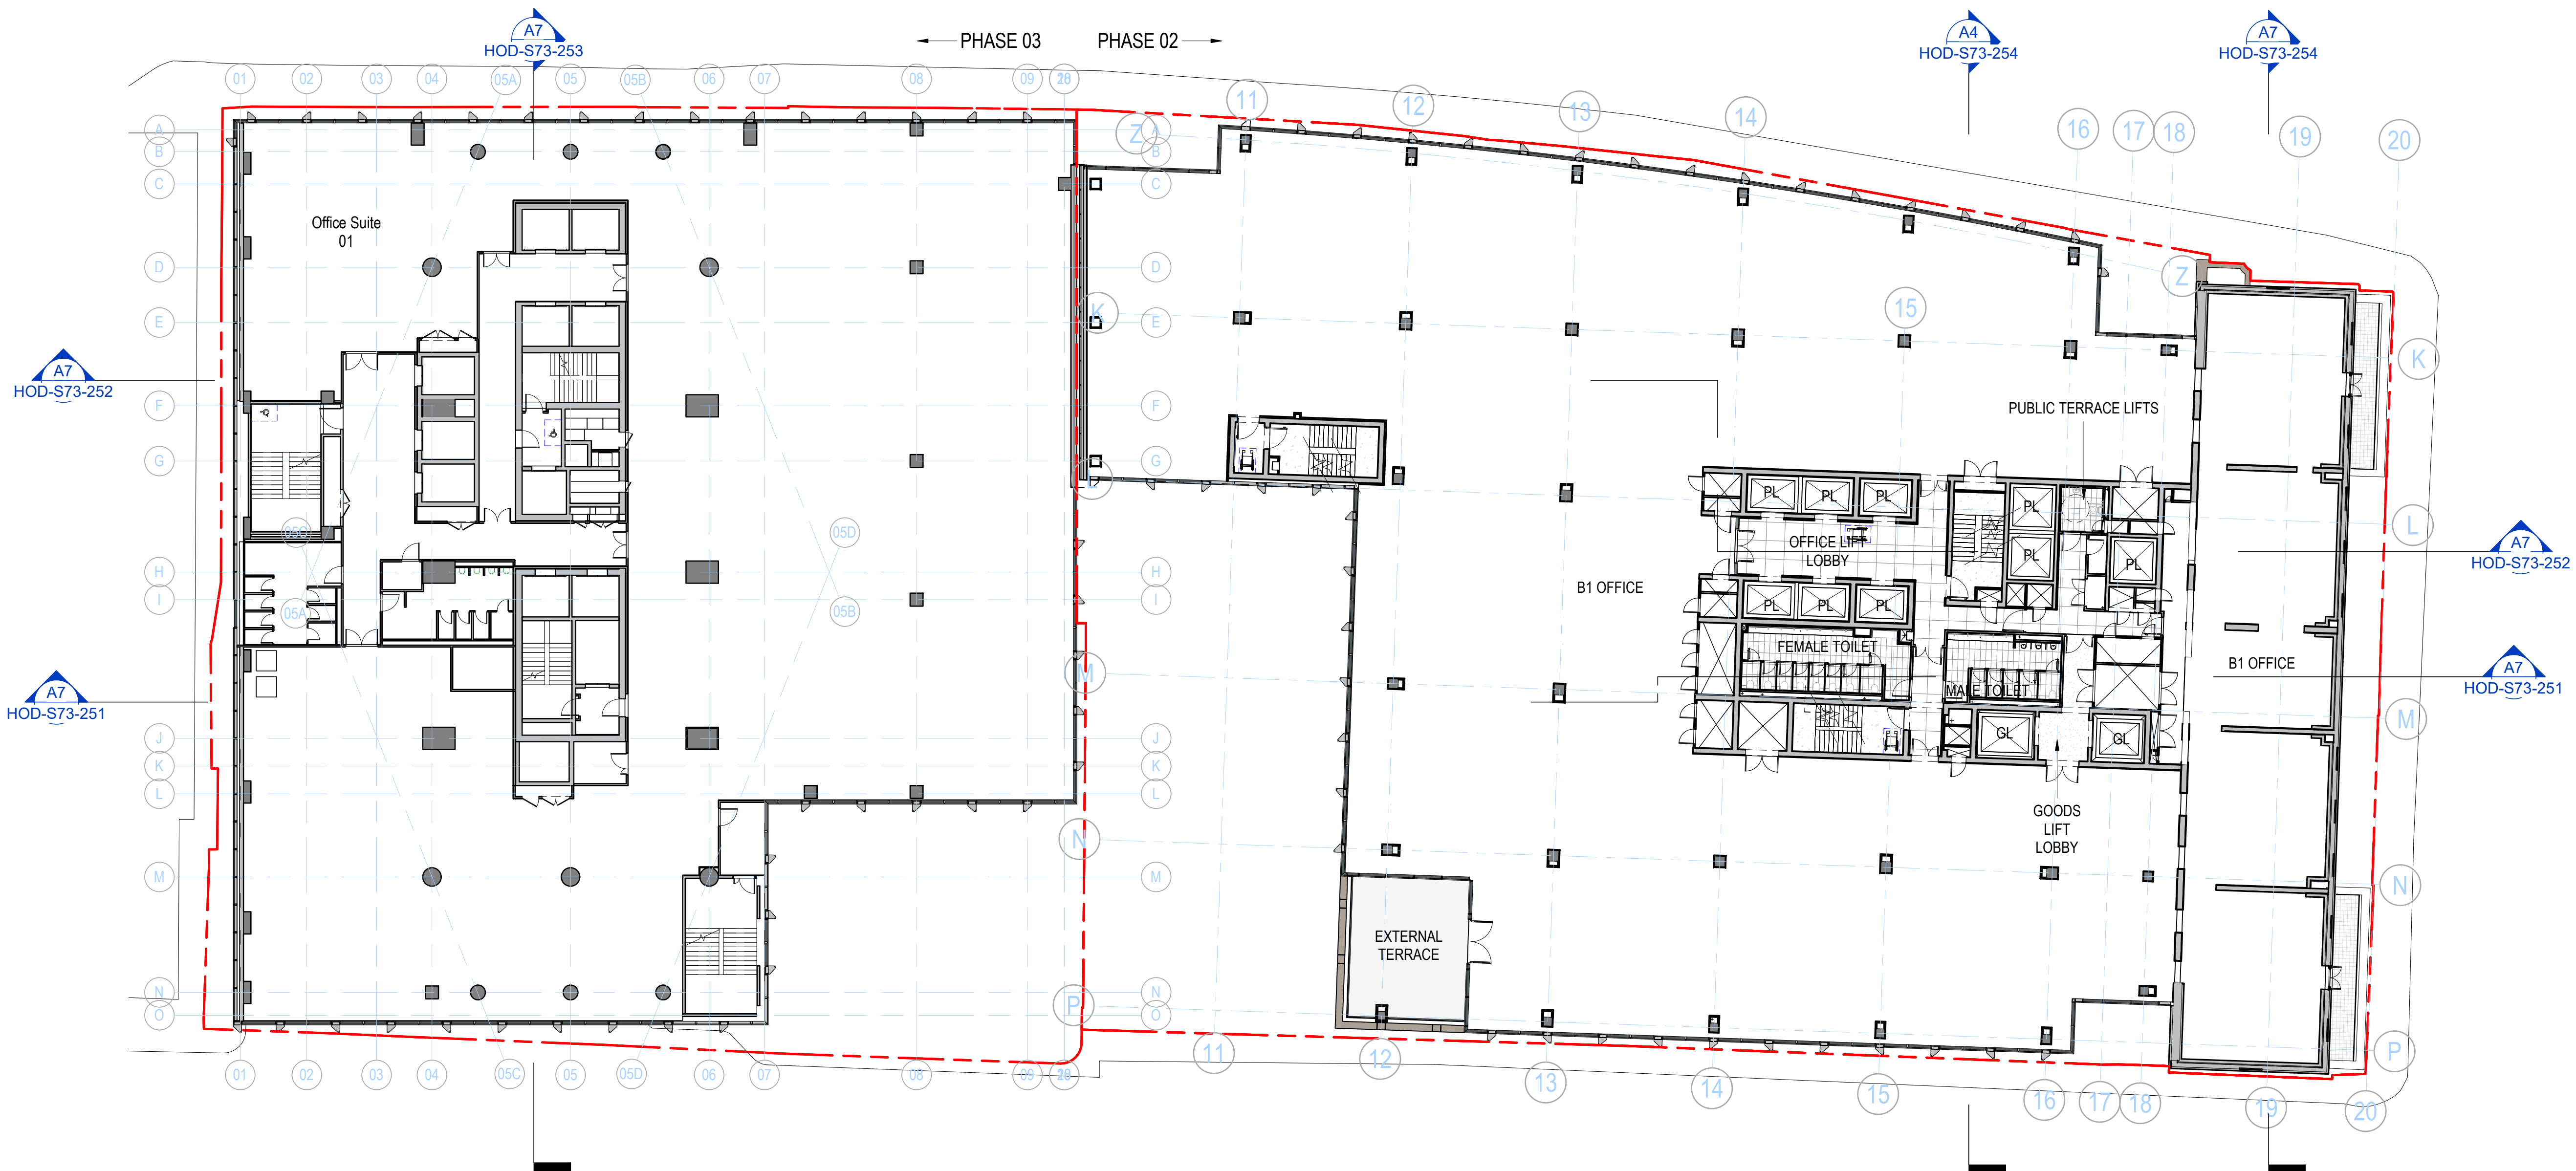

A7 LEVEL 04 PLAN

1 : 200

P02 May 23 - S73 Issue 23/05/22
P01 Oct 22 - S73 First Issue 14/10/22
Rev: Details Date:

client:
S.T.M.
project:
ST. MICHAEL'S
job number:
0643
status:
PLANNING

title:
LEVEL 04 GA PLAN

scale: drawn by:
As indicated Author
@ A1

drawing number:
HOD-S73-107

current revision date: revision:
23/05/22 P02

SGI Studios
1 Kelso Place
Manchester M15 4LE
t: +44(0)161 832 9842
e: mail@hodderandpartners.com
w: www.hodderandpartners.com

hodder+partners