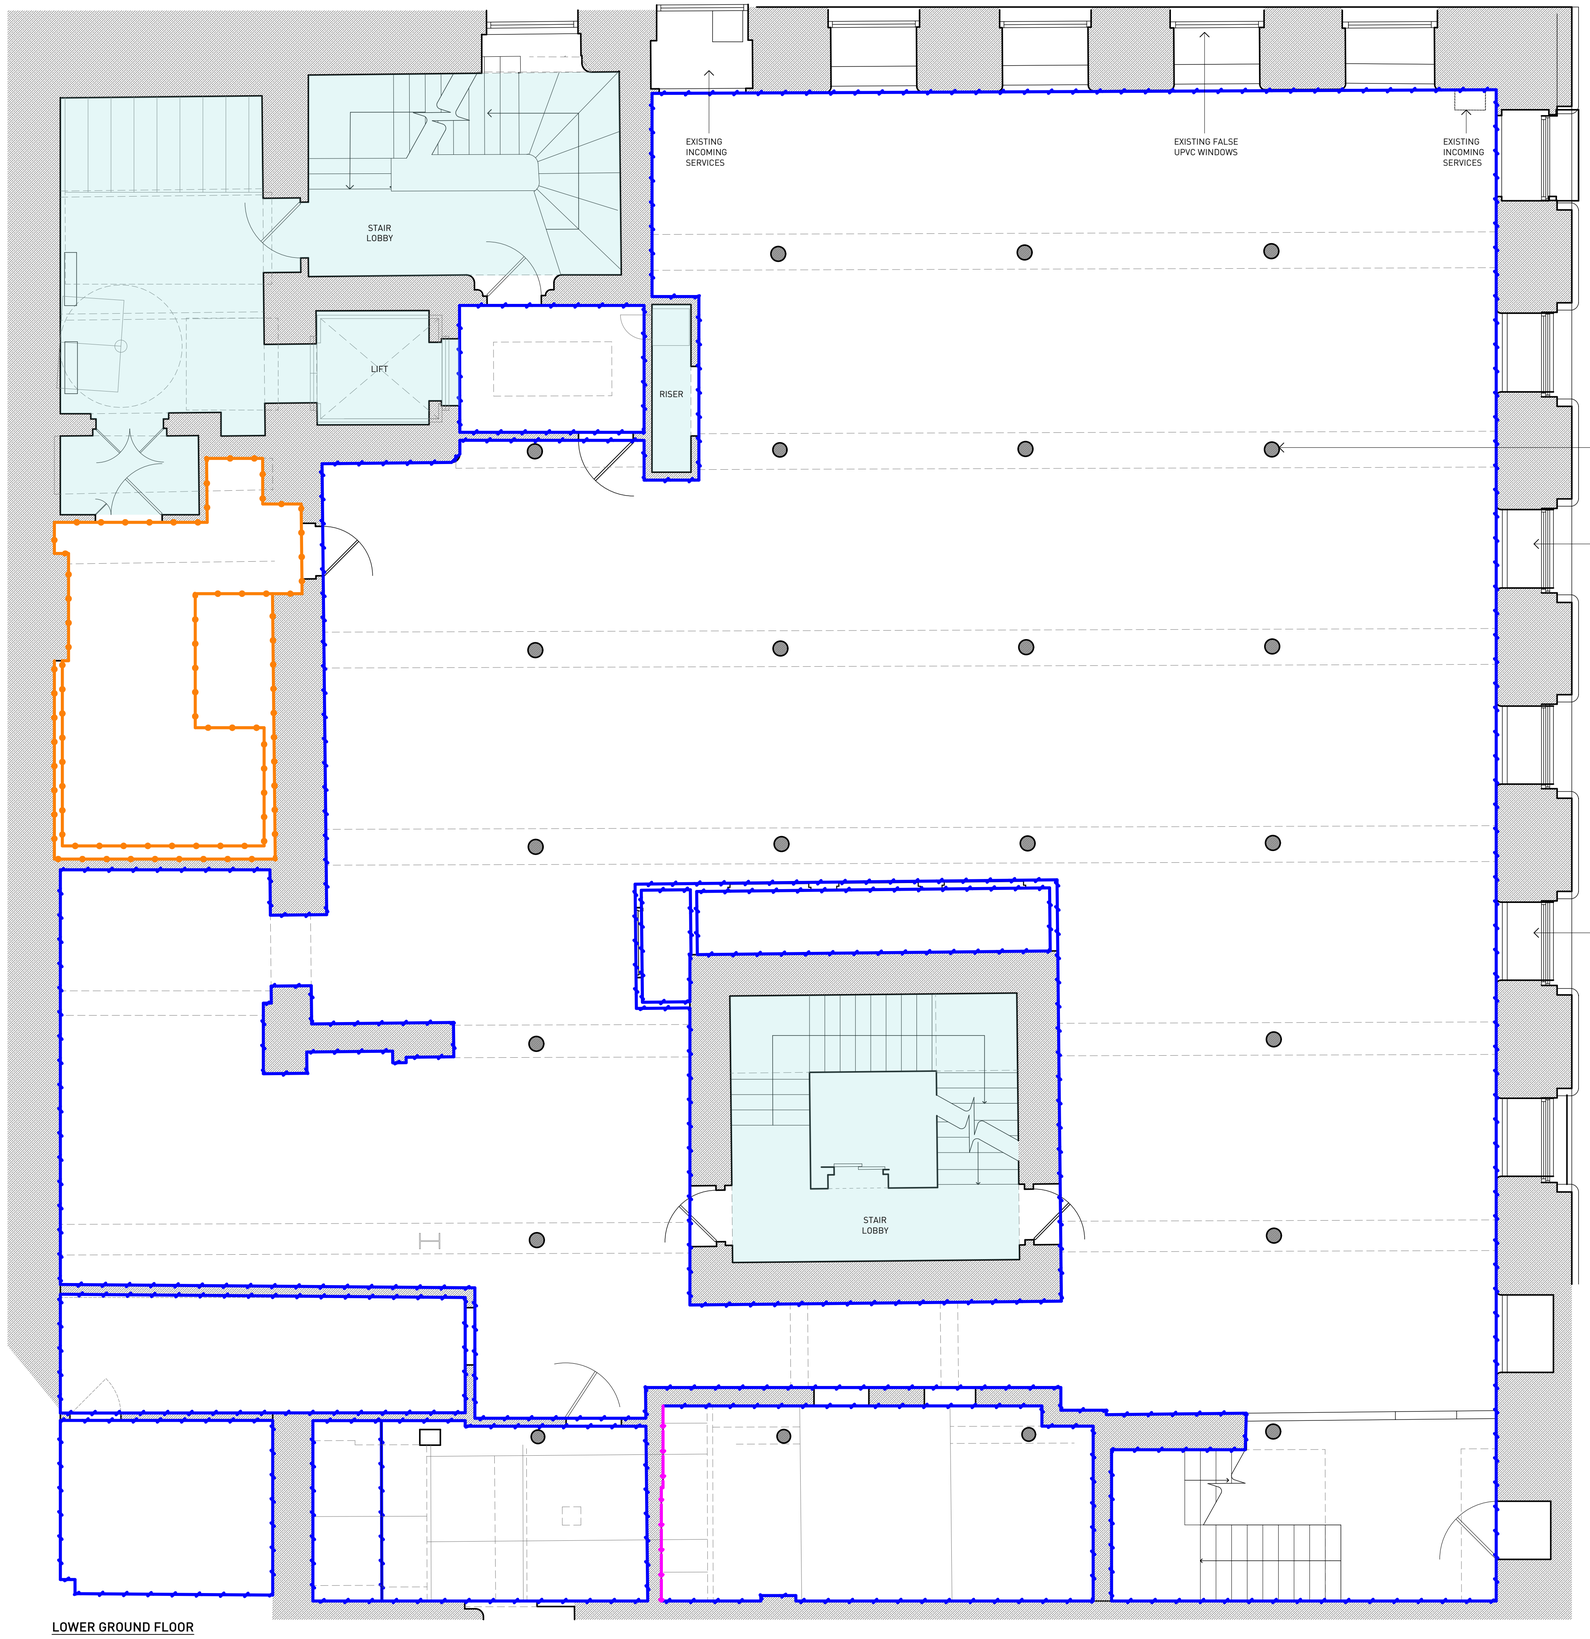

LOWER GROUND FLOOR

WALL FINISH SPECIFICATION

WF-01 — EXISTING PAINTED PLASTERBOARD WALL

WF-02 — EXISTING EXPOSED BLOCKWORK

WF-03 — EXISTING GLAZED TILES WITH EXISTING BRICKWORK ABOVE

AREA OUTSIDE DEMISE

N

SCALE - 1:50 AT A1

0 500MM 2500MM

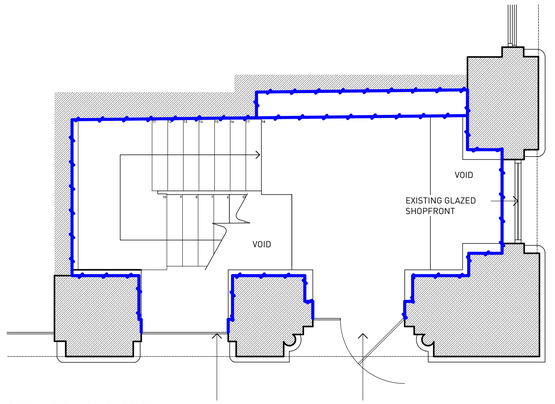

GROUND FLOOR PART PLAN (PETER STREET ENTRANCE)

OTHER SIDE

GRAFTON HOUSE

67 LOUGHBOROUGH ROAD,
WEST BRIDGFORD, NOTTINGHAM, NG2 7LA
STUDIO @ OTHERSIDE.CO.UK

BLACKLOCK
FREETRADE EXCHANGE, 37 PETER ST, MCR, M2 5GB

PLANNING

REV.	DATE	COMMENT
/	17/07/23	FIRST ISSUE

1. THE DRAWINGS SHOW DESIGN INTENT ONLY AND SHOULD NOT BE RELIED ON FOR CONSTRUCTION.
2. ALL DIMENSIONS TO BE CHECKED ON-SITE PRIOR TO CONSTRUCTION OR PRODUCTION. CONSTRUCTION DETAILS TO BE CONFIRMED BY CONTRACTOR/ MANUFACTURER BY SUBMITTING SHOP DRAWINGS FOR DESIGNERS'S APPROVAL.
3. ALL DIMENSIONS ARE IN MM UNLESS OTHERWISE NOTED.
4. DESIGN/DRAWING IS NOT TO BE SCALED FOR PRODUCTION AND CONSTRUCTION PURPOSES.
5. ALL DISCREPANCIES AND OMISSIONS ON-SITE MUST BE REPORTED FOR COMMENTS OR APPROVAL BY THE DESIGNER AND/OR CLIENT PRIOR TO COMMENCING WORK.
6. ALL ELECTRICAL, LIGHTING, HVAC AND PLUMBING ISSUES TO BE REFERRED TO ENGINEER'S DRAWINGS PRIOR TO COMMENCEMENT OF WORKS.
7. ALL PROPOSALS ARE SUBJECT TO APPROVAL BY STATUTORY AUTHORITIES AND ANY NECESSARY ALTERATIONS SHALL BE FIGURED TO COMPLY WITH STATUTORY REQUIREMENTS.
8. ALL DESIGN CONCEPTS AND DRAWINGS ARE THE PROPERTY OF OTHER SIDE STUDIO LTD AND ARE COVERED BY COPYRIGHT. NO REPRODUCTIONS, ADAPTATIONS AND/OR COPIES MAY BE MADE WITHOUT WRITTEN PERMISSION OF OTHER SIDE STUDIO LTD.

PLANNING: EXISTING WALL FINISHES PLAN

PROJECT NO.
23-161

DRAWING NO. **EX-GA-02**

REV. **-**

SCALE **1:50**

SHEET SIZE **A1**