


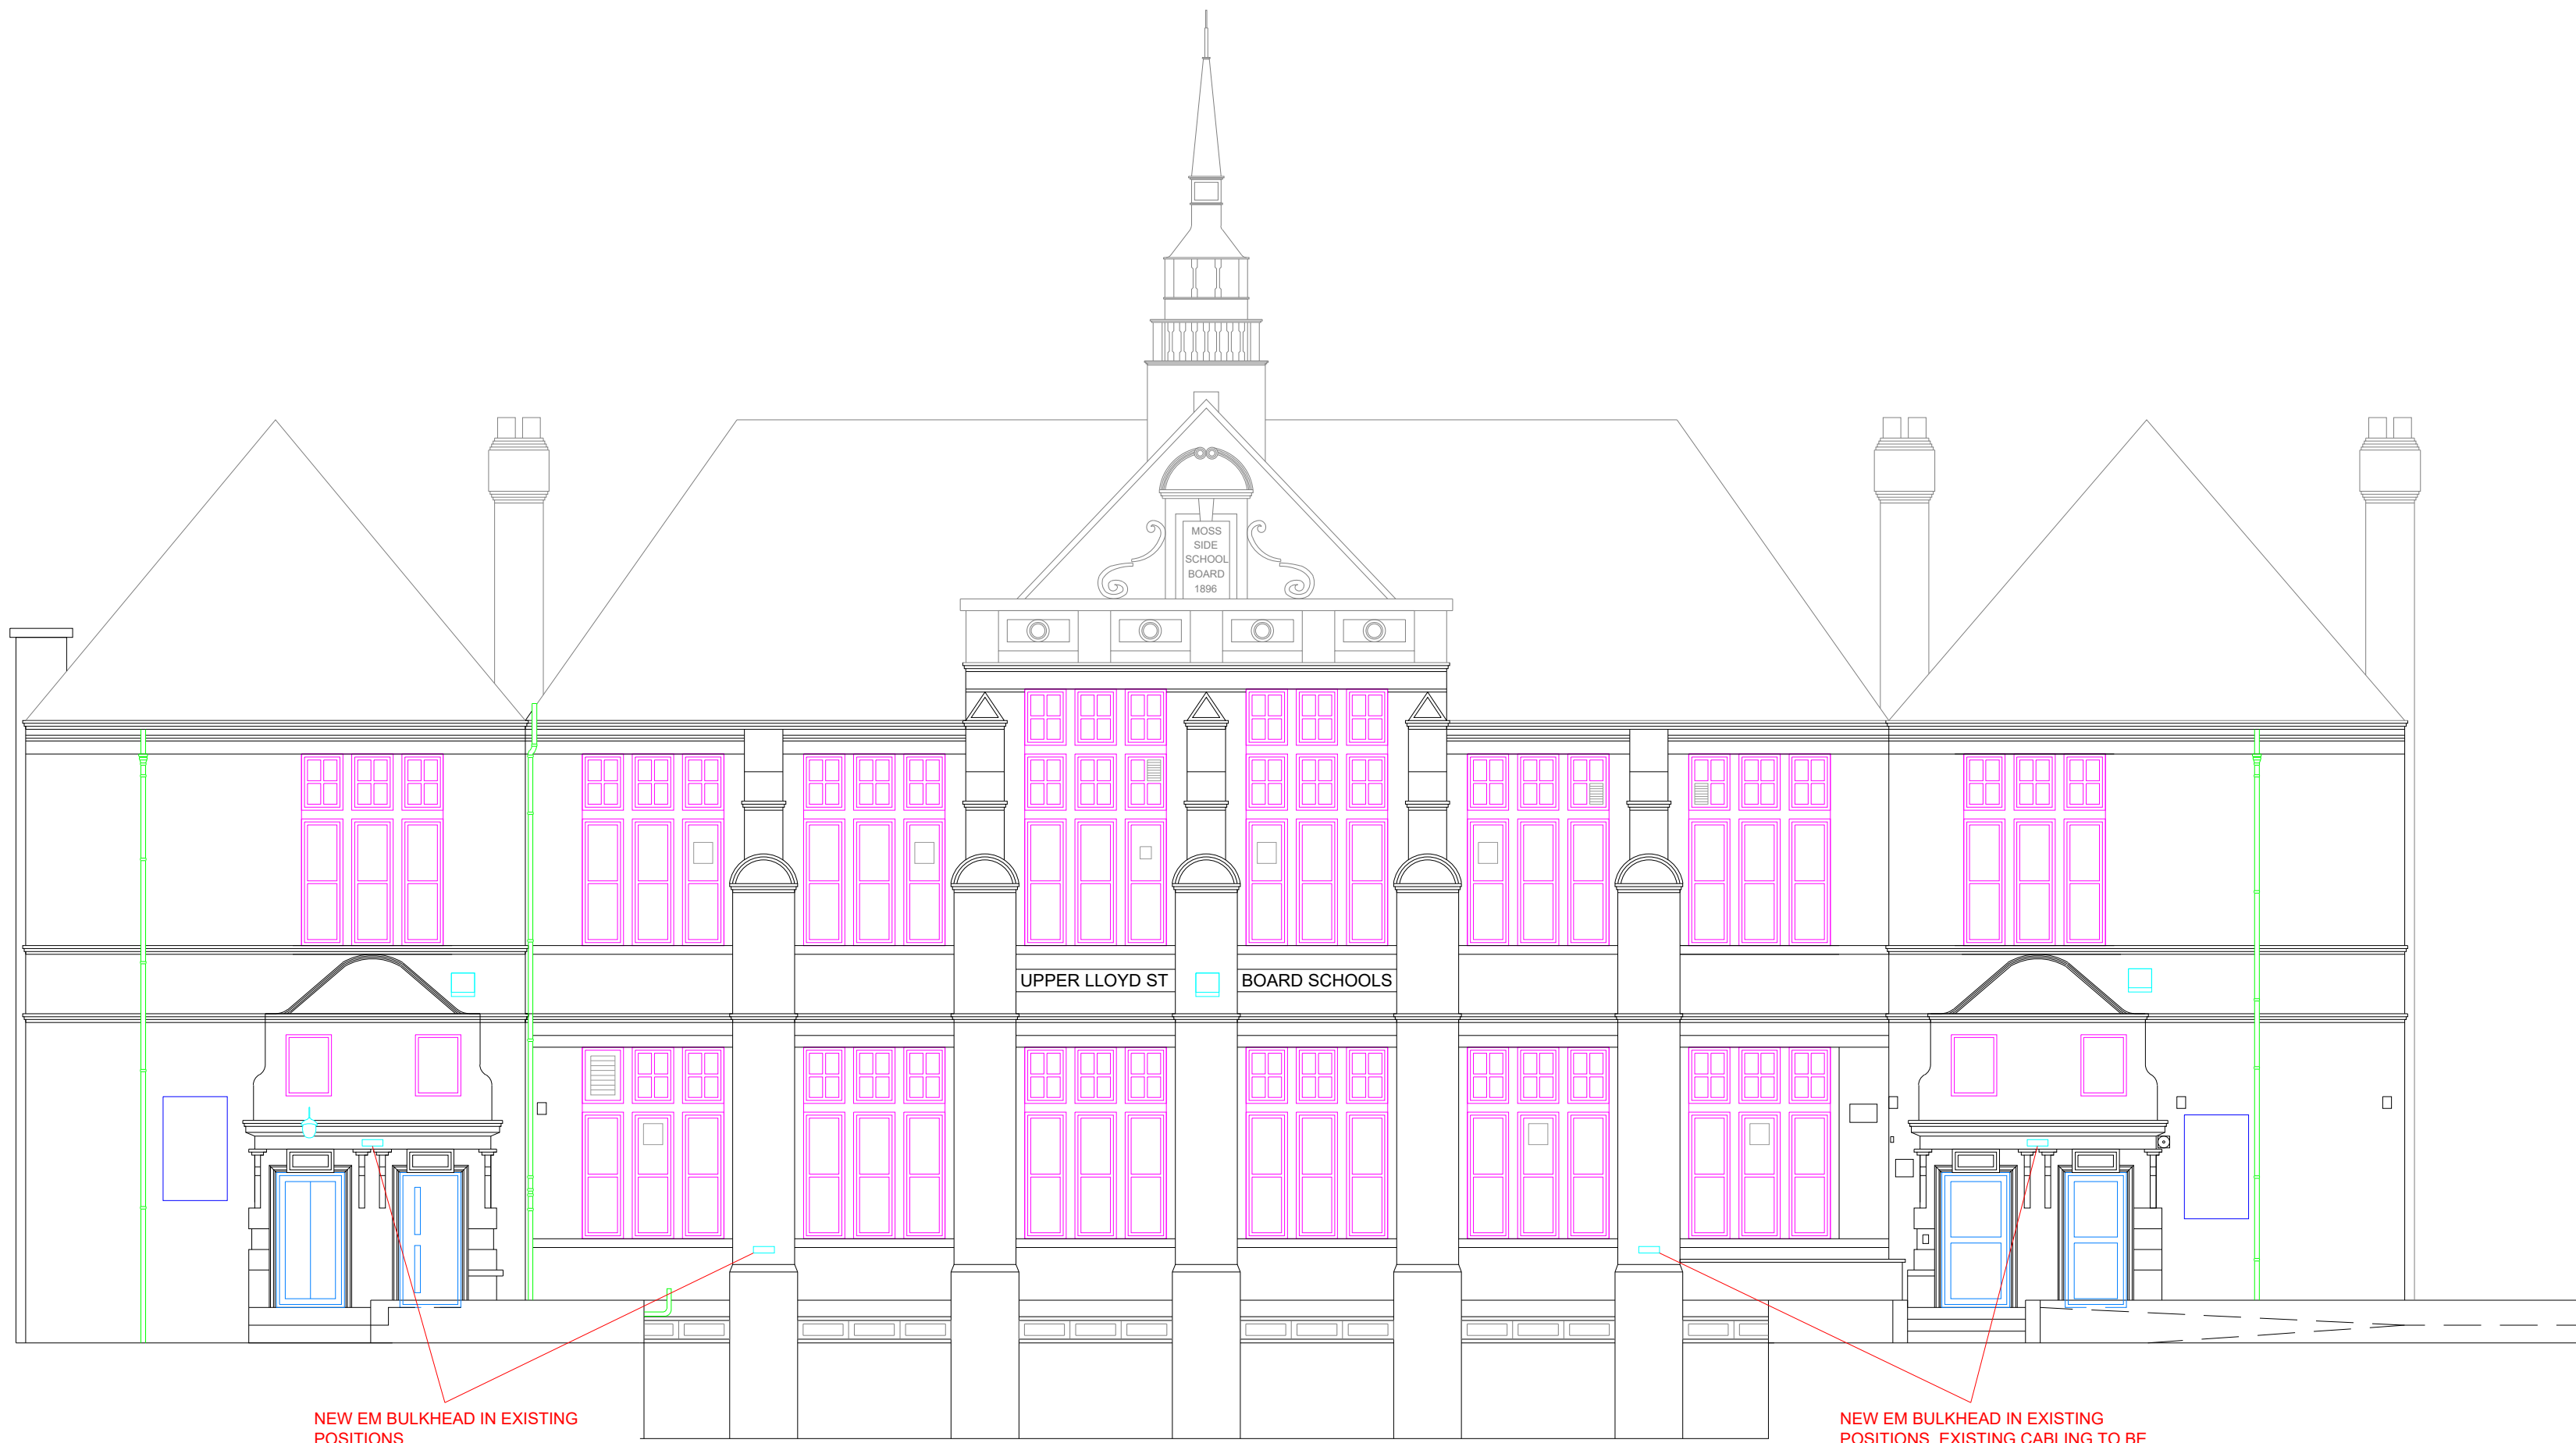

MAIN BUILDING - ELEVATION 1

NEW FLOODLIGHTS IN EXISTING LOCATIONS ON ALL ELEVATIONS. EXISTING CABLING TO BE REUSED

NEW EM BULKHEAD IN EXISTING POSITIONS. EXISTING CABLING TO BE REUSED



MAIN BUILDING - ELEVATION 2

NEW EM BULKHEAD REQUIRED TO MEET CURRENT STANDARDS. MOUNTED TO FRAME. CABLE ENTRY FROM REAR




MAIN BUILDING - ELEVATION 3




MAIN BUILDING - ELEVATION 4

NEW EM BULKHEAD REQUIRED TO MEET CURRENT STANDARDS. MOUNTED TO FRAME. CABLE ENTRY FROM REAR

LEGEND

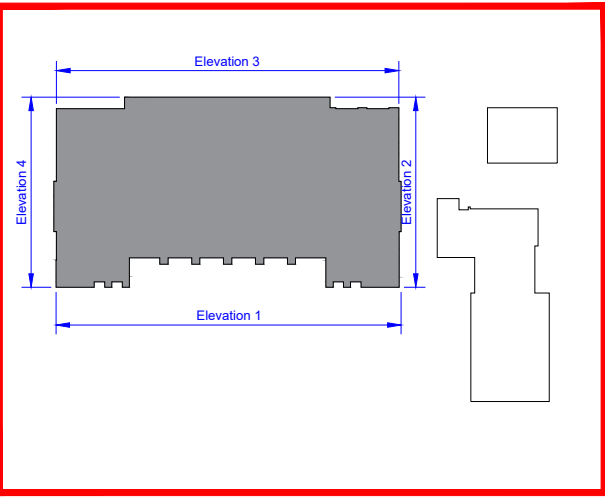

PROPOSED EMERGENCY LED BULKHEAD

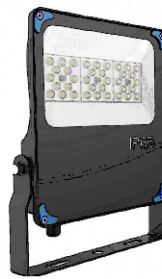

PROPOSED FLOODLIGHT

NOTES:

1. ALL DIMENSIONS ARE IN MILLIMETRES UNLESS OTHERWISE STATED.
2. THIS DRAWING IS TO BE READ IN CONJUNCTION WITH ALL OTHER RELEVANT DOCUMENTATION.
3. DO NOT SCALE FROM THIS DRAWING, ALL DIMENSIONS TO BE CONFIRMED ON SITE.

Rev	Description	By	Date

Capital Programmes & Procurement Corporate Core Directorate Manchester City Council PO Box 533 Town Hall Manchester M60 2LA			
PROPERTY / JOB TITLE Greenheys Adult Learning Centre			
UPRN 010023048514		D of E Reference	
DRAWING TITLE Main Building Elevations PROPOSED LIGHTING			
JOB NO. AMP45213		DRAWING NO. MCC-ZZ-ZZ-DR-E-0035	
DATE 15.06.23		REVISION 00	
SCALE @ A0 / A1 NTS / 1:100		DRAWN BY: TB	CHECKED BY: TB
		APPROVED BY:	
MANCHESTER CITY COUNCIL			