


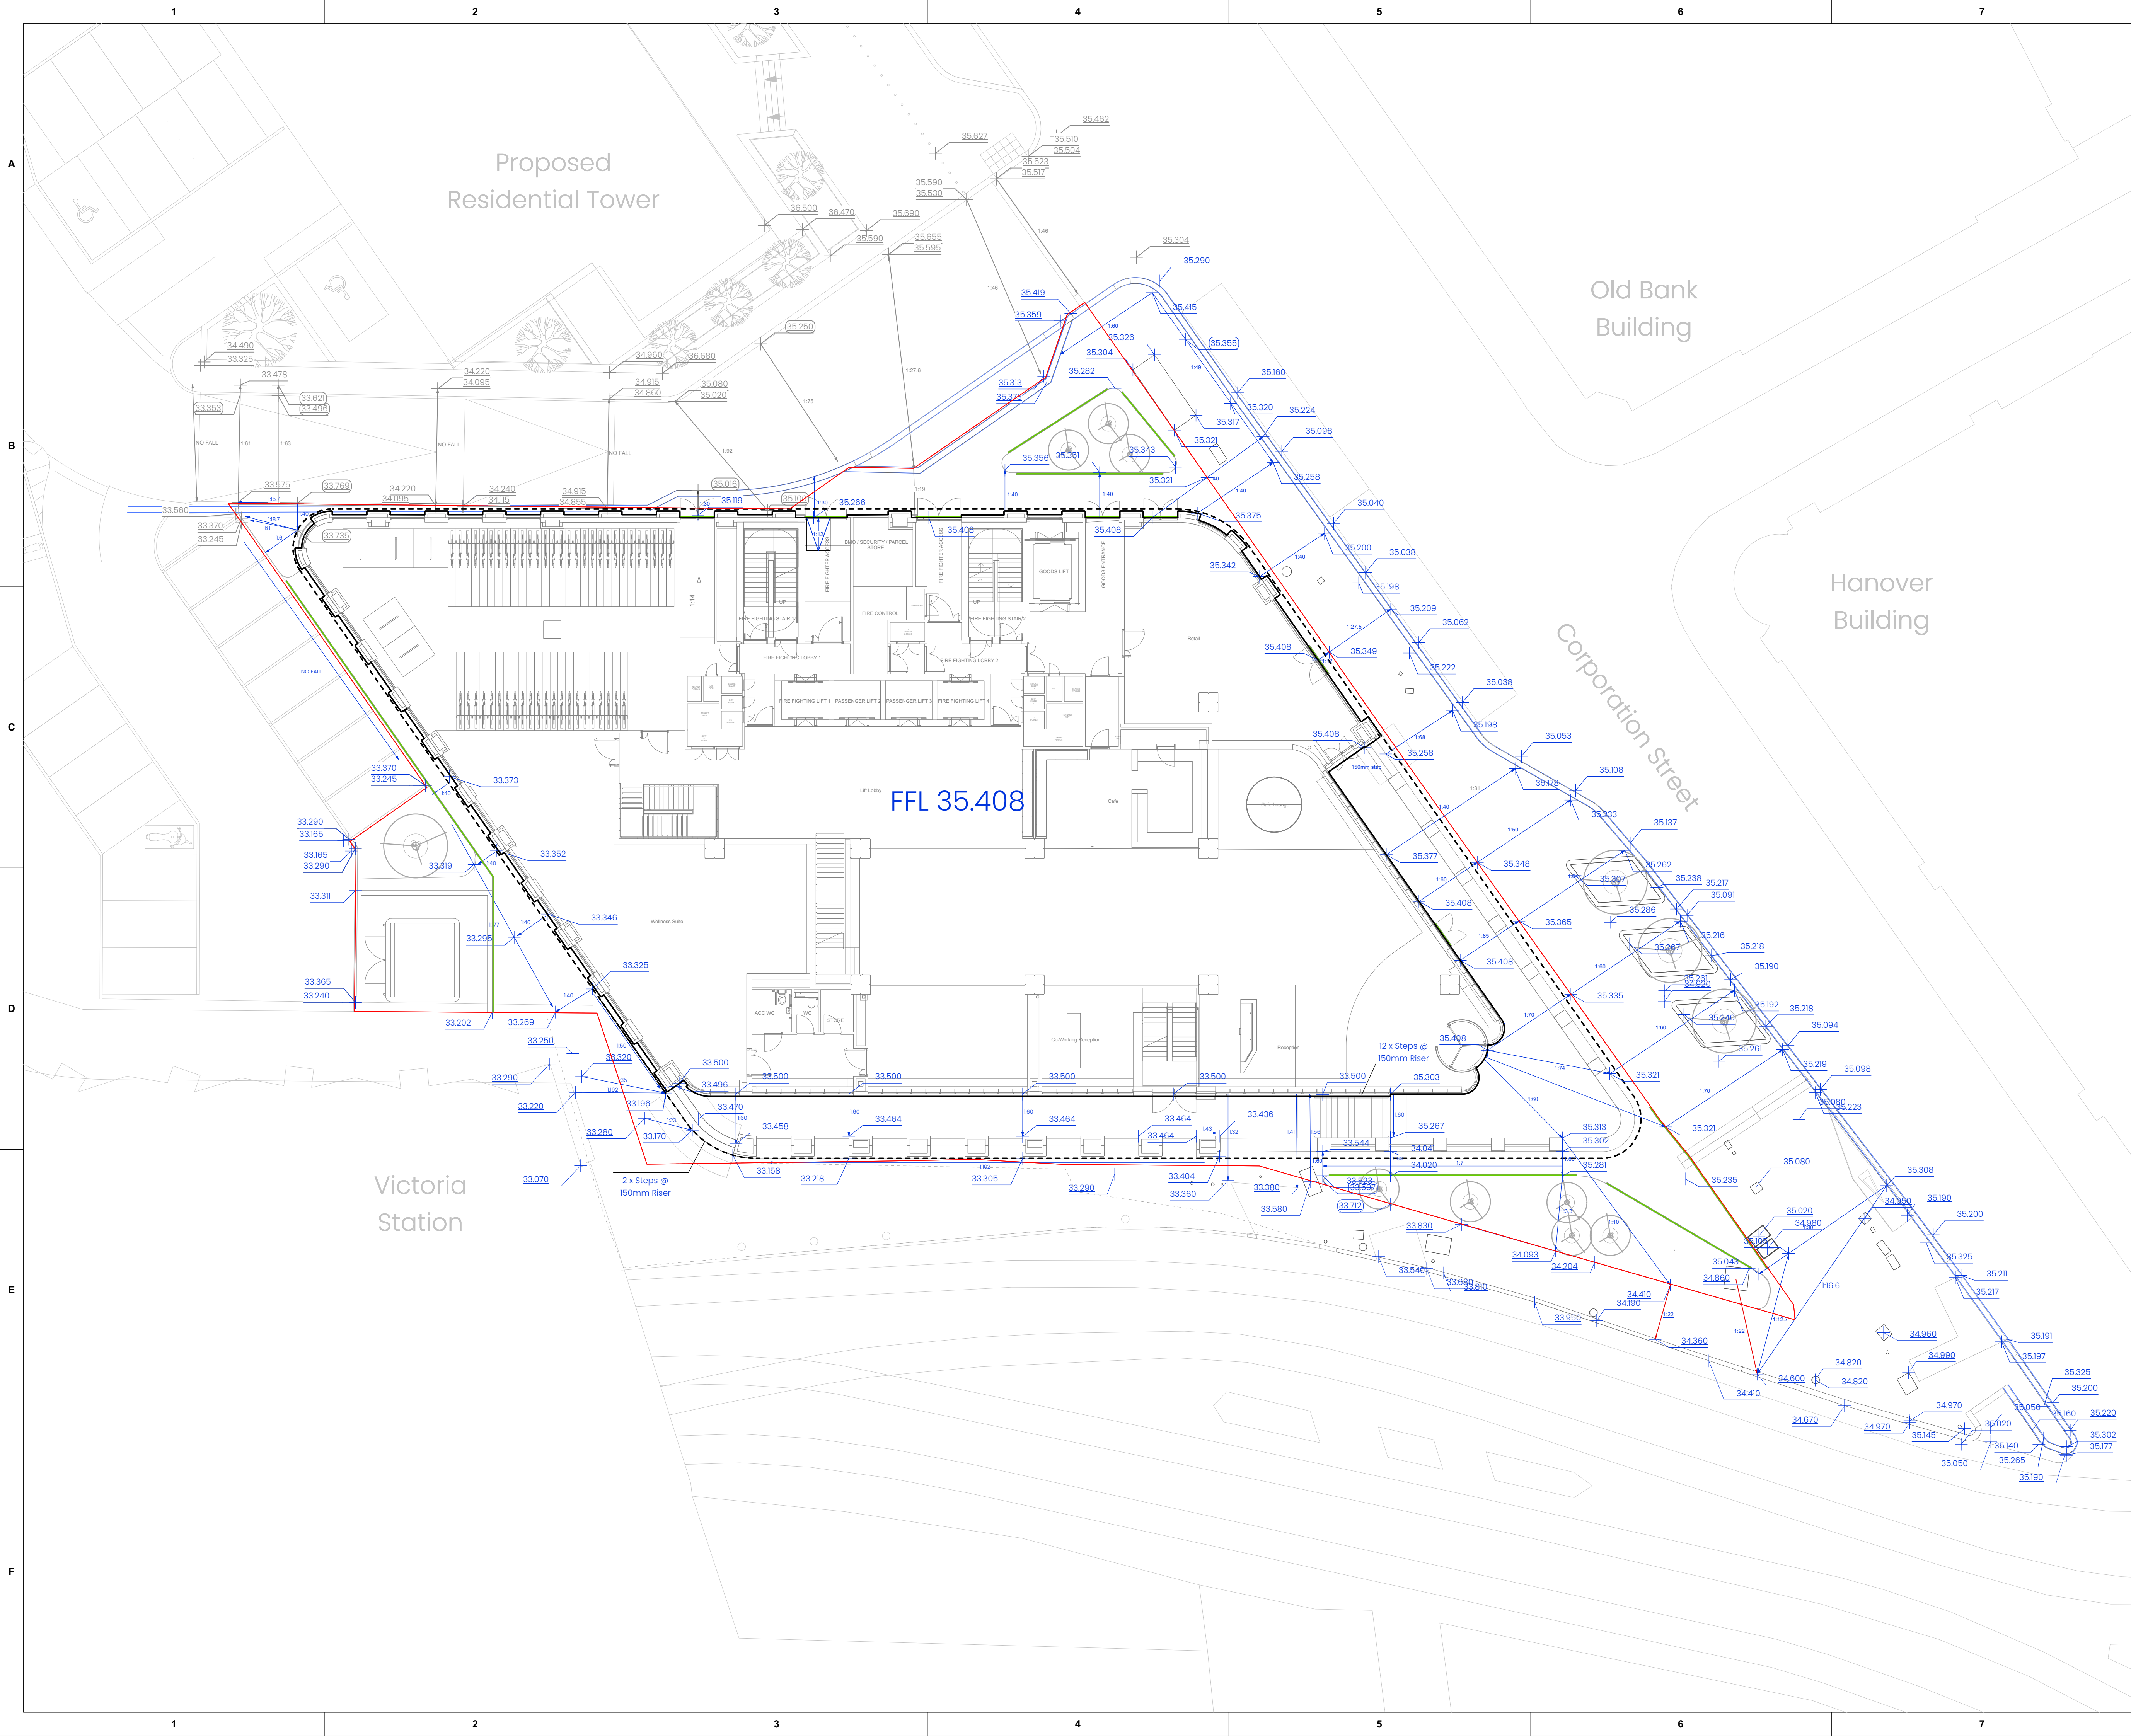

NOTES:
1. DO NOT SCALE FROM THIS DRAWING. ALWAYS WORK TO NOTED DIMENSIONS.
2. ALL SETTING OUT LEVELS AND DIMENSIONS TO BE CHECKED ON SITE PRIOR TO THE INSTALLATION OF MATERIALS AND ANY DISCREPANCIES ARE TO BE BROUGHT TO THE ATTENTION OF THE CONTRACT ADMINISTRATOR IMMEDIATELY.
3. THIS DRAWING MUST BE READ WITH THE RELEVANT SPECIFICATION DOCUMENTS AND DETAIL DRAWINGS. ANY DISCREPANCIES MUST BE BROUGHT TO THE ATTENTION OF THE CONTRACT ADMINISTRATOR IMMEDIATELY.
4. THIS DRAWING IS COPYRIGHT PROTECTED AND MAY NOT BE REPRODUCED IN WHOLE OR PART WITHOUT WRITTEN AUTHORITY.
5. ALL DIMENSIONS ARE IN MILLIMETRES UNLESS OTHERWISE STATED.

THIS DRAWING WAS PLOTTED ON:				
05/06/2023				
REVISION HISTORY				
DATE	REV	ZONE	DESCRIPTION	CHK
19/05/2023	1		Draft Stage 04 Issue for Comment	ST
26/05/2023	2		Stage 04 Second Draft Issue	
05/06/2023	3		Stage 04 Issue	ST

KEY

GENERAL INFORMATION

APPLICATION SITE BOUNDARY

LEVELS & DRAINAGE

EXISTING LEVEL

PROPOSED LEVEL

ADJACENT SCHEME PROPOSED LEVEL

FALL

PROPOSED ACO DRAINS AS PER ENGINEER SPECIFICATION

NOTE
Works outside of red line boundary subject to S278 agreement.

ORIGINATOR

Client: **Piercy & Co**

Project: **New Victoria Manchester**

Drawing Title: **LEVELS & DRAINAGE**

Created By	Checked By	Scale	Sheet Size
MI	ST	1:150	A1

Project Number	Originator	Volume	Level	File Type	Discipline	Number
319	LYR	XX-00-DWG-L-4000				

Work Stage	Status	Revision
4	Stage Approval	3