


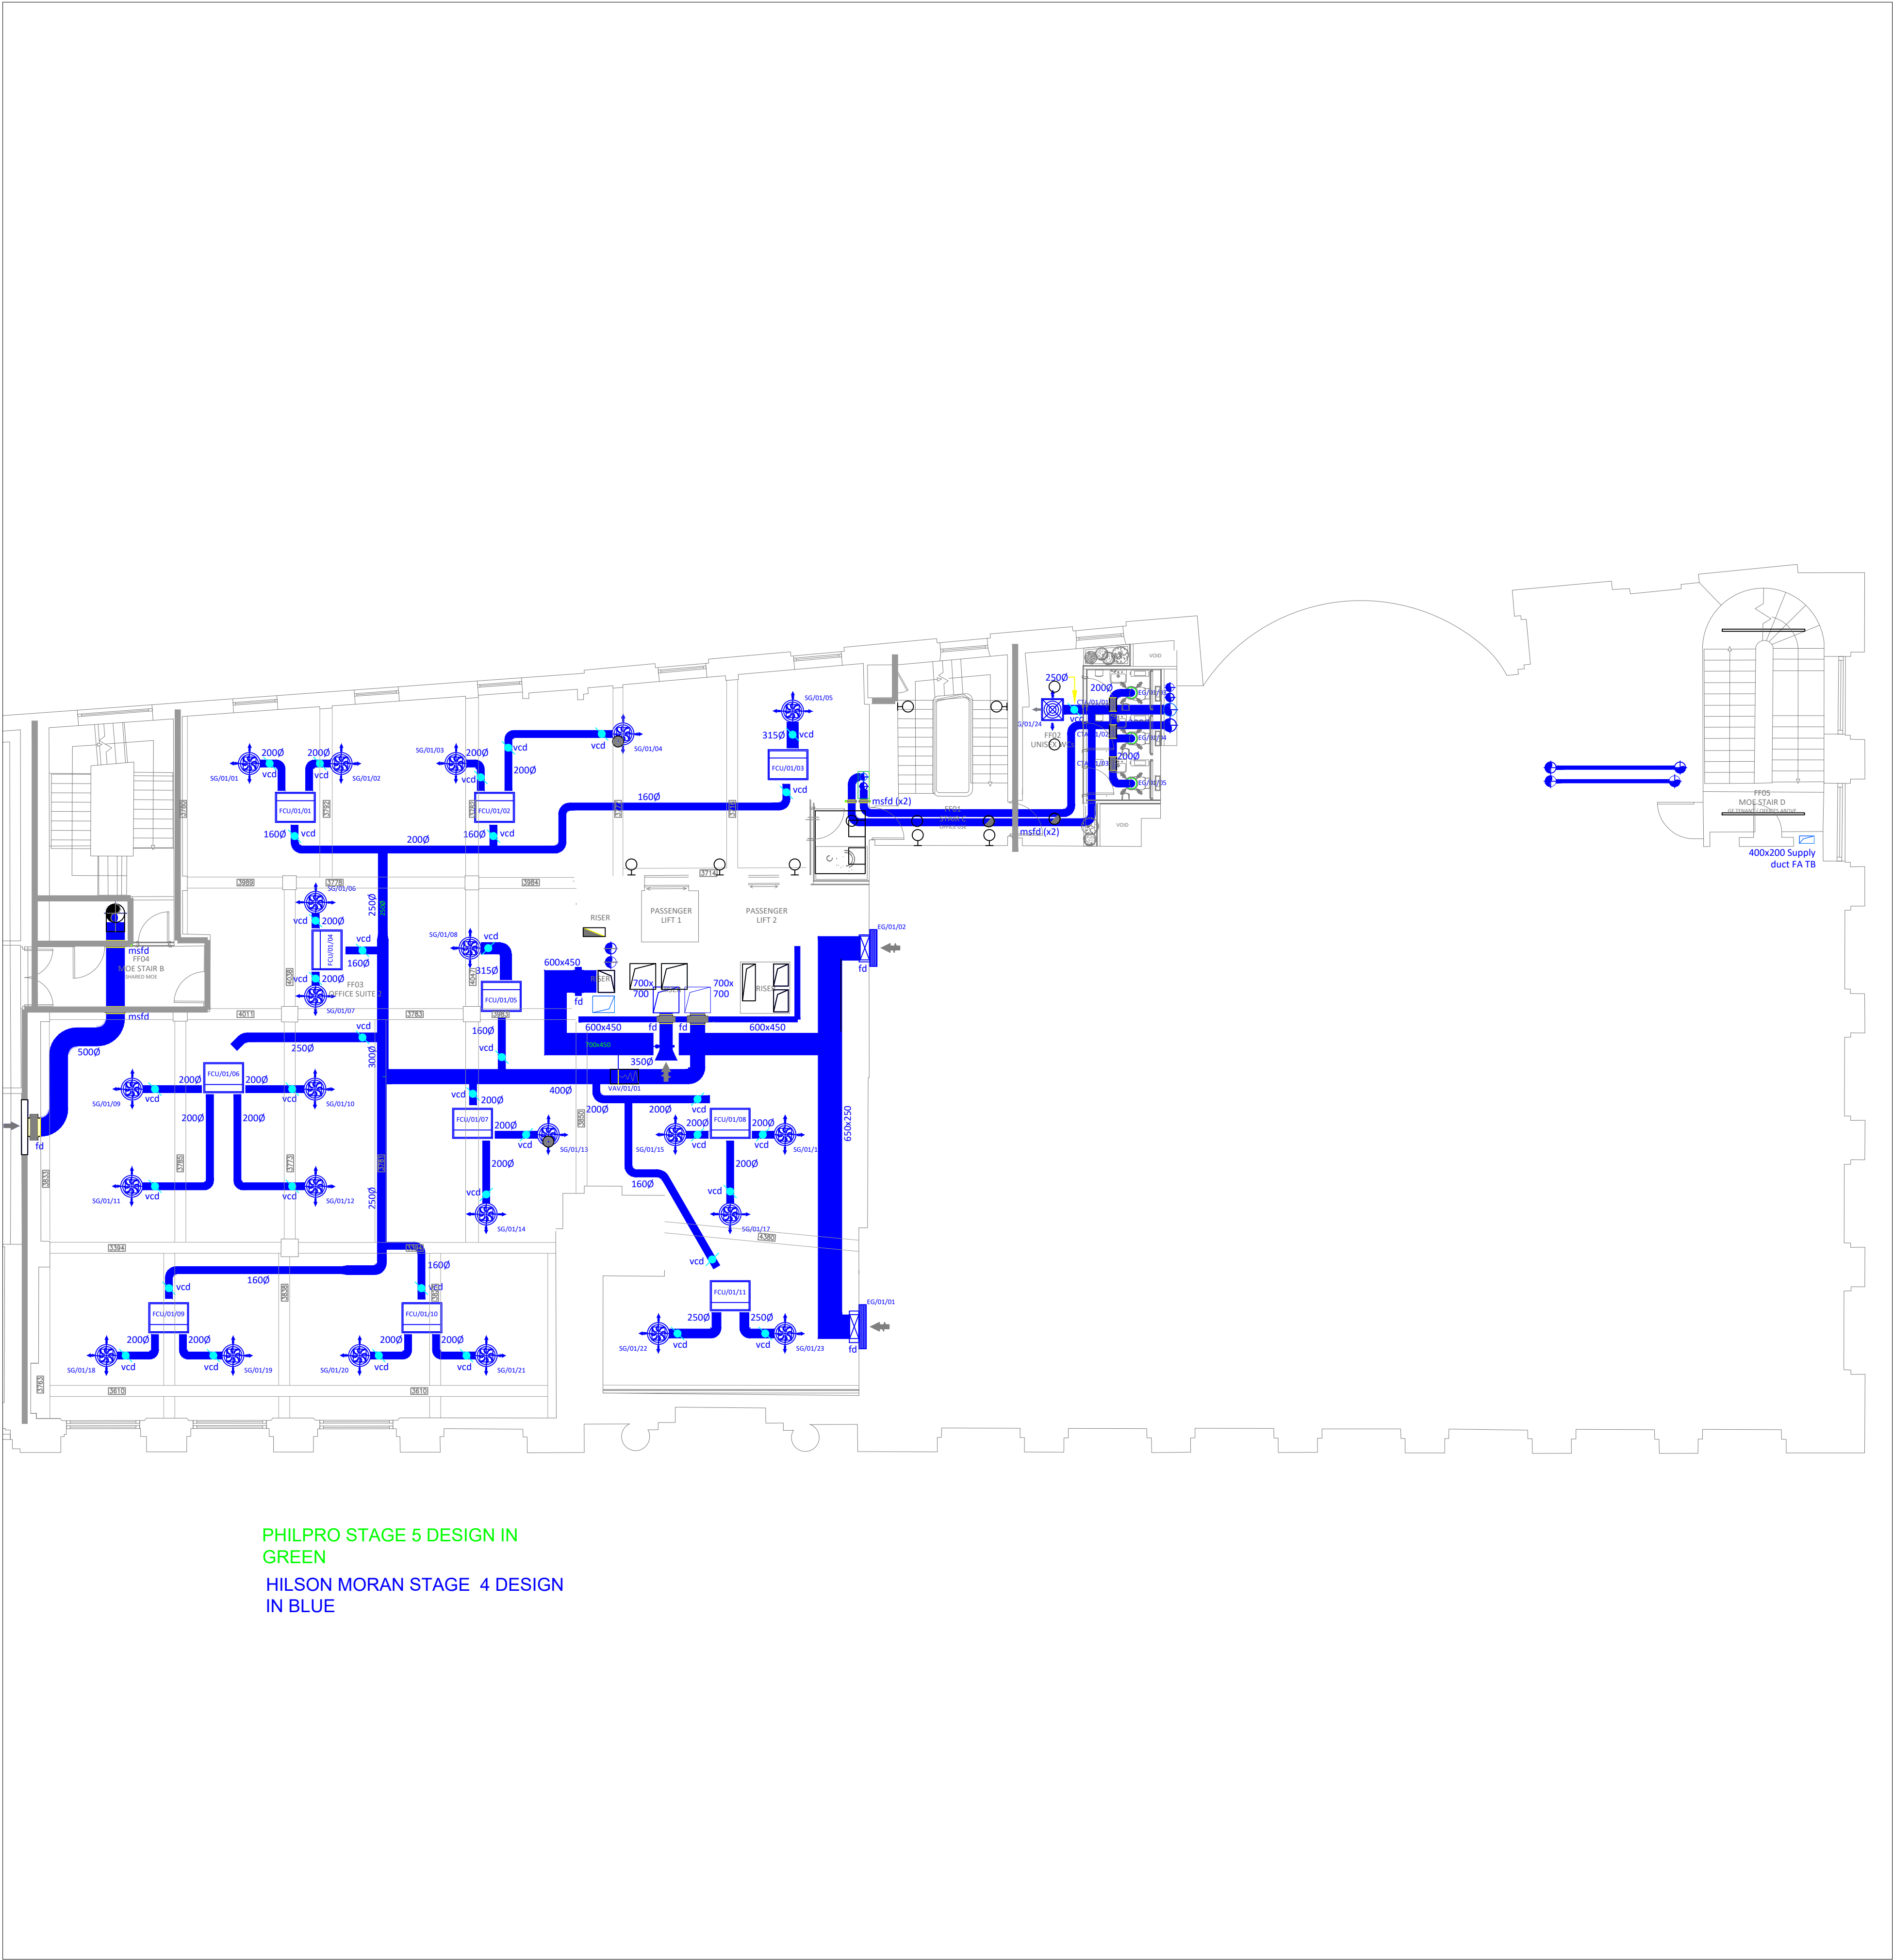

NOTES:
THIS DRAWING IS THE PROPERTY OF CUBICWORKS
AND CAN NOT BE USED IN FULL OR PART, COPIED
OR REPRODUCED WITHOUT PERMISSION FROM CUBIC
WORKS.
DO NOT SCALE THE DRAWING.

38 MOSLEY STREET
1ST FLOOR
CAT A AND CAT B COMPARISON

FM- PROP-LAY-1F PROPOSED	
ALR	1/100 © A0
24.02.2023	R2