


Layout subject to confirmation of red line boundary, all statutory approvals including highways, planning and building regulations, relevant surveys and reports such as topographical, ecology, trees, ground investigation and flood risk.

Rev	Date	Int	Description
-----	------	-----	-------------

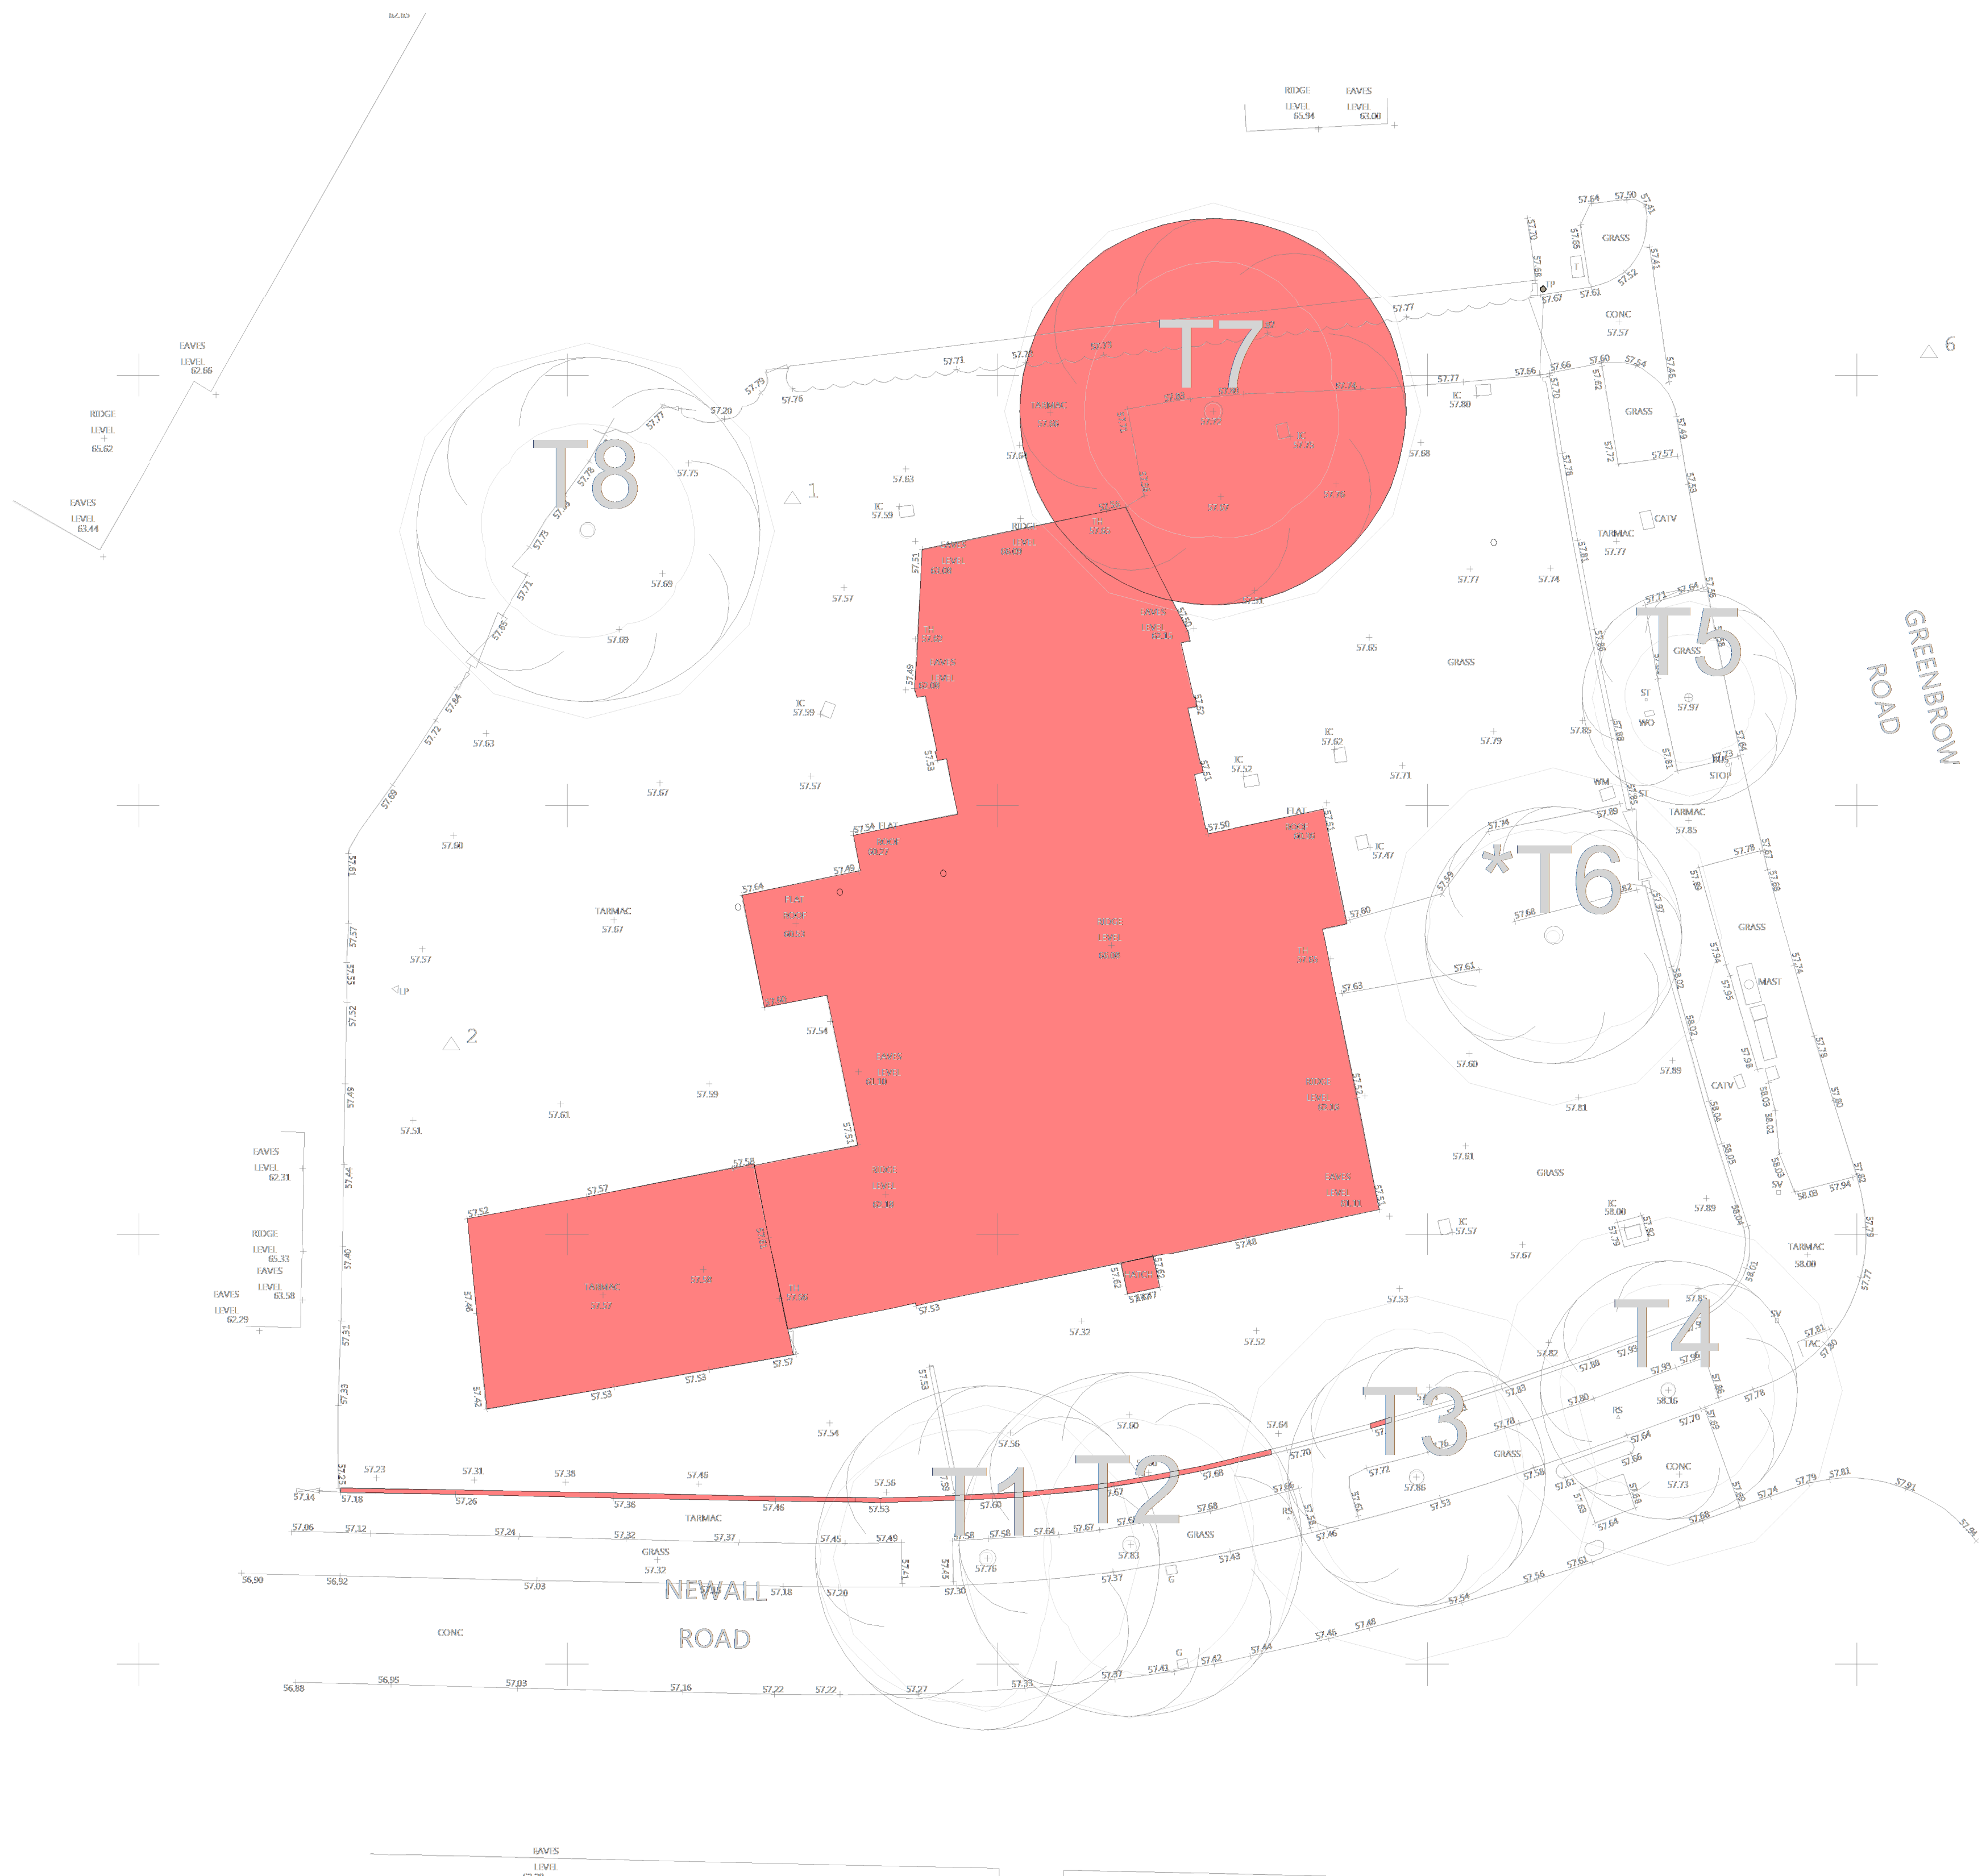

CLIENT:

WCHG

PROJECT:

Greenbrow Social Club

DESCRIPTION:

Site Clearance / Demolition Plan

PURPOSE OF ISSUE:

Planning

DRAWN BY: CHECKED BY: DATE: SCALE @ A1:

ED MA 19.06.23 1:200

JOB NO: STATUS CODE: DRAWING NO: REV:

3953 S2 102

FILE IDENTIFIER:

SW-BTP-00-SP-DR-A-3953_102

Elizabeth House 486 Didsbury Road Heaton Mersey Stockport SK4 3BS
0161 443 1221 info@bernardtaylor.co.uk www.btparchitects.co.uk