


Do not scale from this drawing.
All dimensions should be checked on site.
Refer to architects for further information.

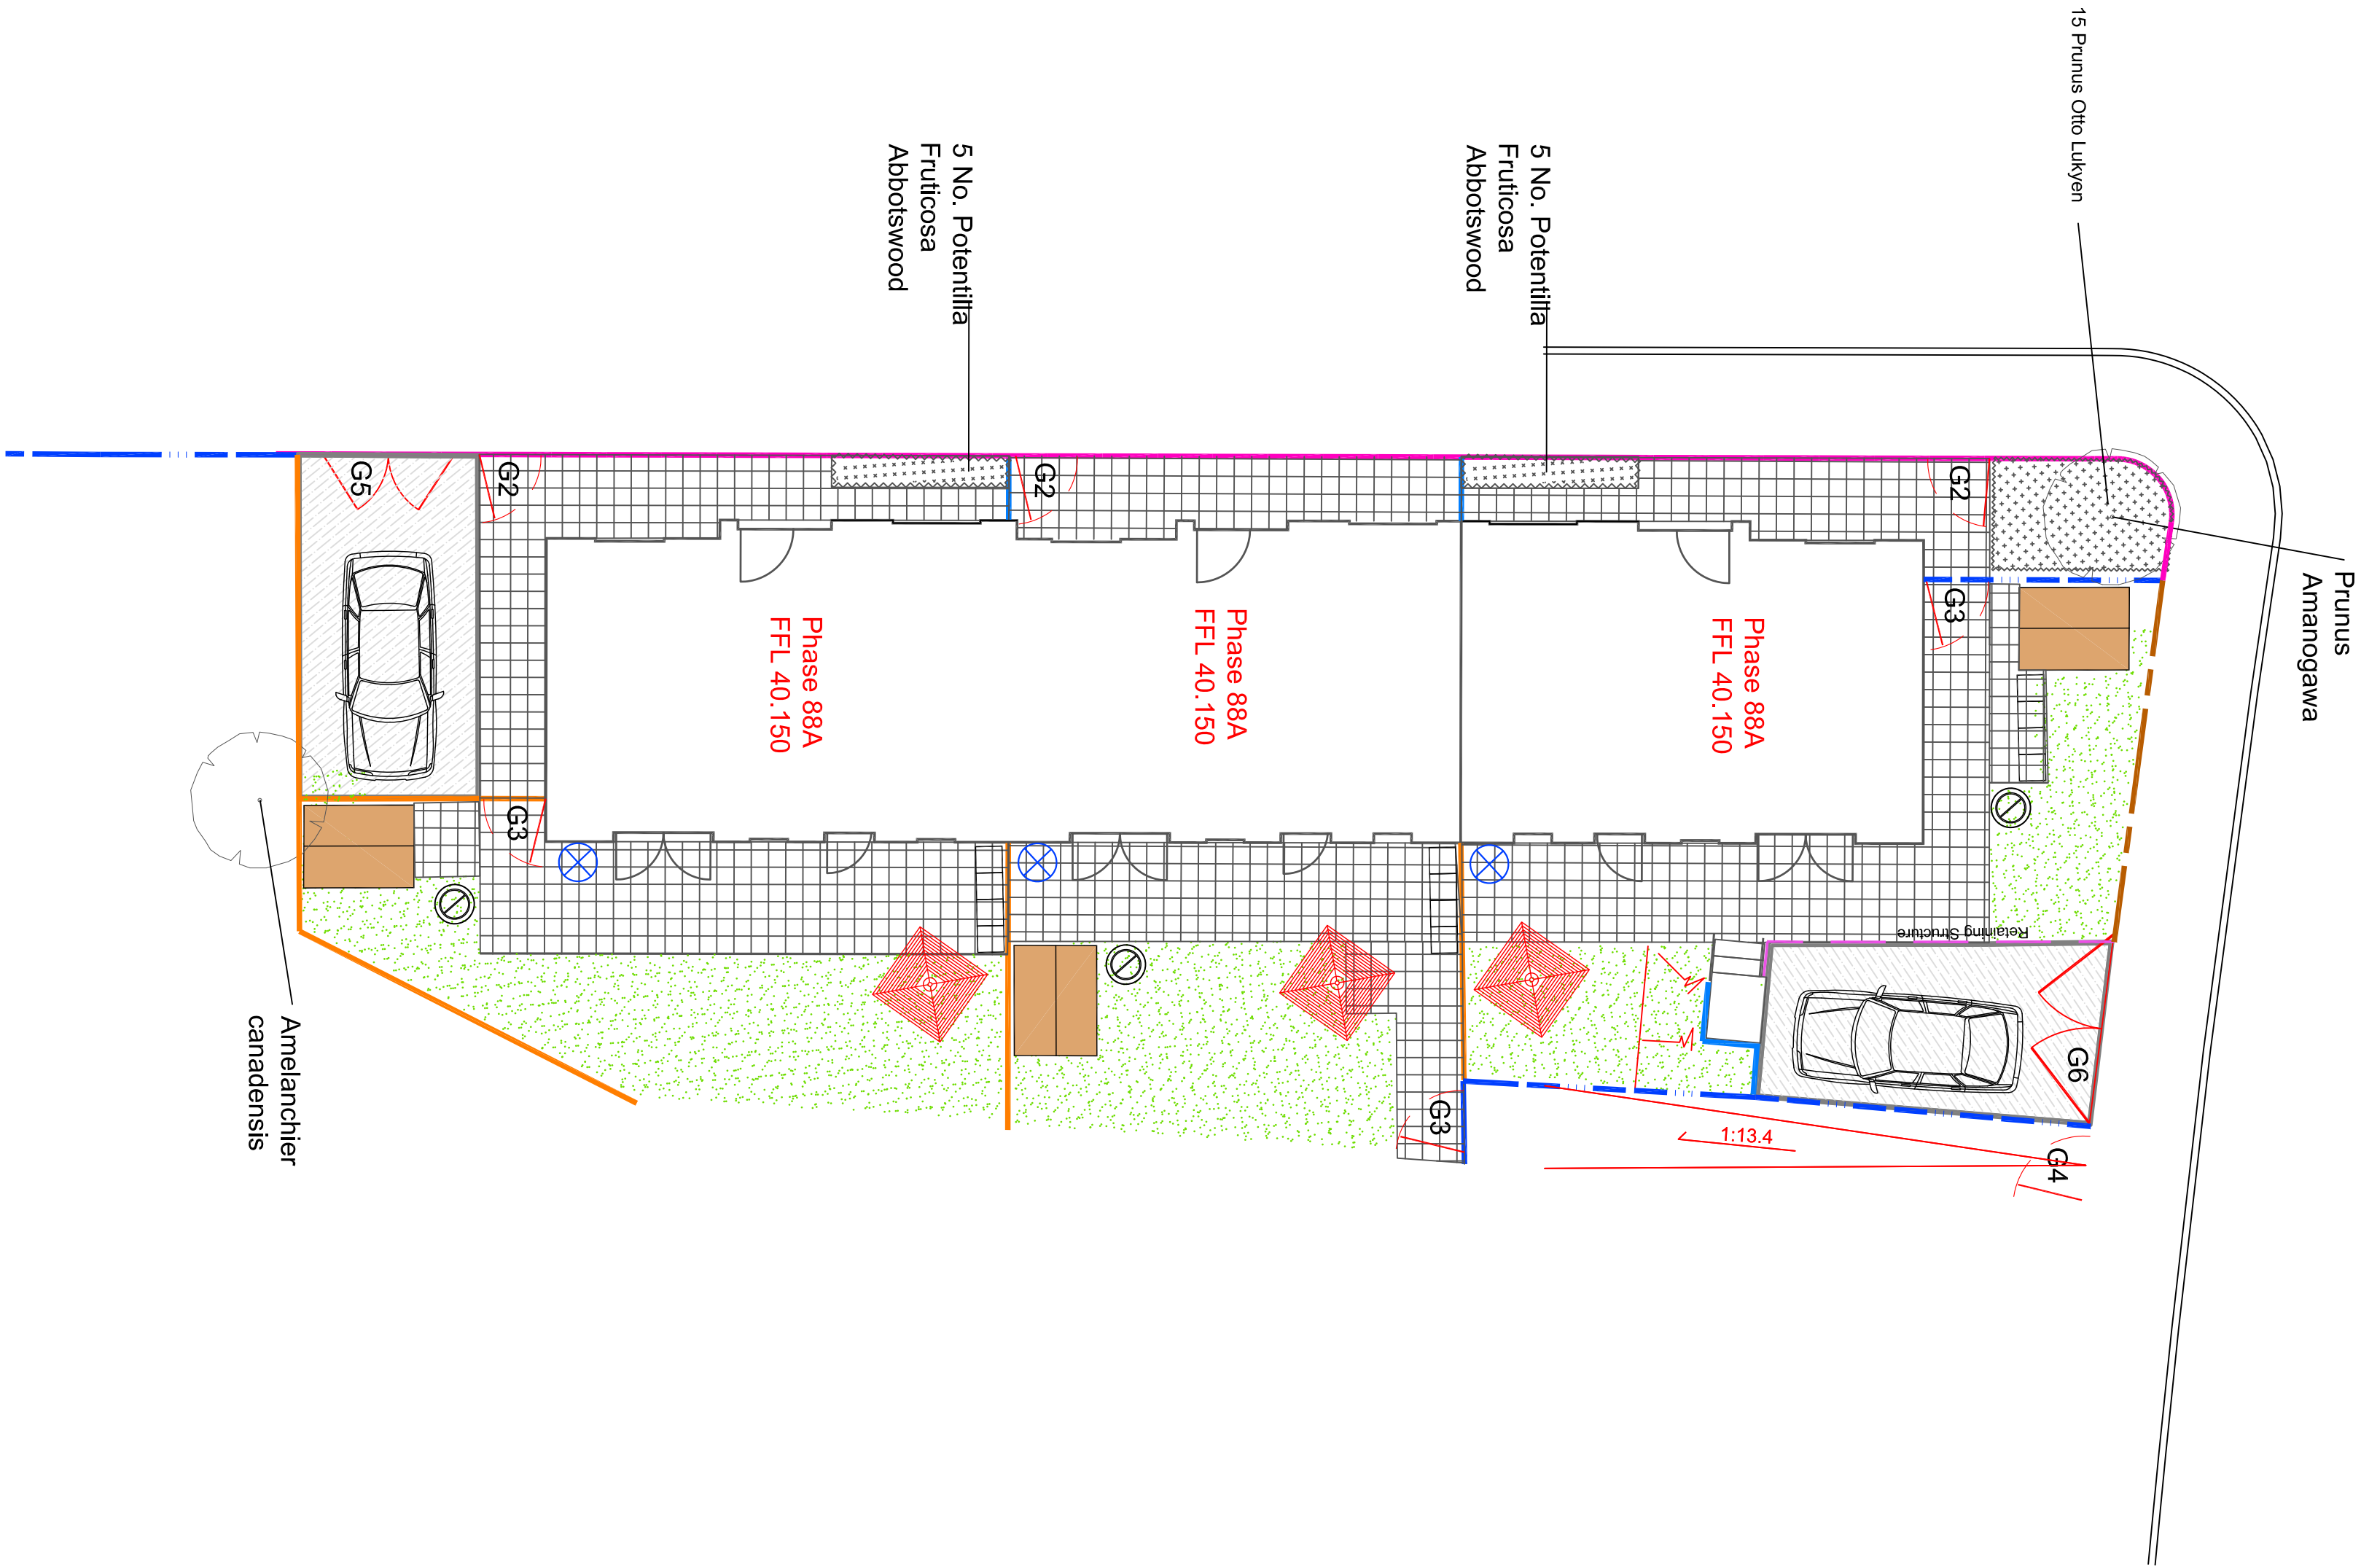

Tree Schedule		Height (cm)	Girth (cm)	Clear Stem (cm)	Root Condition	Specification	Quantity
Species	Amenanchier canadensis	300-350	10-12	min 200	Rootball		1
	Prunus Amanogawa	300-350	10-12	min 200	Rootball		1
Planting Schedule		Height (mm)	Pot Size (ltr)	Density (per m ²)	Total		
Prunus Otto Lukken		40-60	5 Ltr	4	15		
Potentilla Fruticosa Abbotswood		40-60	5ltr	3	10		
Total					25		

KEY:

	FRONT BOUNDARY Metal railing and conservation kerb 1m
	Front Boundary Brick wall and metal railing 1m
	Rear Boundary Double fence with trellis 1.8m Fencing option type to be confirmed by resident
	Rear Boundary Timber fence 1.8m Fencing option type to be confirmed by resident
	Rear Boundary Brick wall 2.1m
	Rear Boundary Brick wall with timber panels 2.1m
	Front Property Divide Timber fence 1m
	Rear Property Divide Timber fence 1.8m
	Alignment and Polygon Street General Boundary See Q22 for details
	PCC Pavement B150 x 50 x 815mm kerb
	Reaining Wall

GATES:

	G1 - 1.2m Front Metal Gate 0.9m High
	G2 - 1.20m Rear Pedestrian Gate Single Leaf Metal Gate 0.9m High
	G3 - 1.20m Rear Pedestrian Gate Single Leaf Timber Gate 1.8m High
	G4 - 1.25m Security Pedestrian Gate Single Leaf Metal Gate 1.8m High
	G5 - 2.400m Wide Gate Vehicle Gate Double Leaf Metal Gate 1.0m High
	G6 - 3.400m Wide gate Vehicle Gate Double Leaf Timber Gate 2.1m High

PLANTING

	Boundary species Refer to planting plan for detail of type
	Empty Planting beds To be planted later by others
	Planting beds see planting plan for details
	General-purpose lawn - Seeded General seed mix - Family Lawn See Q30 for details
	General-purpose lawn - Turf to front only See Q30 for details
	Compost bin
	Cyathoid seed 500 x 200mm
	4 No. Wheelie Bins
	Water Butlt
	Grass to be used as firm around building 150mm wide and where shown on plan

SURFACES

	Macadam surface Highways Highway Road and Footpath surfaces to per Engineering specification
	Macadam Driveway surface Pavement edge See Q22 for details
	Paving Slabs to garden area or 600x600 x 50mm thick As Per Q25
	Planting Beds to be used as firm around building See Q31 and Planting spec for details

Q06	30.0m x 10.0m	Boundary updated	JPF	WVC	JG6
Q05	09.0m x 10.0m	Planting updated	JPF	WVC	JG6
Q04	08-01	Steps added to driveway position.	DCS	WVC	JG6
Q03	21-12	Paving layout changed	EG	WVC	JG6
Q02	19-11	FFL Changed on all units	DCS	WVC	JG6
Q01	05-12	updated in accordance with client comments	DCS	WVC	JG6
Rev	Date	Detail	Made@C:\Gillespies\Drawings\		
☐ PLANNING ☐ DEPT ☐ PER COMMENT ☐ TENDER ☒ CONSTRUCTION					

GallifordTry

Project: Galliford Try
Brunswick PFI

Title: Block 88a
General Arrangement and Planting Plan

Design: EG	Sheet Size: A1
Drawn: EG	(994mm x 641mm)
Checked: WC	Date: 17-10-2014
Appr: JG	Scale: 1:100 @ A1 1:50 @ A1

GILLESPIES

GILLESPIES LLP
Westgate House
44 Hale Road
Hale
Cheshire
WA14 2EX

T: 0161 928 7715
F: 0161 927 7680
E: admin.manchester@gillespies.co.uk

No.	M4976-122-88A	Rev: C06
-----	---------------	----------