



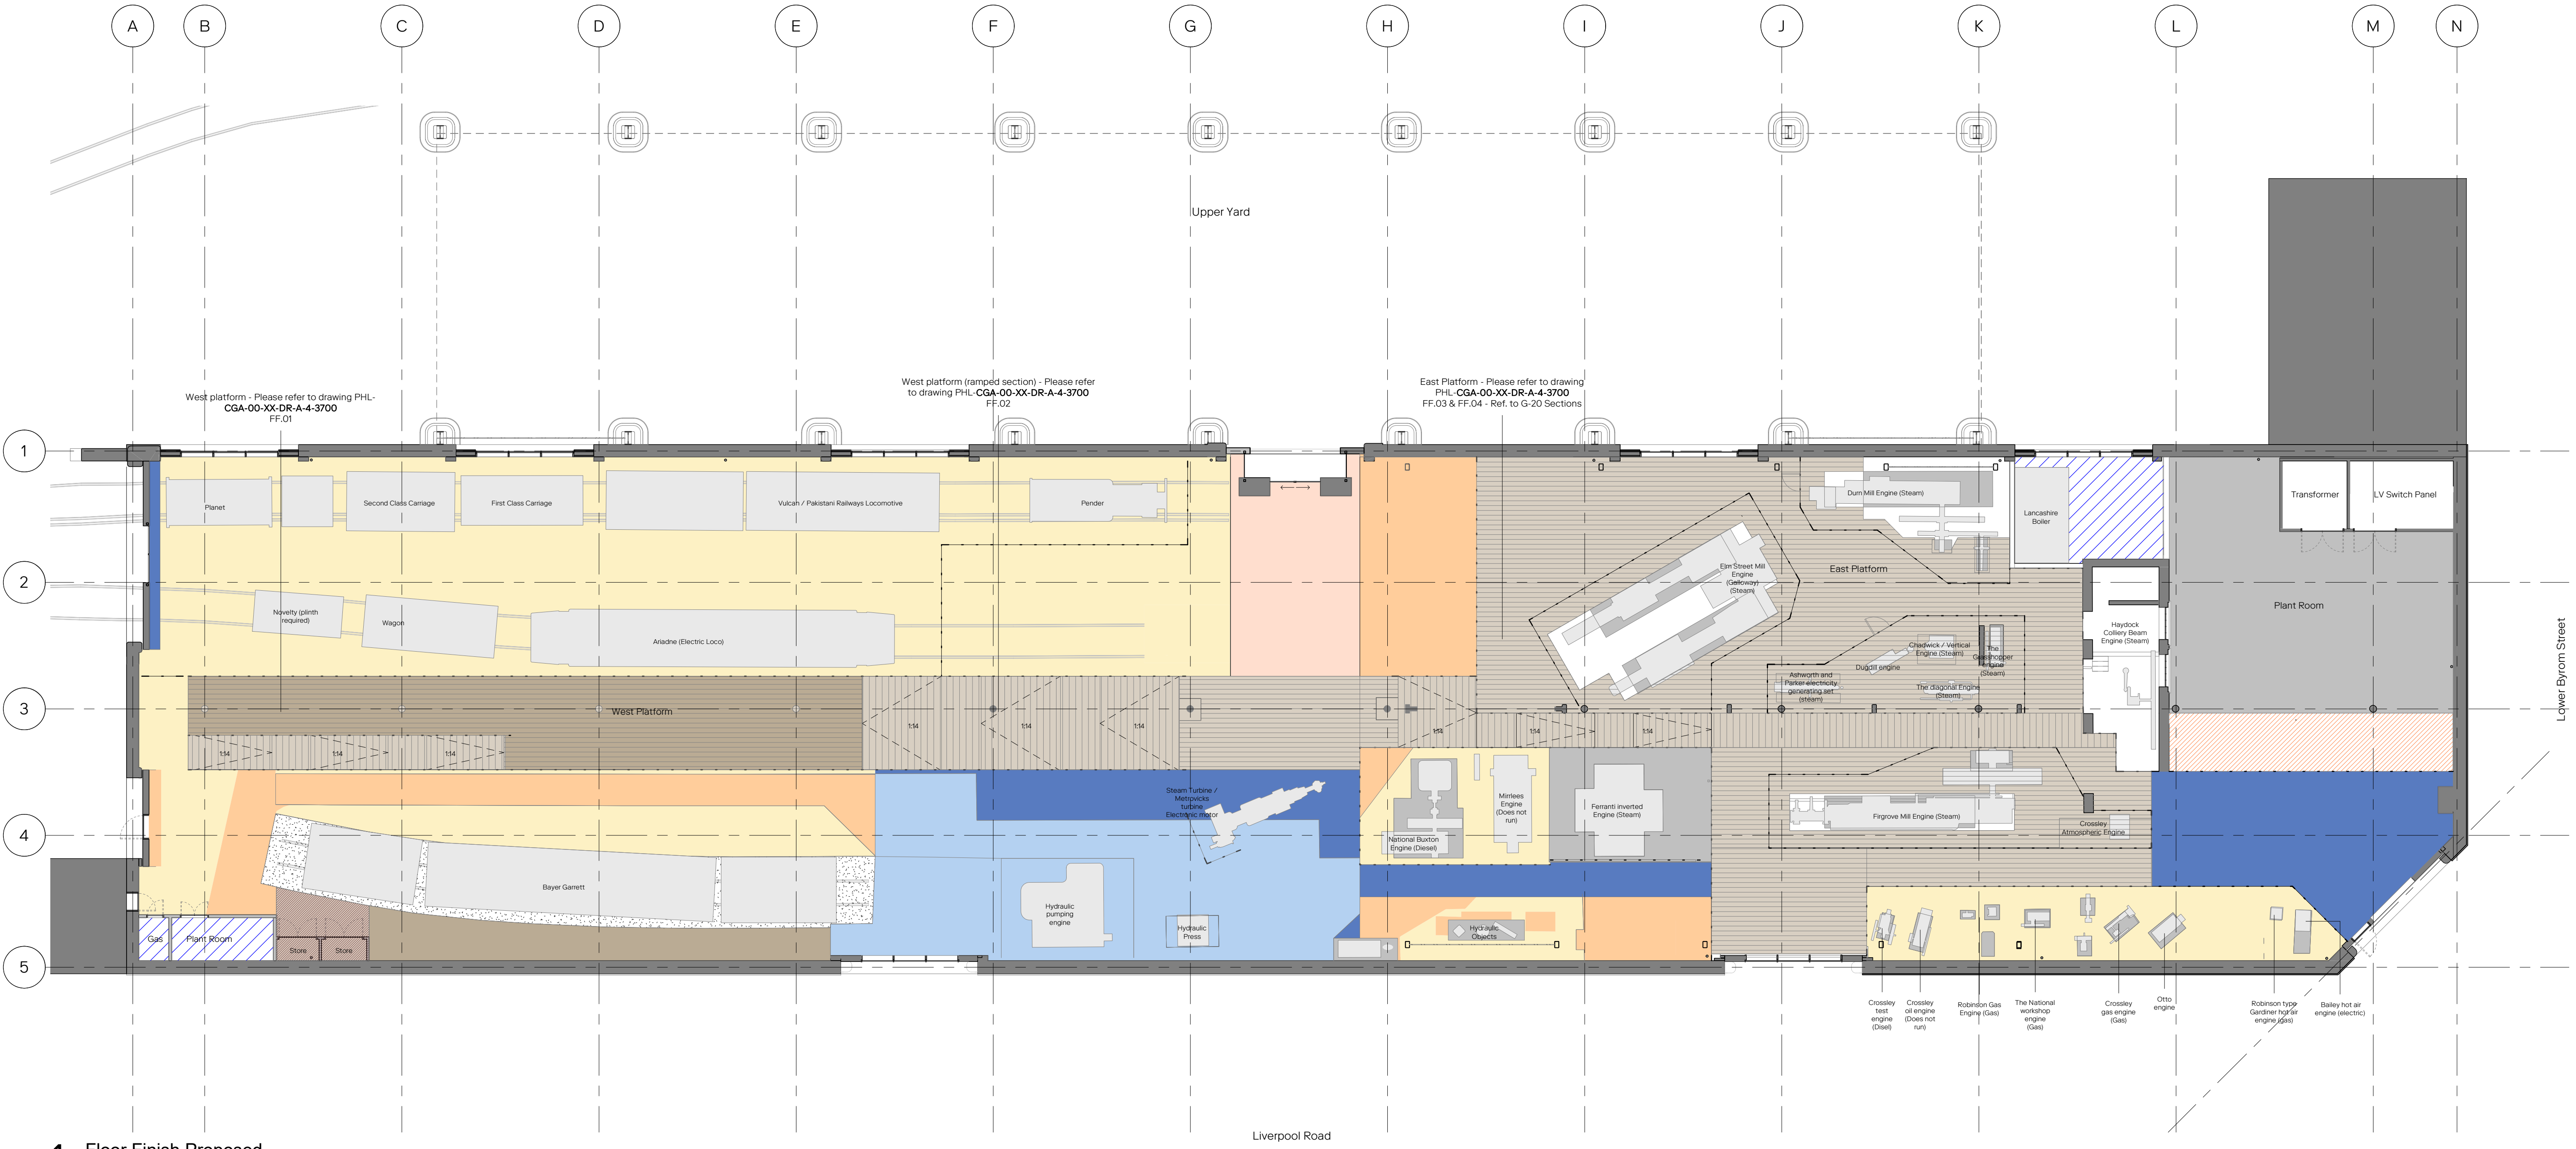

1 Floor Finish Proposed
1 : 150

Revision	Description	Drawn/Checked	Date
PL1	Planning	CM	26.06.23

Key	
	FF.08_New Concrete (post-worked finish)
	Existing Concrete (post-worked finish)
	Existing Cobbles
	FF.06_Reinstated / Relocated Cobbles
	New Cobbles * same build up as FF.06
	FF.09_Plant Room Platform Finish
	Collection item plinth
	New Gravel / Ballast
	FF.01_Timber Platform (Existing Timber)
	FF.02 + FF.03 Timber Platform & Ramp
	FF.05_Timber Platform
	Applied finish to new concrete

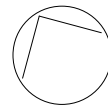

0 1.5 3 7.5m

Drawings are based on survey information provided and subject to changes to accommodate existing building structure and services installation. We have noted discrepancies in the survey information and clarification required following further site investigations by the contractor on site. Do not scale from drawing. Errors to be reported immediately to the Architect. All dimensions must be verified on site. To be read in conjunction with all relevant Architects', Services and Structural Engineers' drawings.

© Carmody Groarke Limited.

CARMODY GROARKE

Carmody Groarke Limited, 67-74 Saffron Hill, London EC1N 8QX
+44 (0)20 7836 2333 www.carmodygroarke.com

Drawing Name		Drawing Number	
Proposed Floor Finish		PHL-CGA-00-XX-DR-A-4_43110	
Date		Issue	
26.06.23		PL1	
Project Name	Power Hall & Decarbonisation	Scale/Format	1 : 150 @ A1
Client	SIM	Drawn/Checked	CM/ RS
Project number	PHL	Approved	RS
		CAD Reference	