





MAPLE ROAD

scales 1-50
1-100
(SCALES SHOWN ON DRAWING)

PROPOSED ROOF PLAN
WITH FLAT ROOF LIGHT



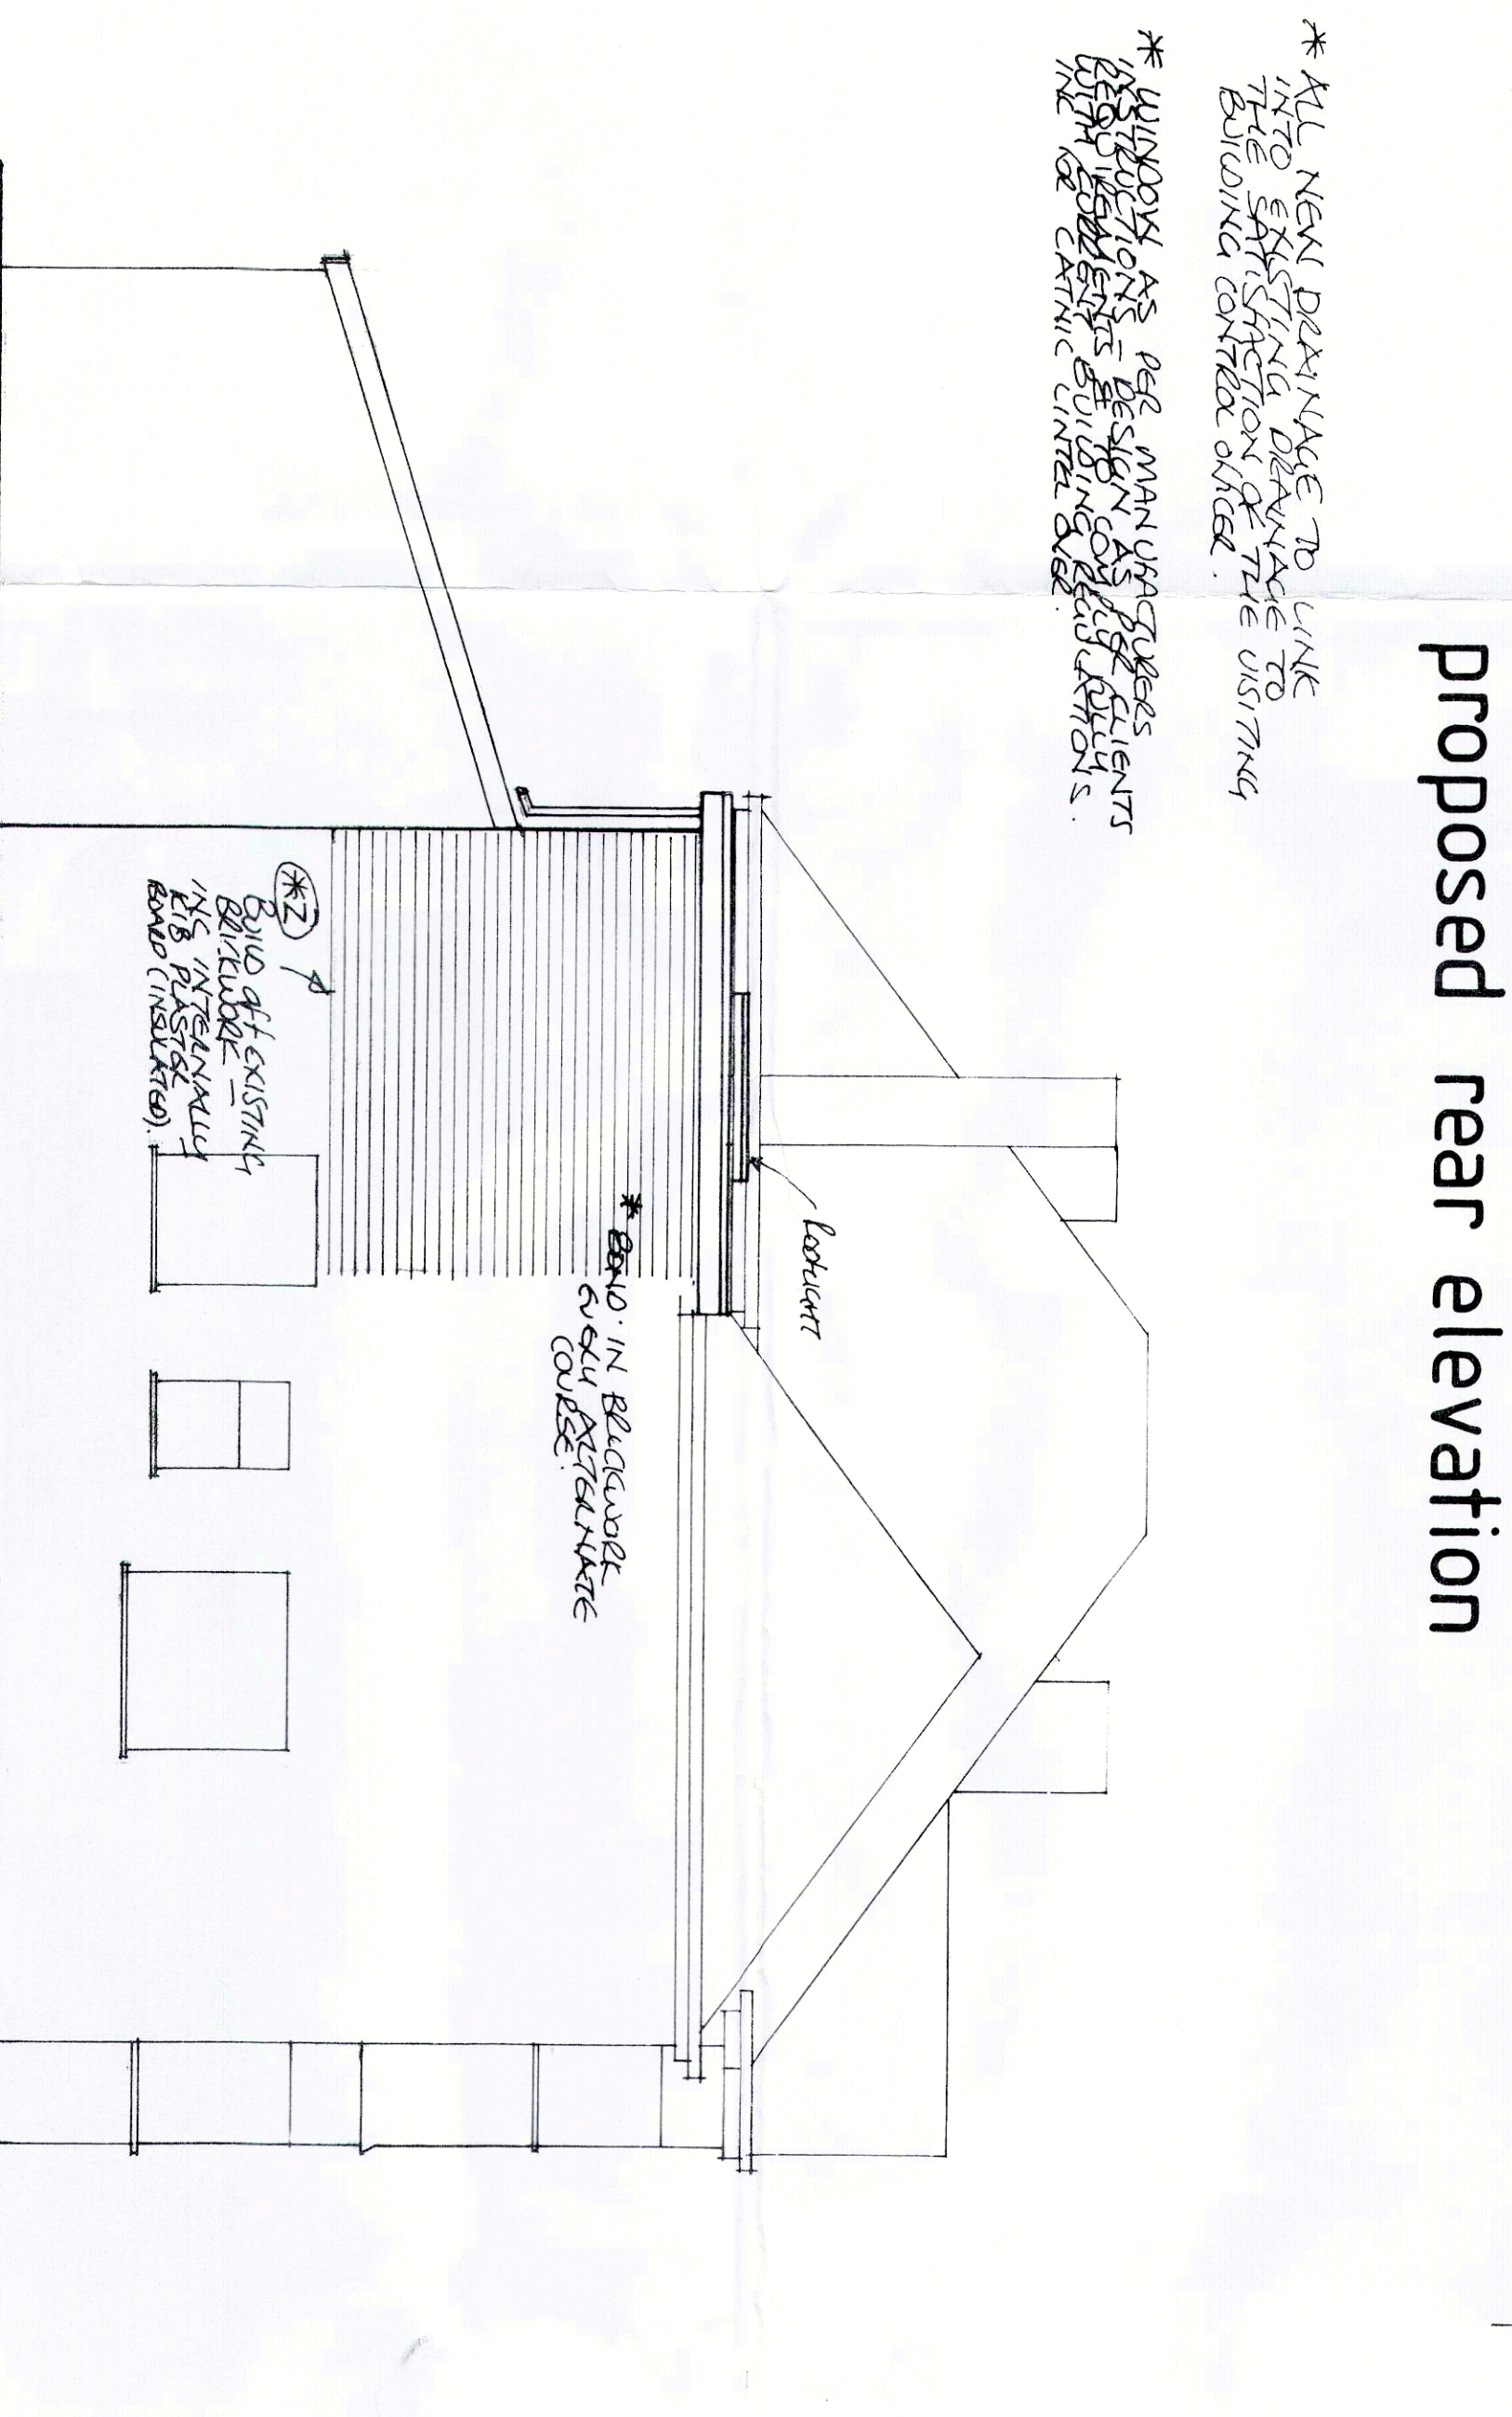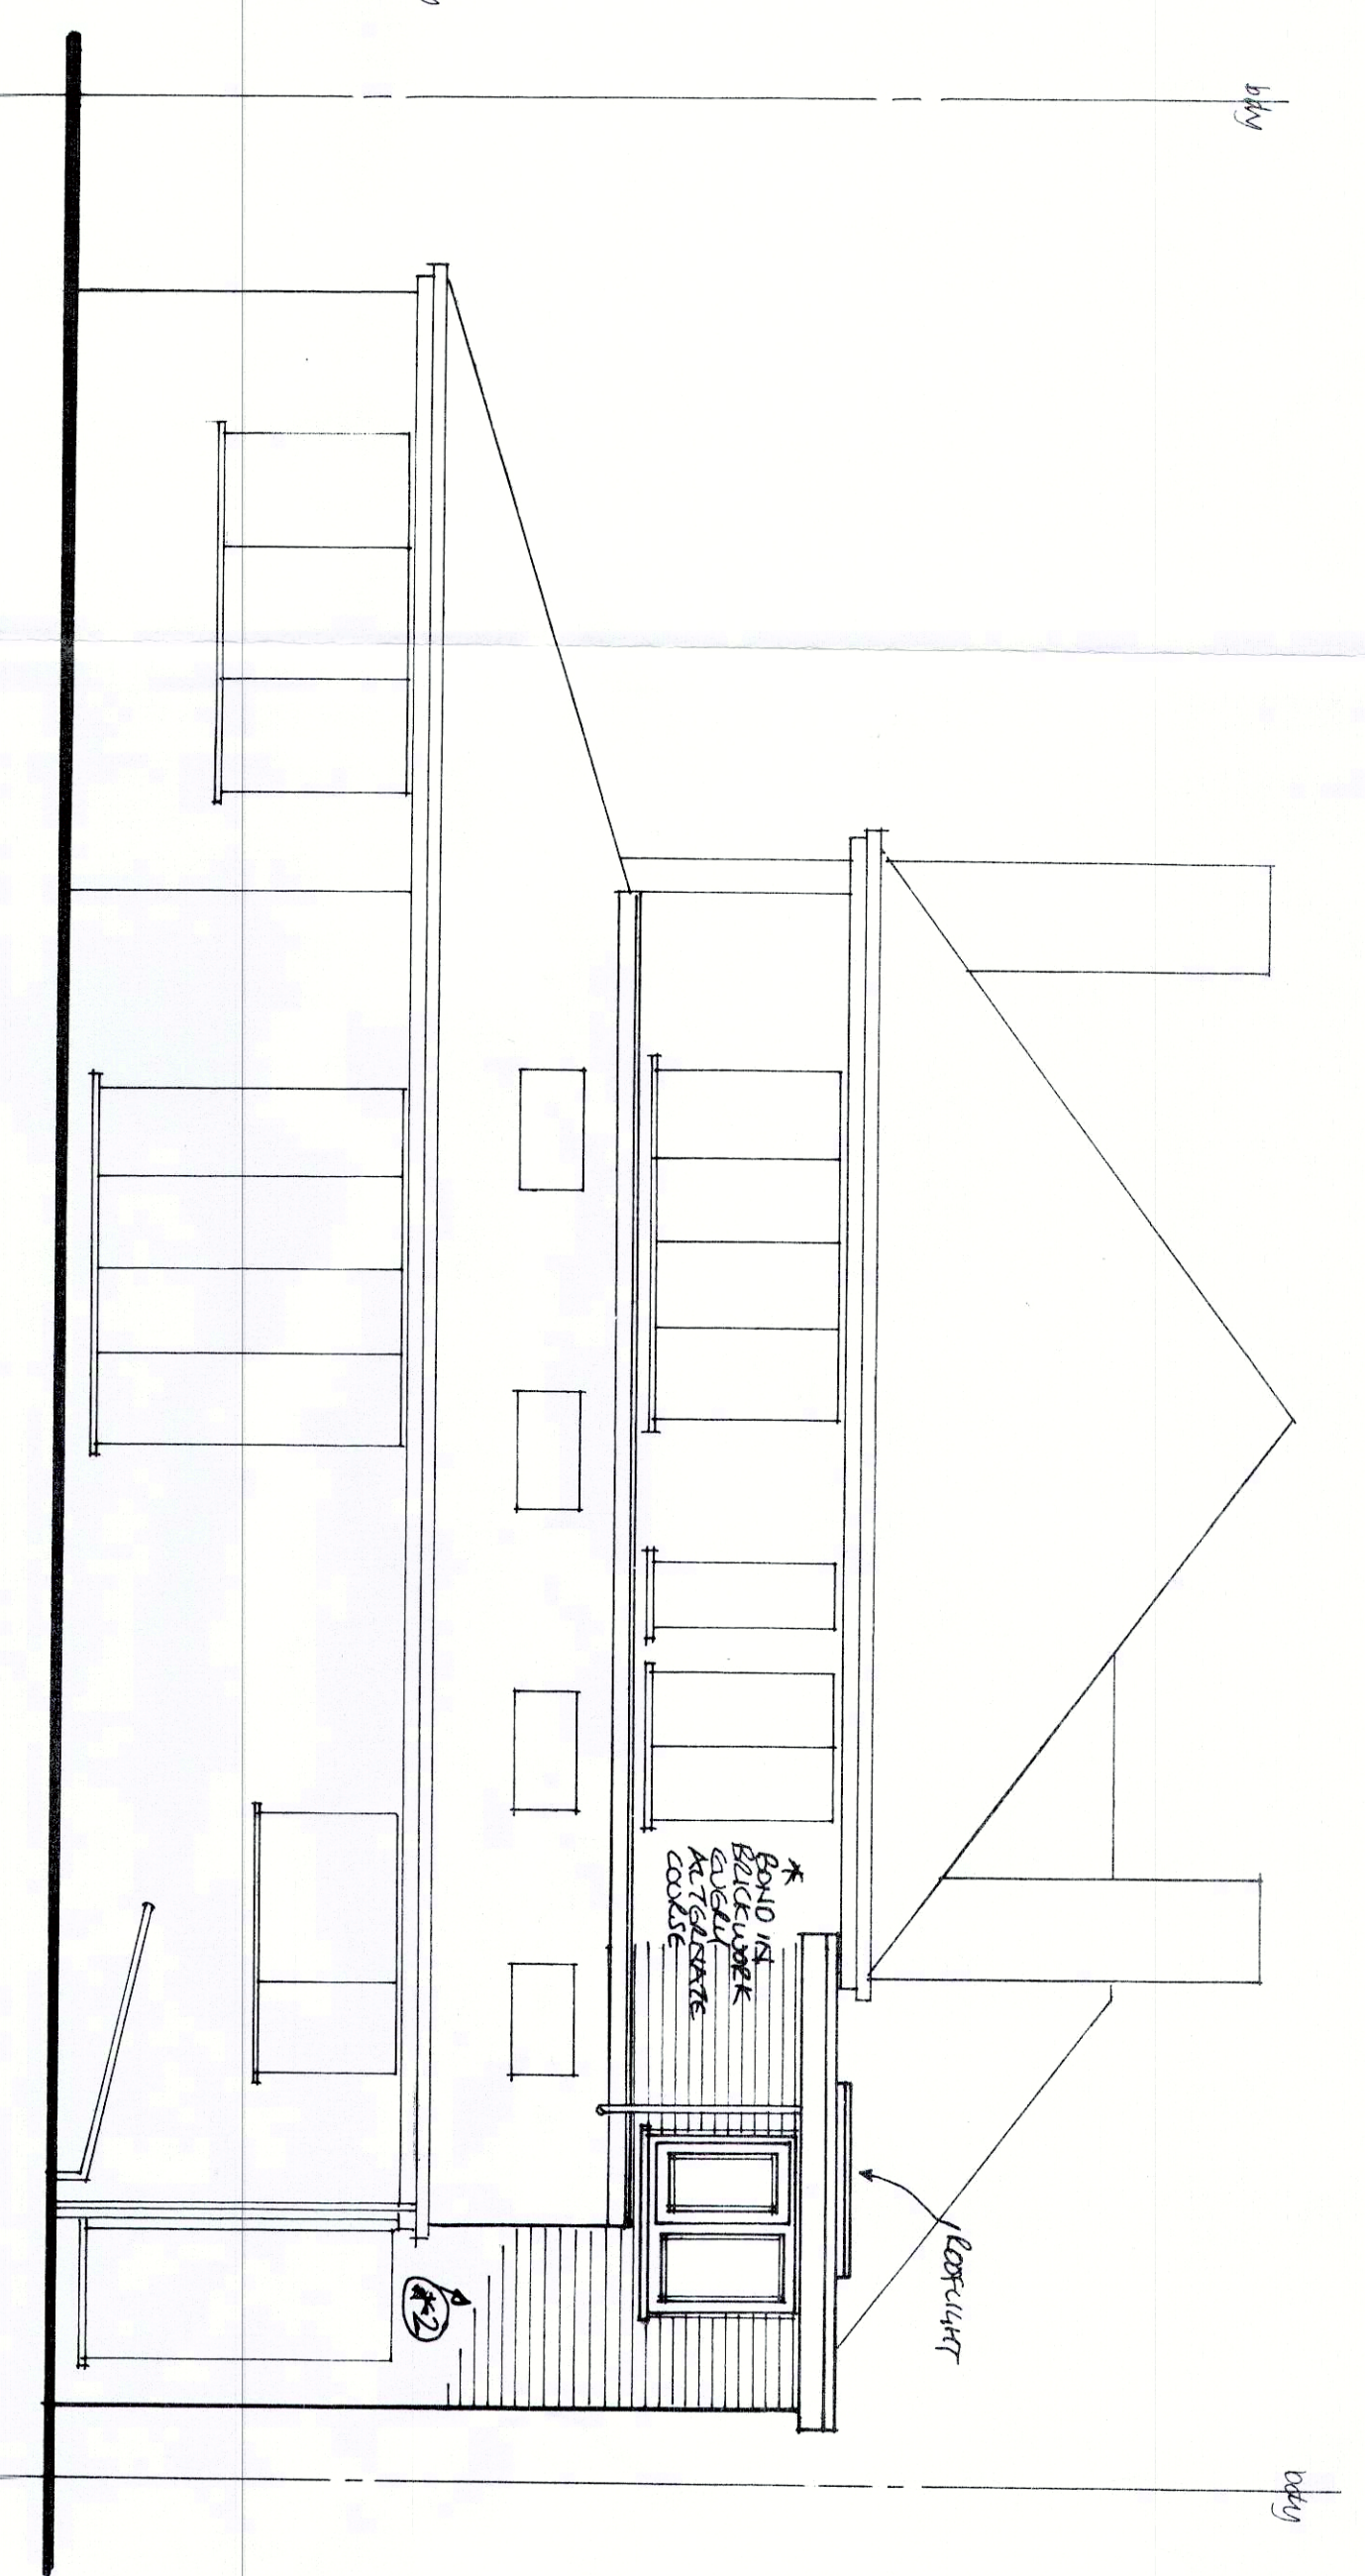
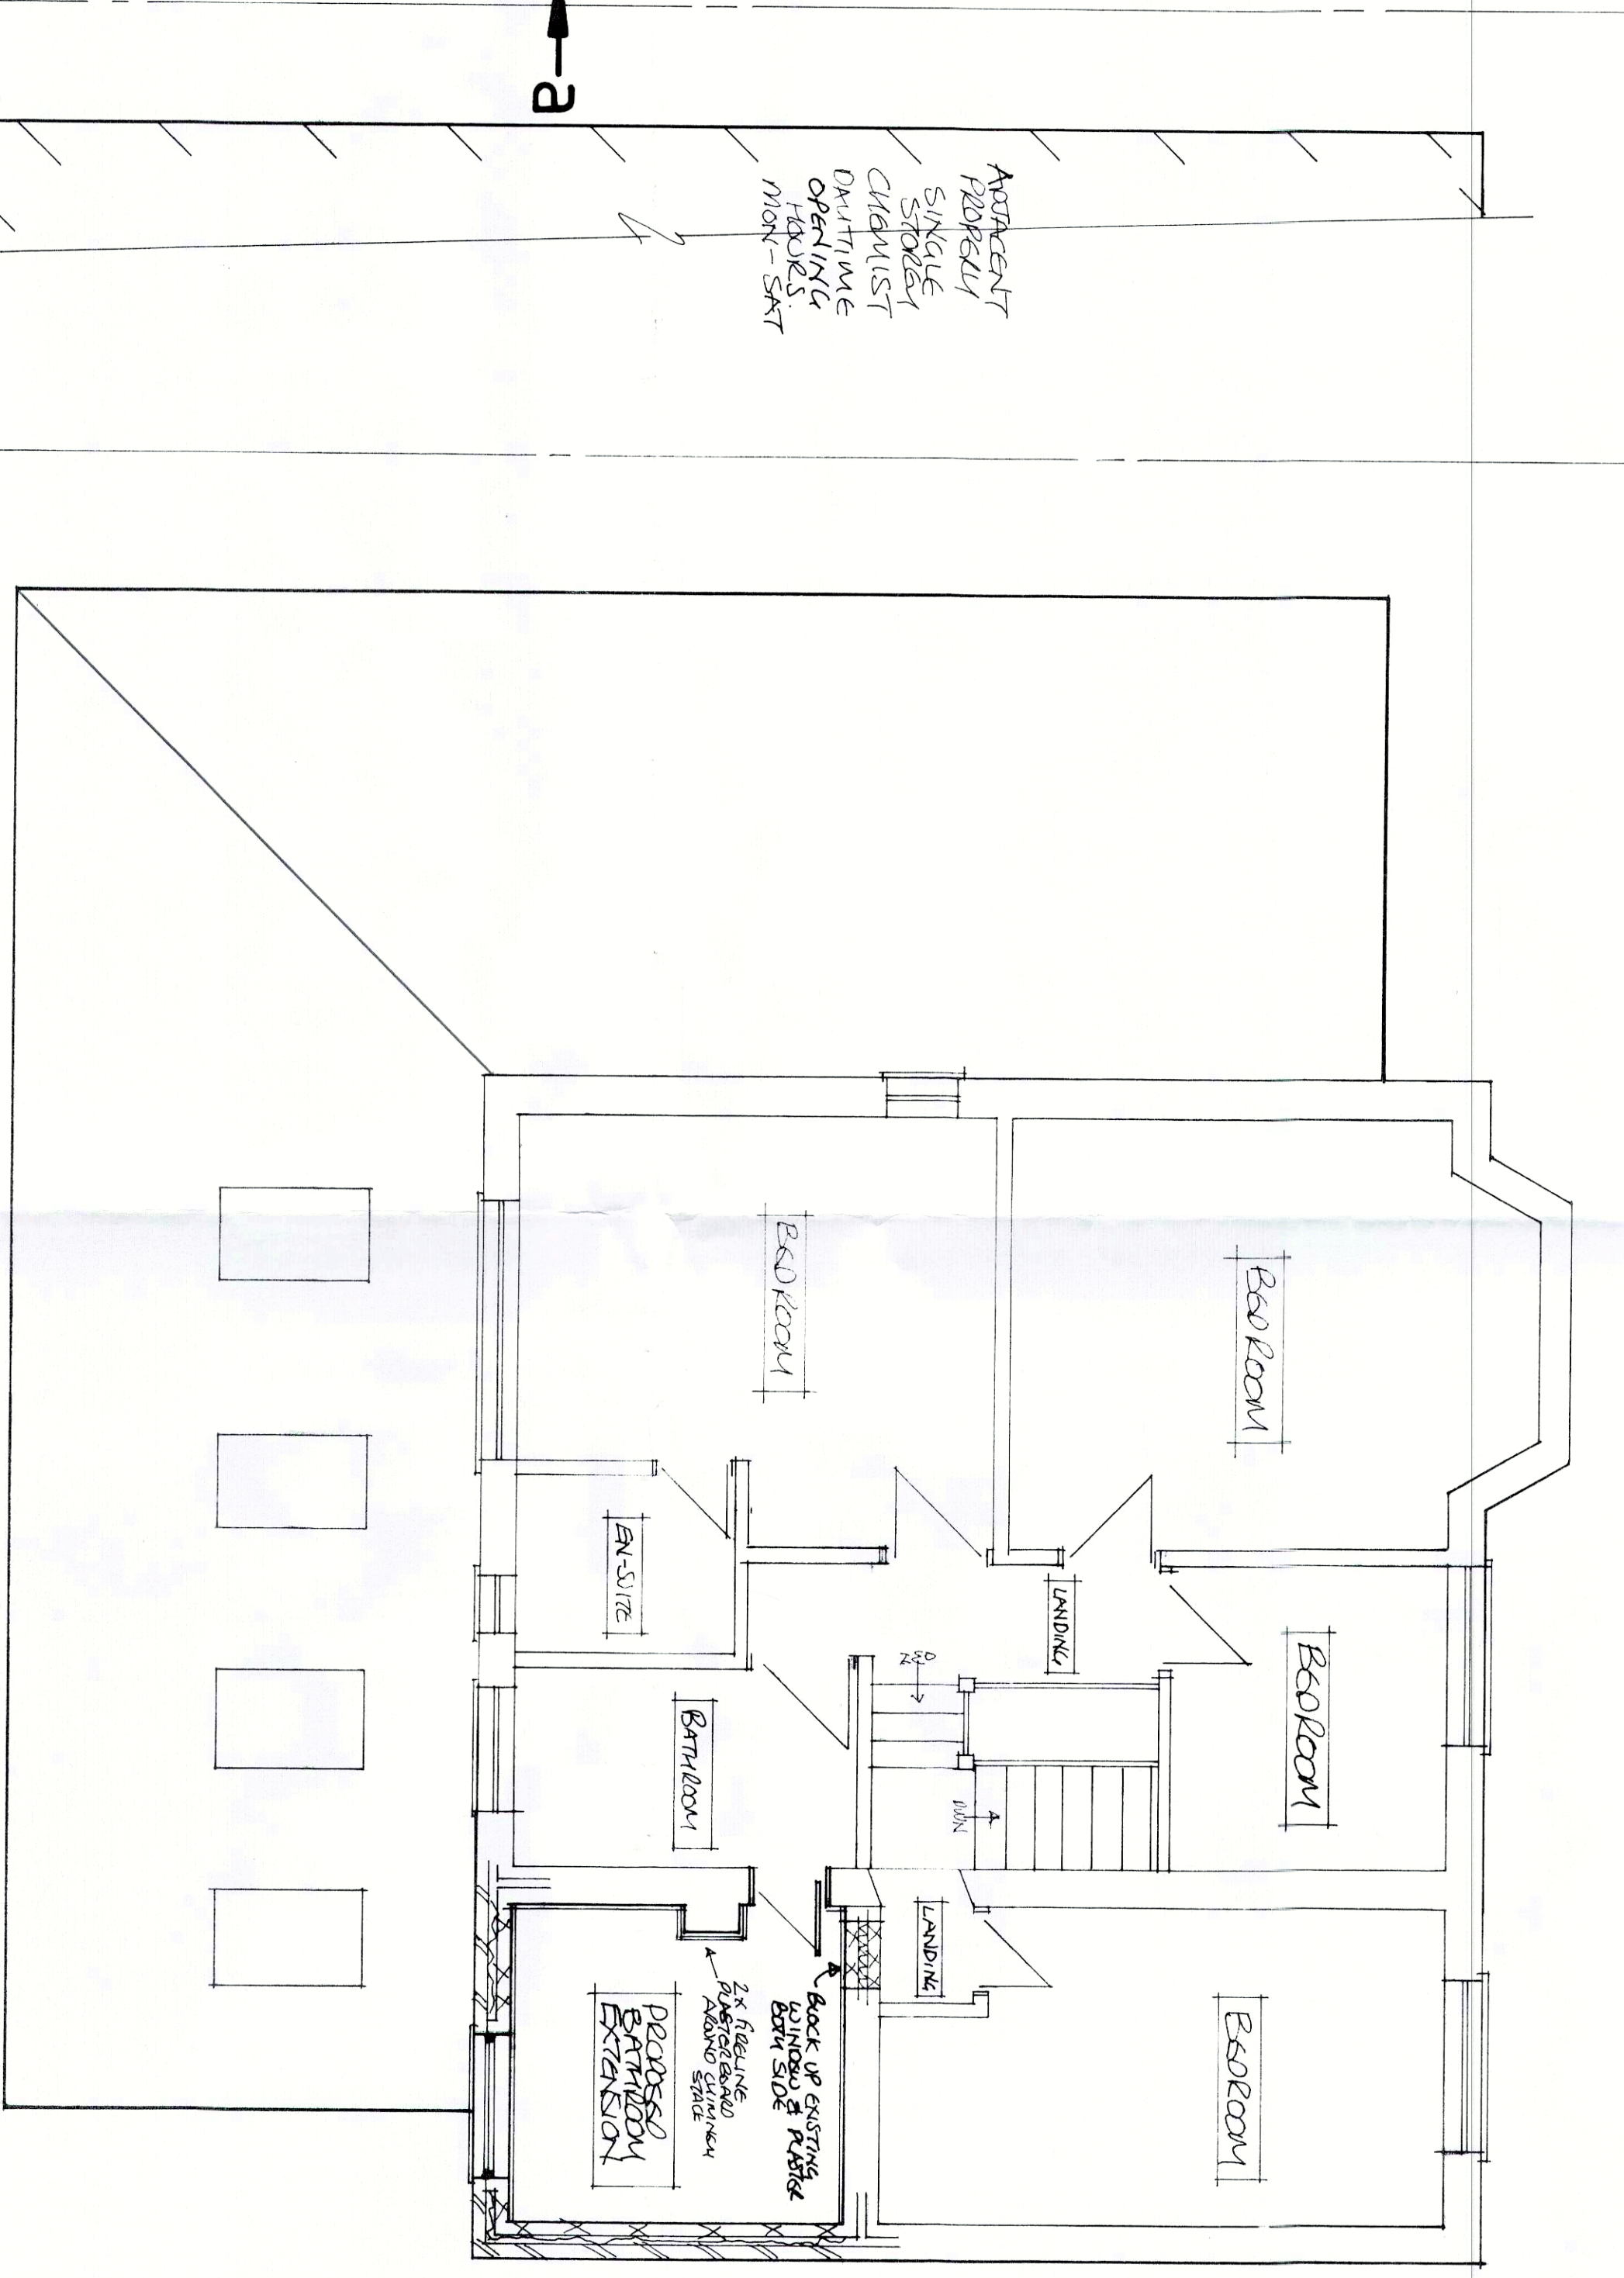
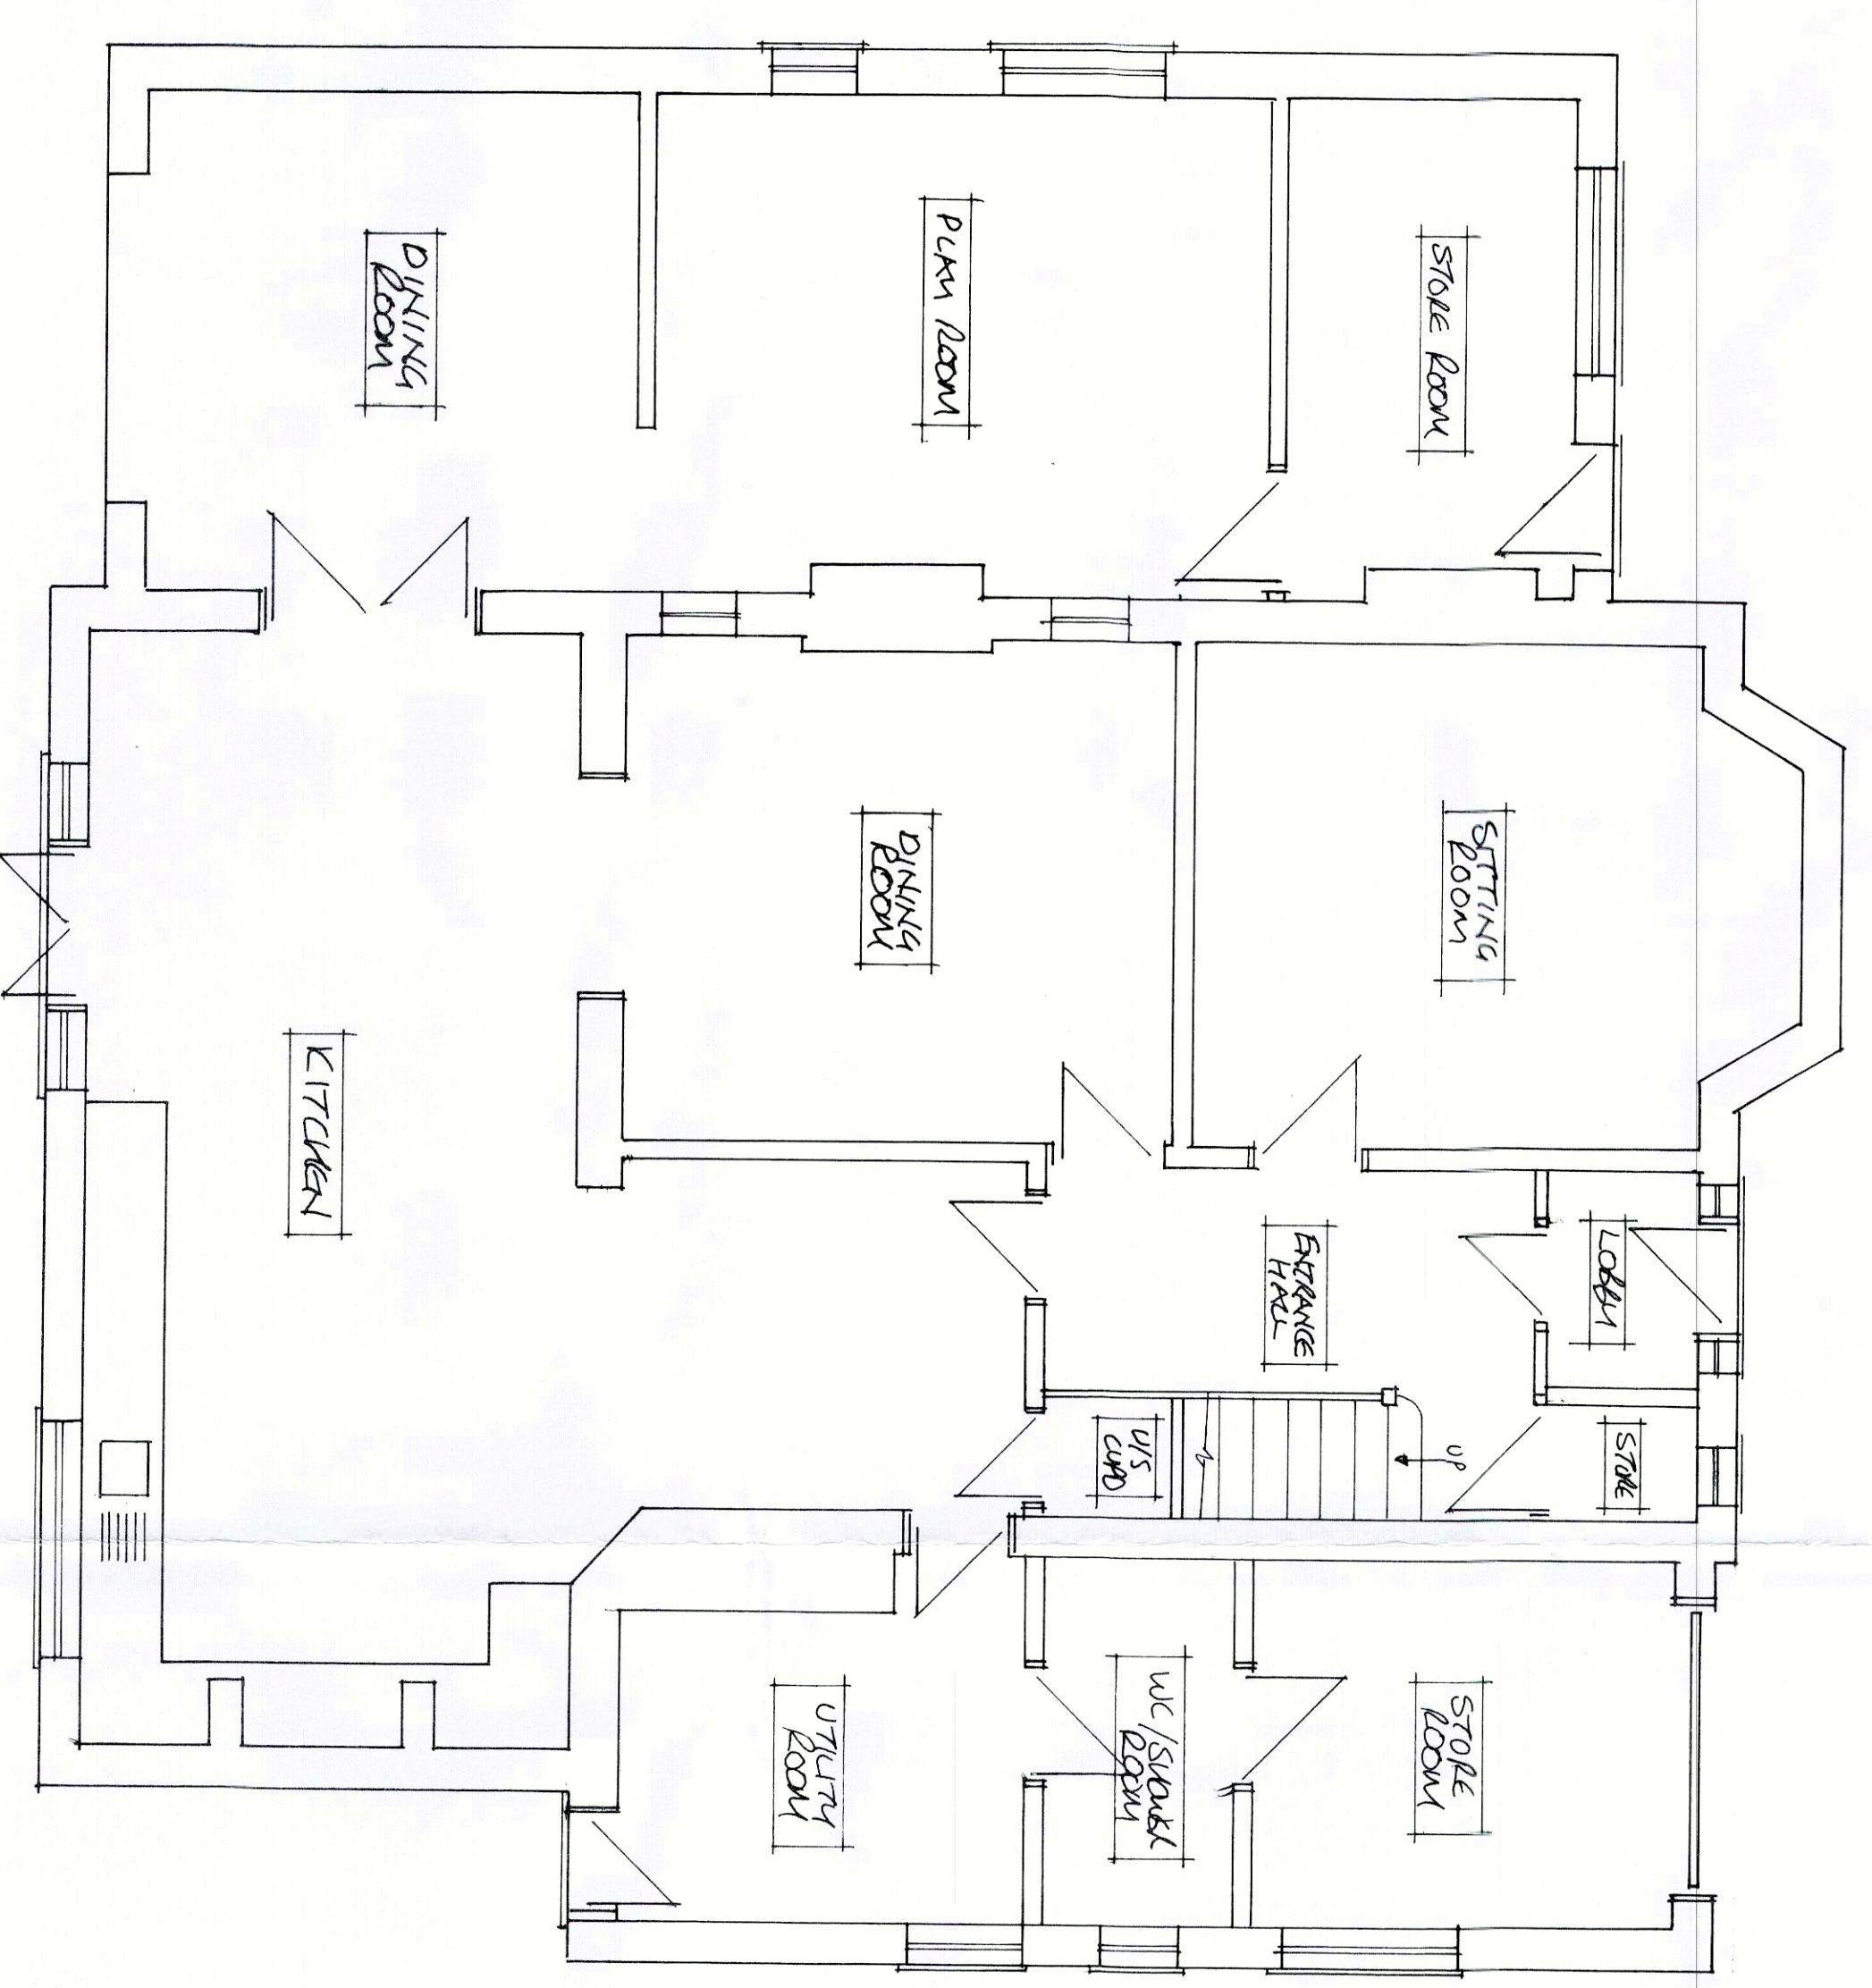


existing ground floor plan

proposed first floor plan

proposed rear elevation

proposed gable elevation 'a'

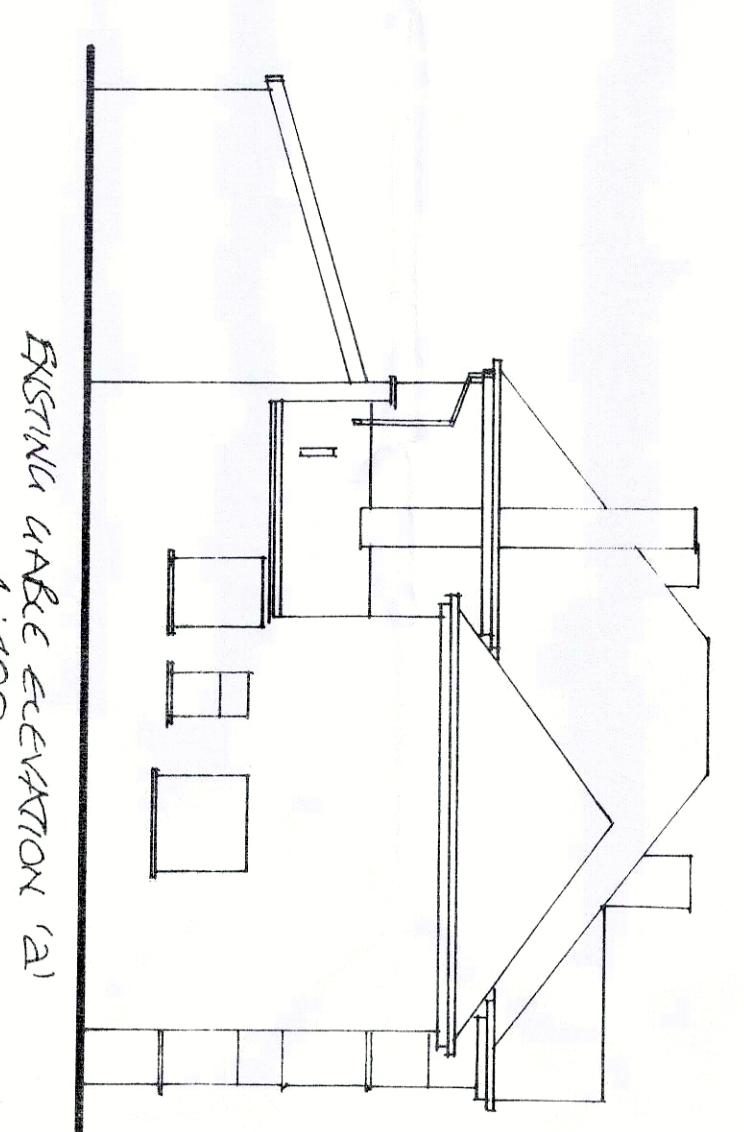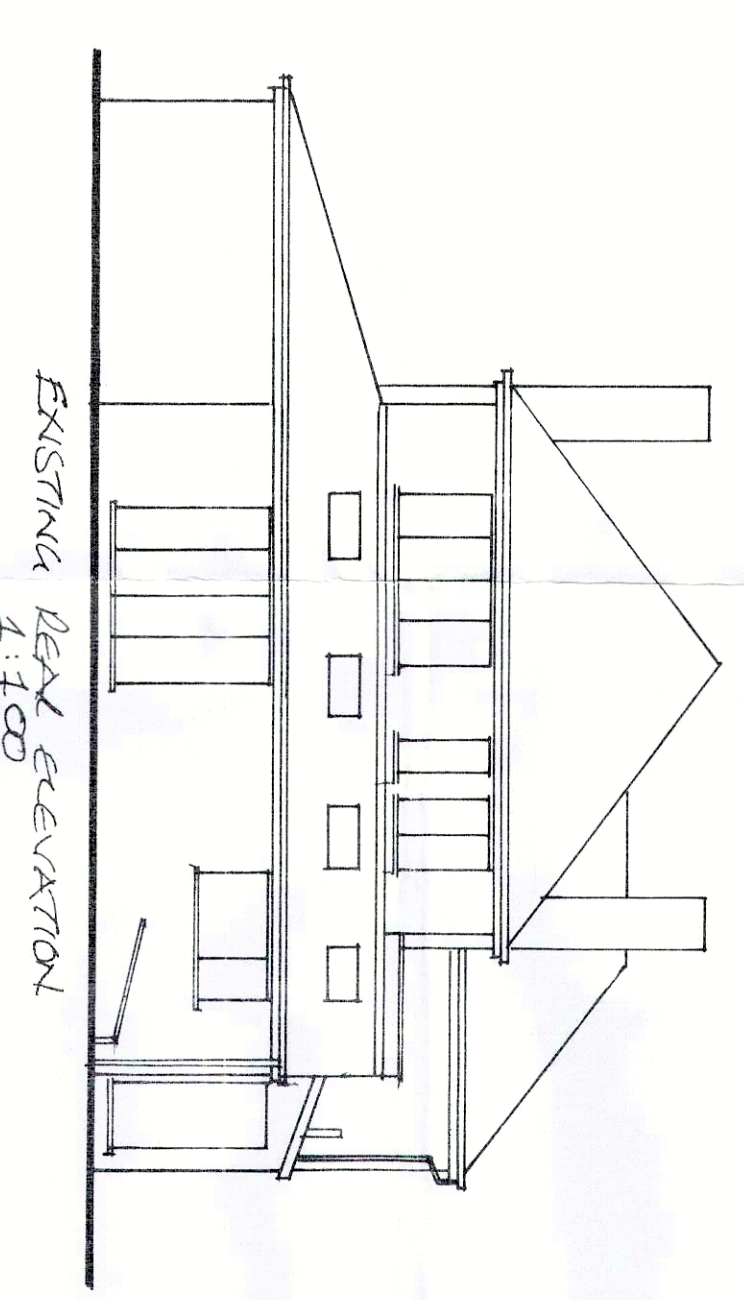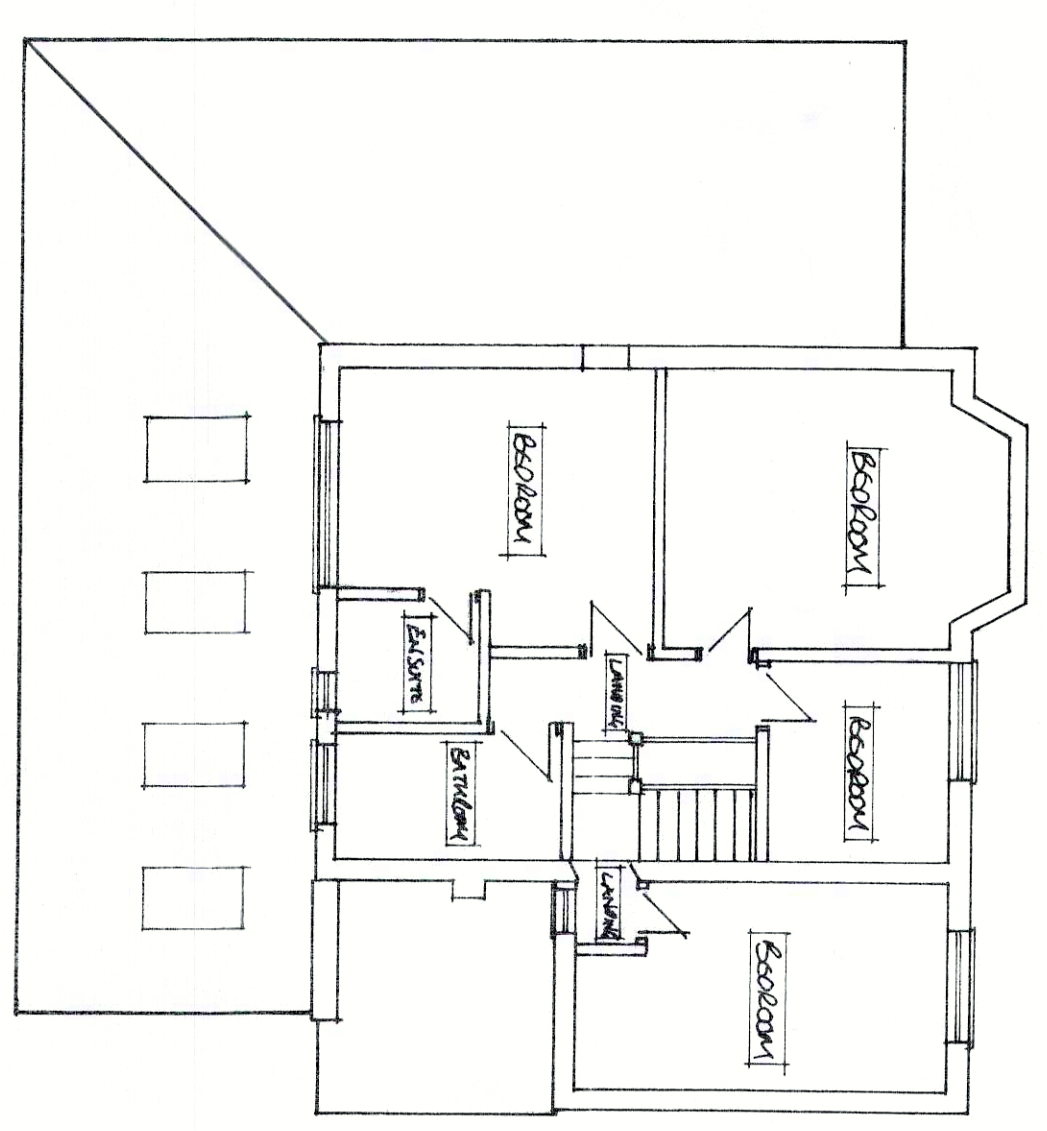

proposed bathroom extension to first floor.

with flat roof
1 maple road, brooklands, m/c.

1 M'bm 3/064

PLANNING AND
BUILDING CONTROL
27 APR 2023

* ALL NEW DRAINAGE TO LINK
TO EXISTING DRAINAGE
BUILDING CONTROL OFFICE.
* ALL NEW DRAINAGE TO LINK
TO EXISTING DRAINAGE
BUILDING CONTROL OFFICE.
