


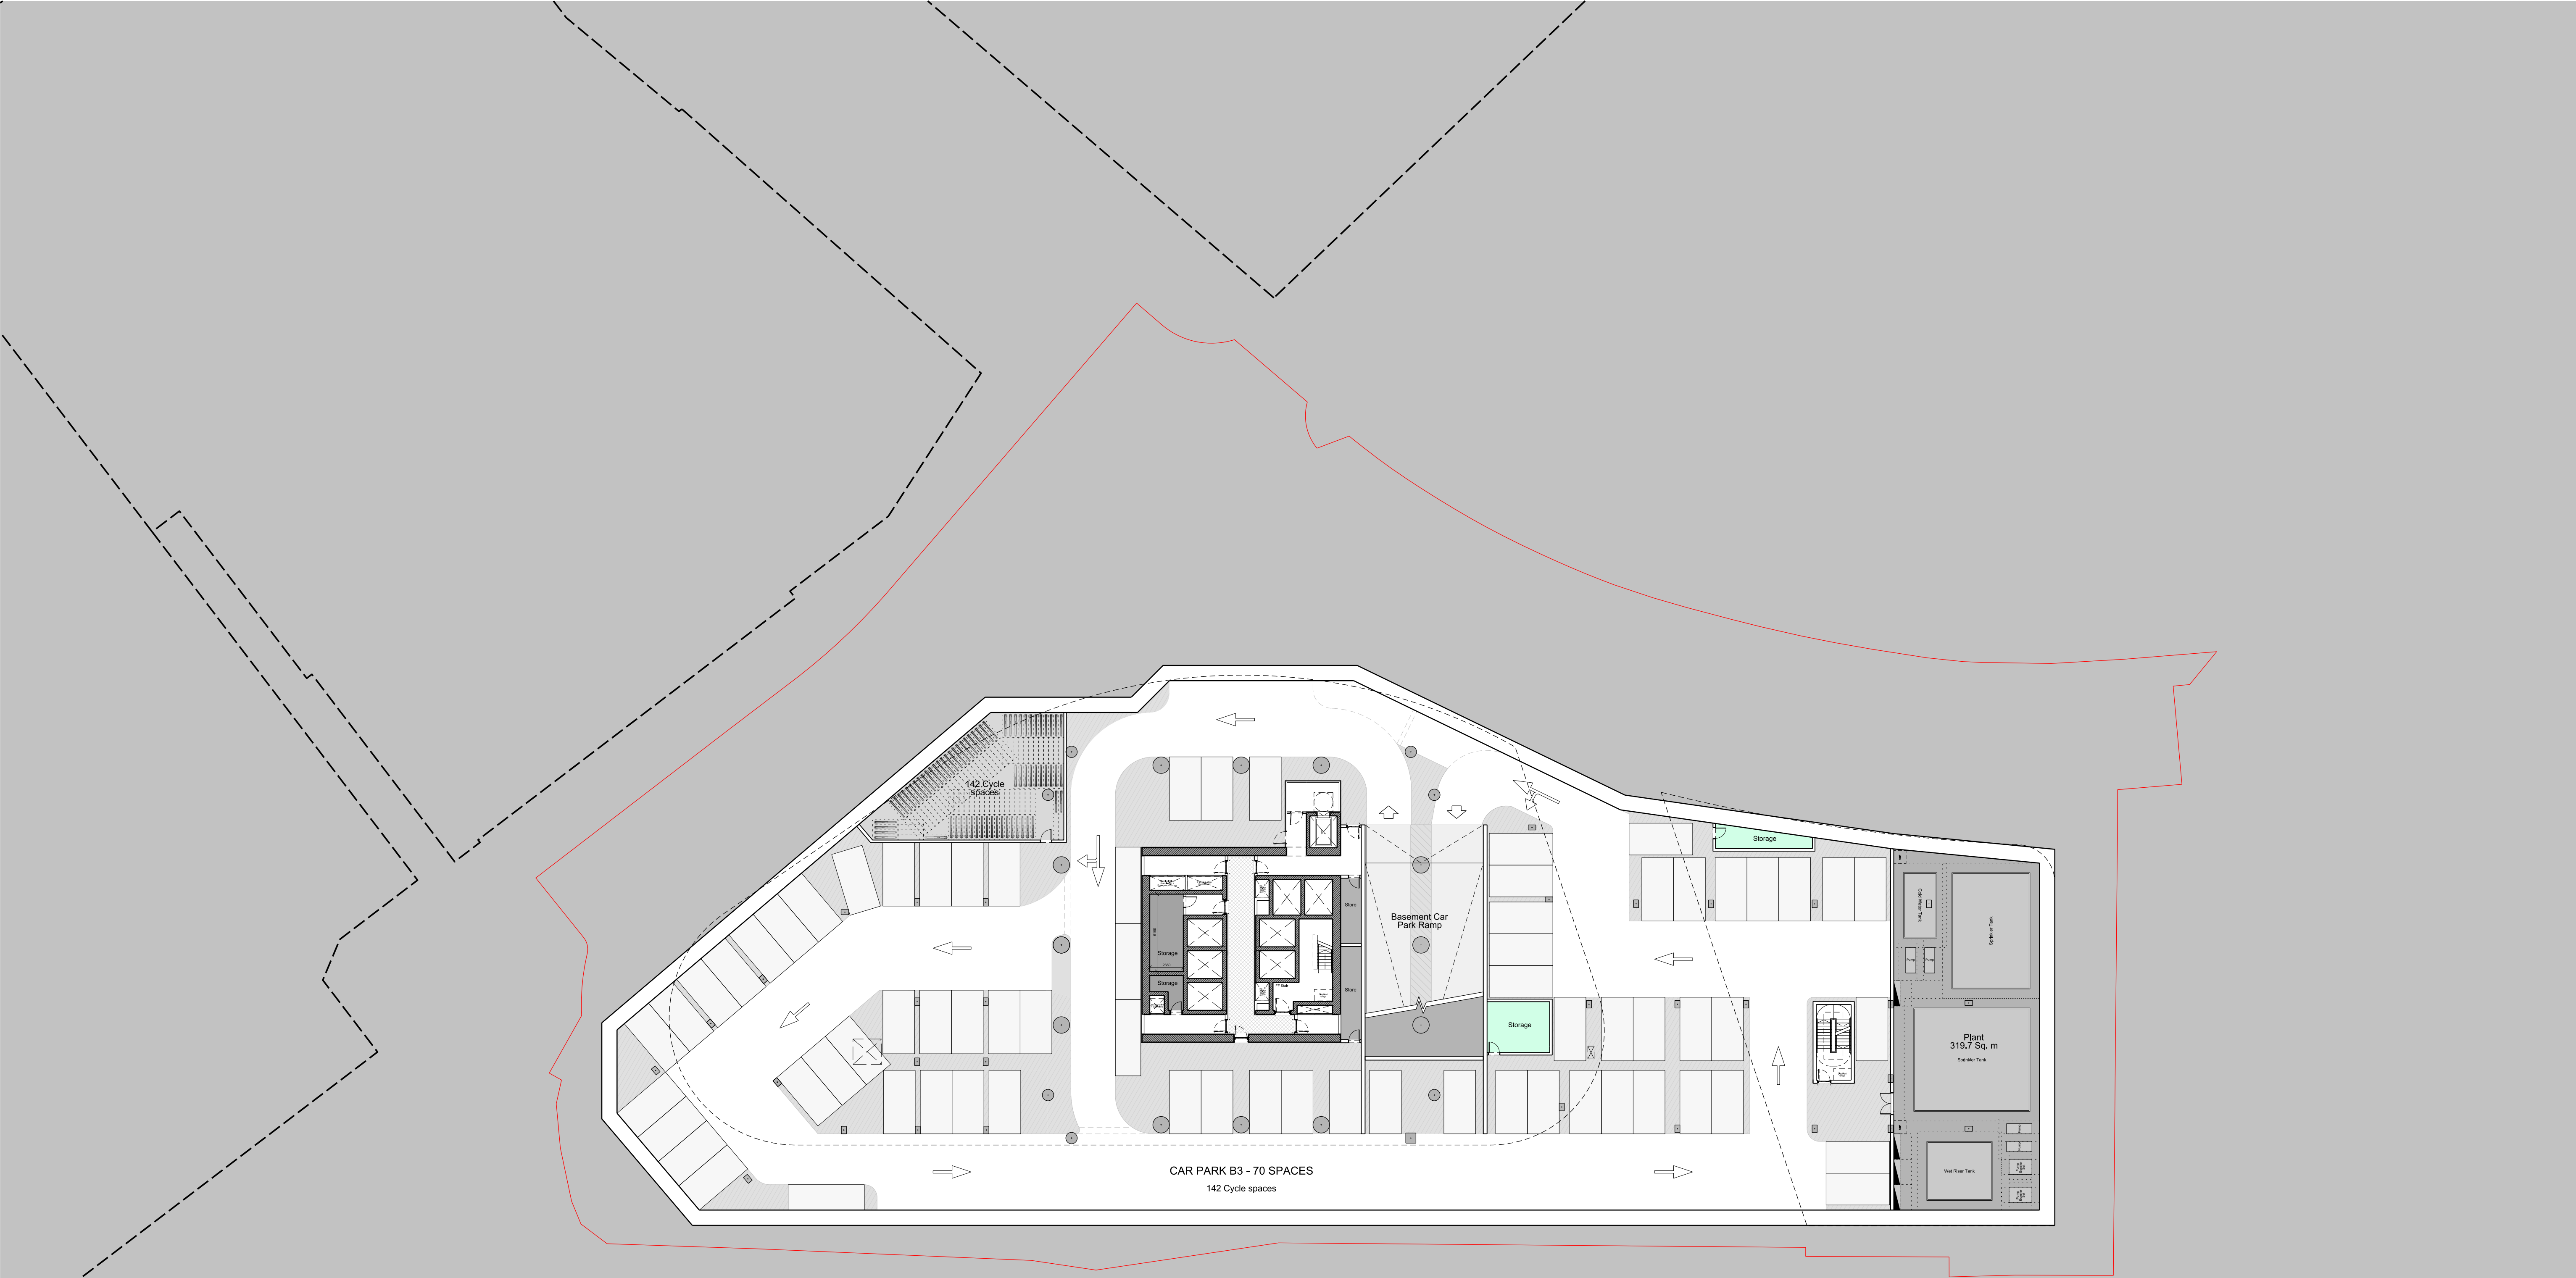


This drawing is copyright
Do not scale off dimensions.
All dimensions to be checked on site by contractor.
Contractor to report any dimensional discrepancies,
errors or omissions prior to commencing on site.

Scale Bar

0 10 20m

NOTE:

NORTH

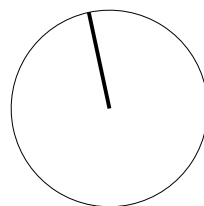

Rev	Date	Description
P 01	20-04-2023	Planning Issue

Project Title
Great Jackson Street - Plot D
Manchester

Status
Planning

Drawing Title
Z1 Site
Level B3 Plan

Job No 10419	Scale 1:250 @ A1	Date APR 2023
-----------------	---------------------	------------------

Drawing No
10419-Z1-SHP-G100-PL-B3-B5D801

Revision
P 01

simpsonhaugh

MANCHESTER
Riverside, 4 Commercial St
Manchester M15 4RQ
+44 (0)161 835 2345
www.simpsonhaugh.com

LONDON
5-8 Roberts Place
London EC3R 9BB
+44 (0)20 7549 4000
mail@simpsonhaugh.com