
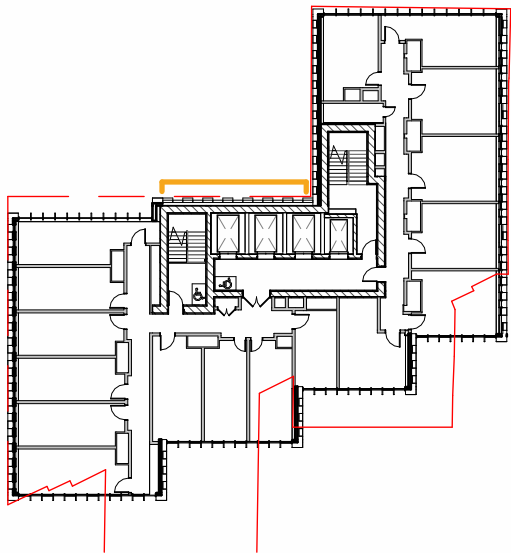


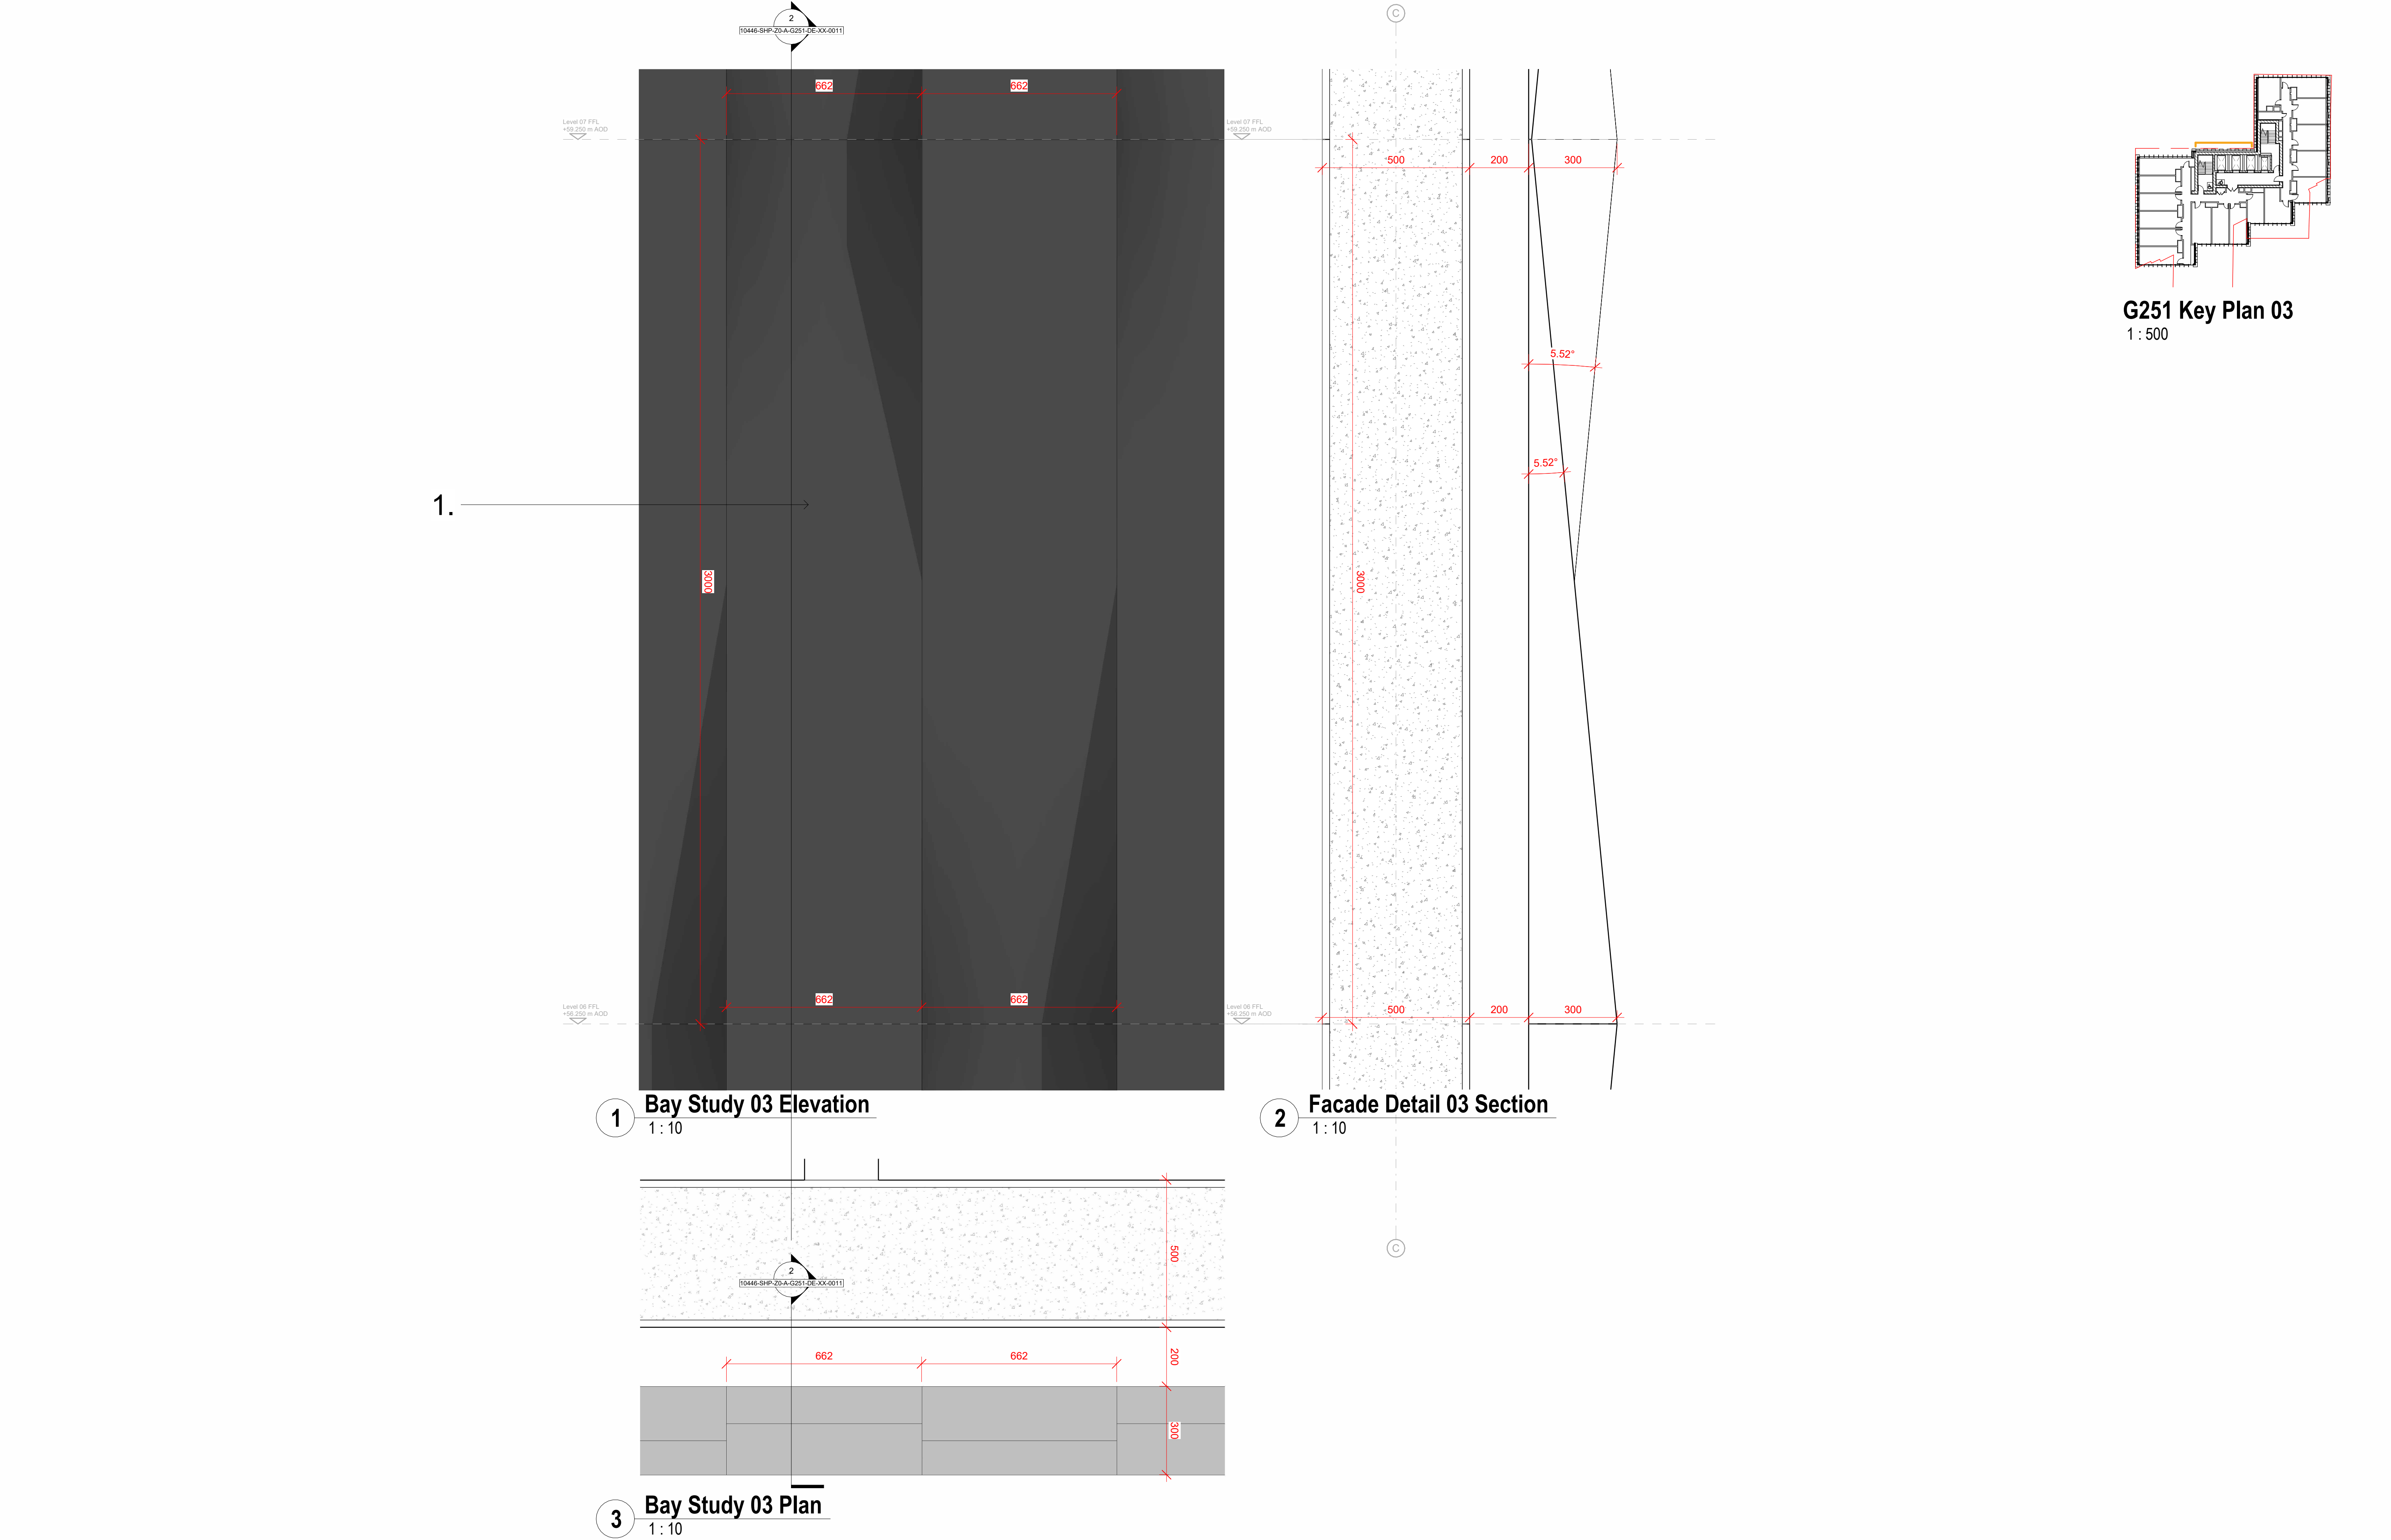

G251 Key Plan 03
1 : 500