

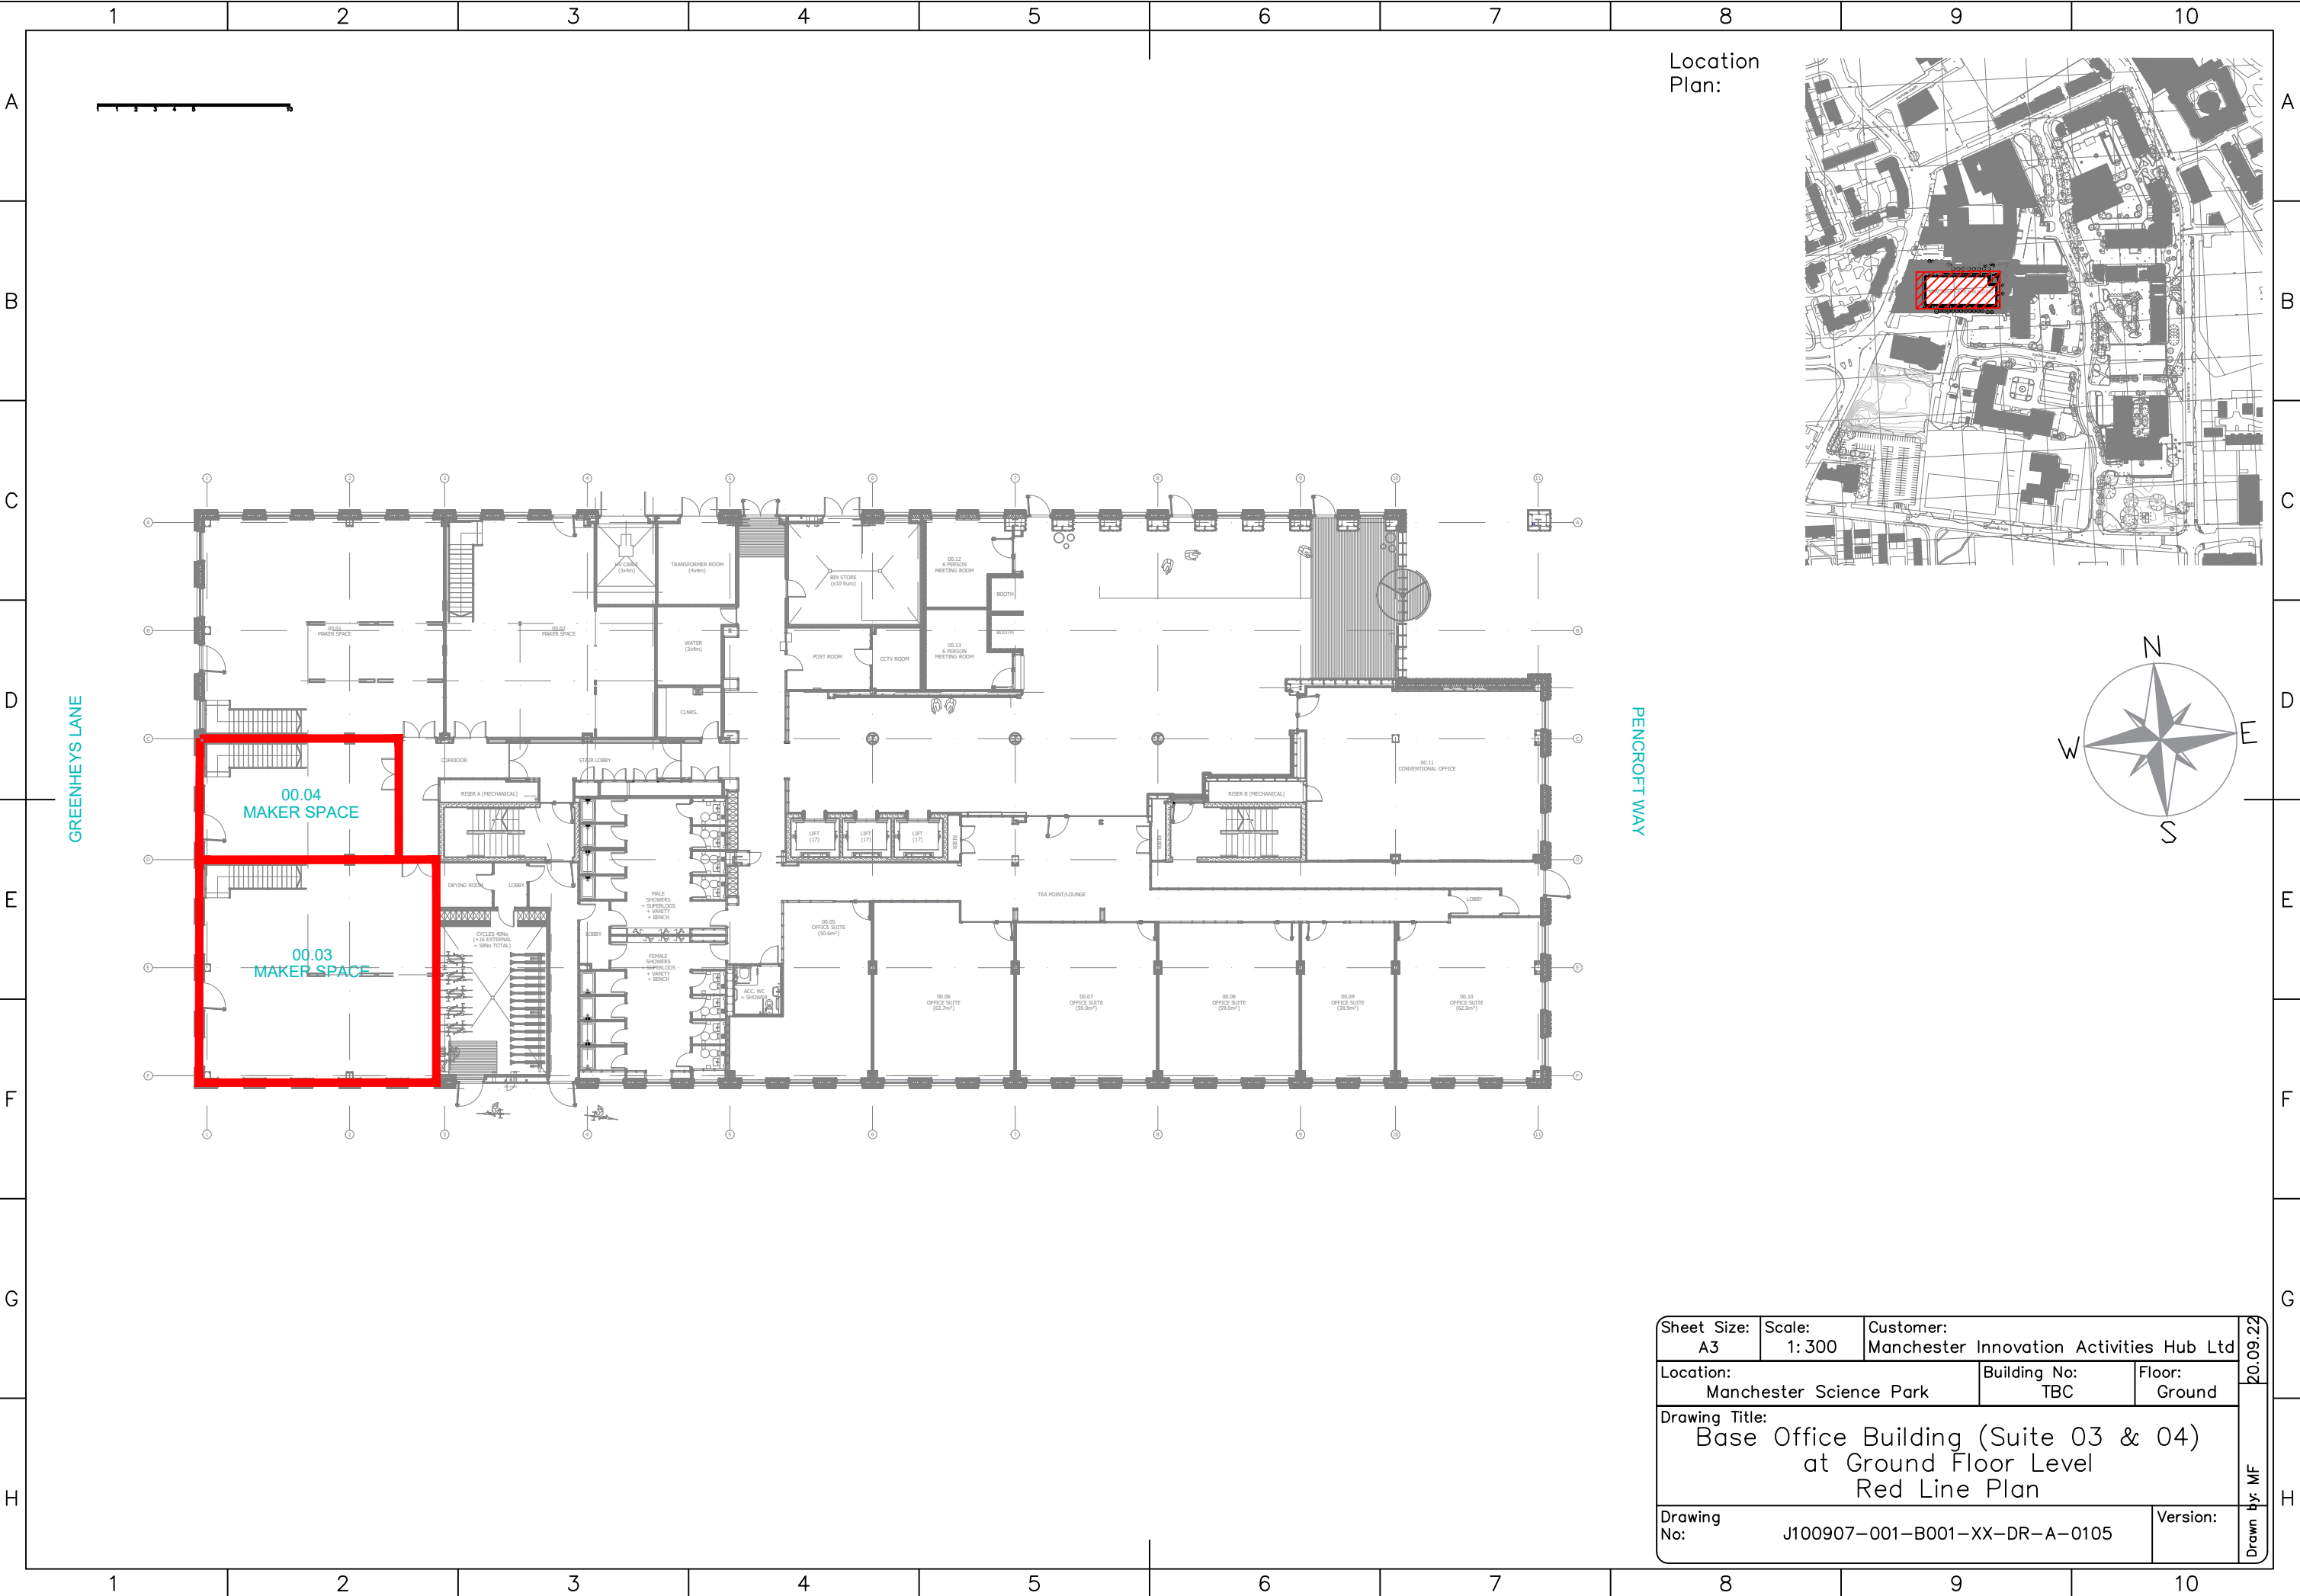


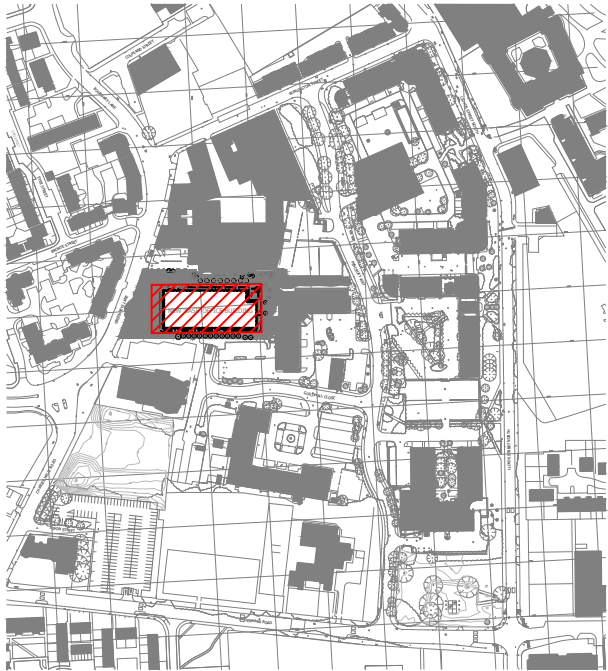

Location Plan:

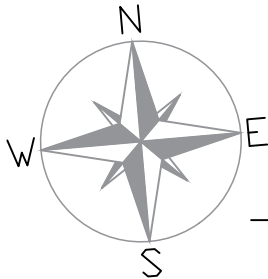

Sheet Size: A3	Scale: 1: 300	Customer: Manchester Innovation Activities Hub Ltd	
Location: Manchester Science Park		Building No: TBC	Floor: Ground
Drawing Title: Base Office Building (Suite 03 & 04) at Ground Floor Level Red Line Plan			
Drawing No: J100907-001-B001-XX-DR-A-0105			Version: 20.09.22
Drawn by: MF			