

MANCHESTER
UNIVERSITY.


External Elevation.

SAS sfg/sd commercial door system. 100x45mm box sections.
double glazed door sections, standard door stiles for panic bars.

ppc finish RAL 7022 matt (umbra grey)

1 No req'd.

Vertical Section

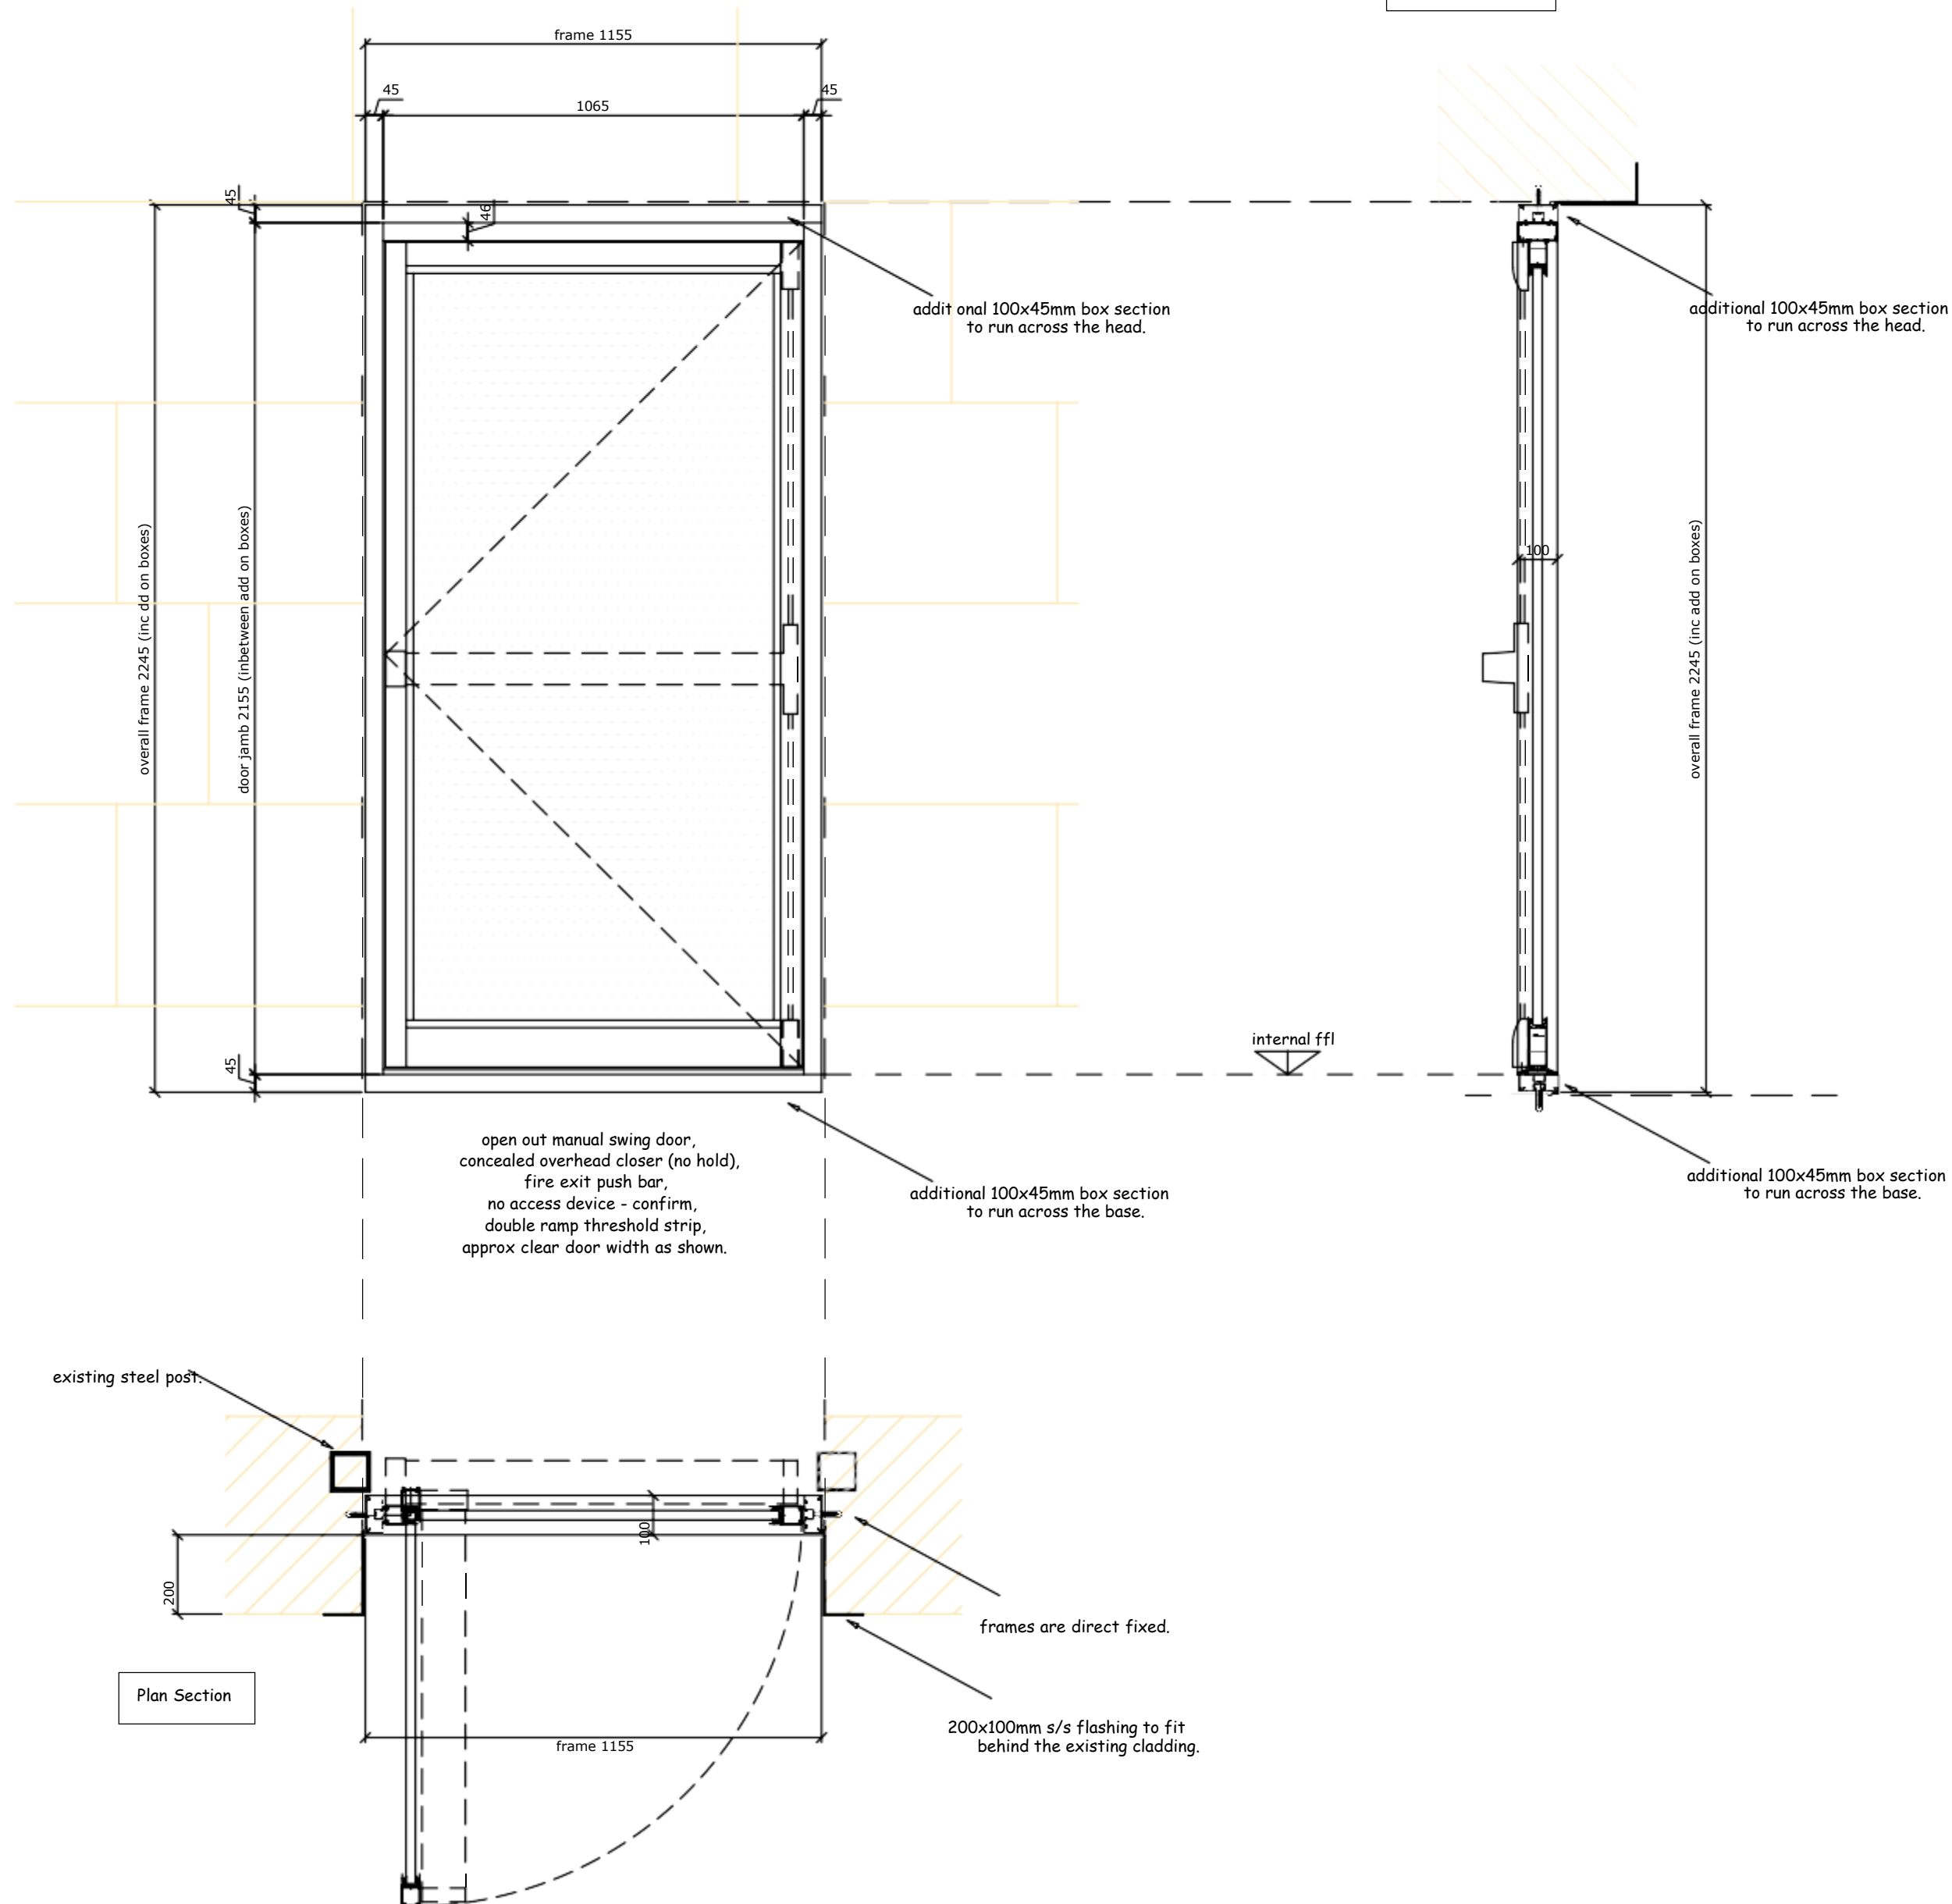

GLASS.

24mm thick double glazed.
diffused laminate.

C.	door handle opposite way.			9/3/23
B.	reveal details revised. door is double glazed, diffused laminated.			8/3/23
A.	structural detail added.			2/2/23
REV.	Description	by	CHD	Date

Client	
--------	--

	Site/Contract
--	---------------

MANCHESTER
UNIVERSITY.

Drawing	status			
	Preliminary Issue	Approval Issue	Construction Issue	

Projection	Title
------------	-------

Scale 1 : 10 @ A1	FIRE EXIT IIIK, SET OUT 6
----------------------	------------------------------

Drawn	Date	SPECIFICATIONS.
	JAN 2023.	

Checked	Date	DRG No.	MANCHESTER UNIVERSITY	Rev C
---------	------	---------	-----------------------	----------

		diag. 01.	c

Suite 1, 2nd Floor
Rookery House

uk structural glazing Guineas Shopping Centre
Newmarket, Suffolk
CB8 8E

TEL - +44 (0)2323 006 7794
EMAIL - sales@vksstructuralglazing.co.uk
WEBSITE - www.vksstructuralglazing.co.uk

© 2007 THOMSON BOOK LIMITED.

