


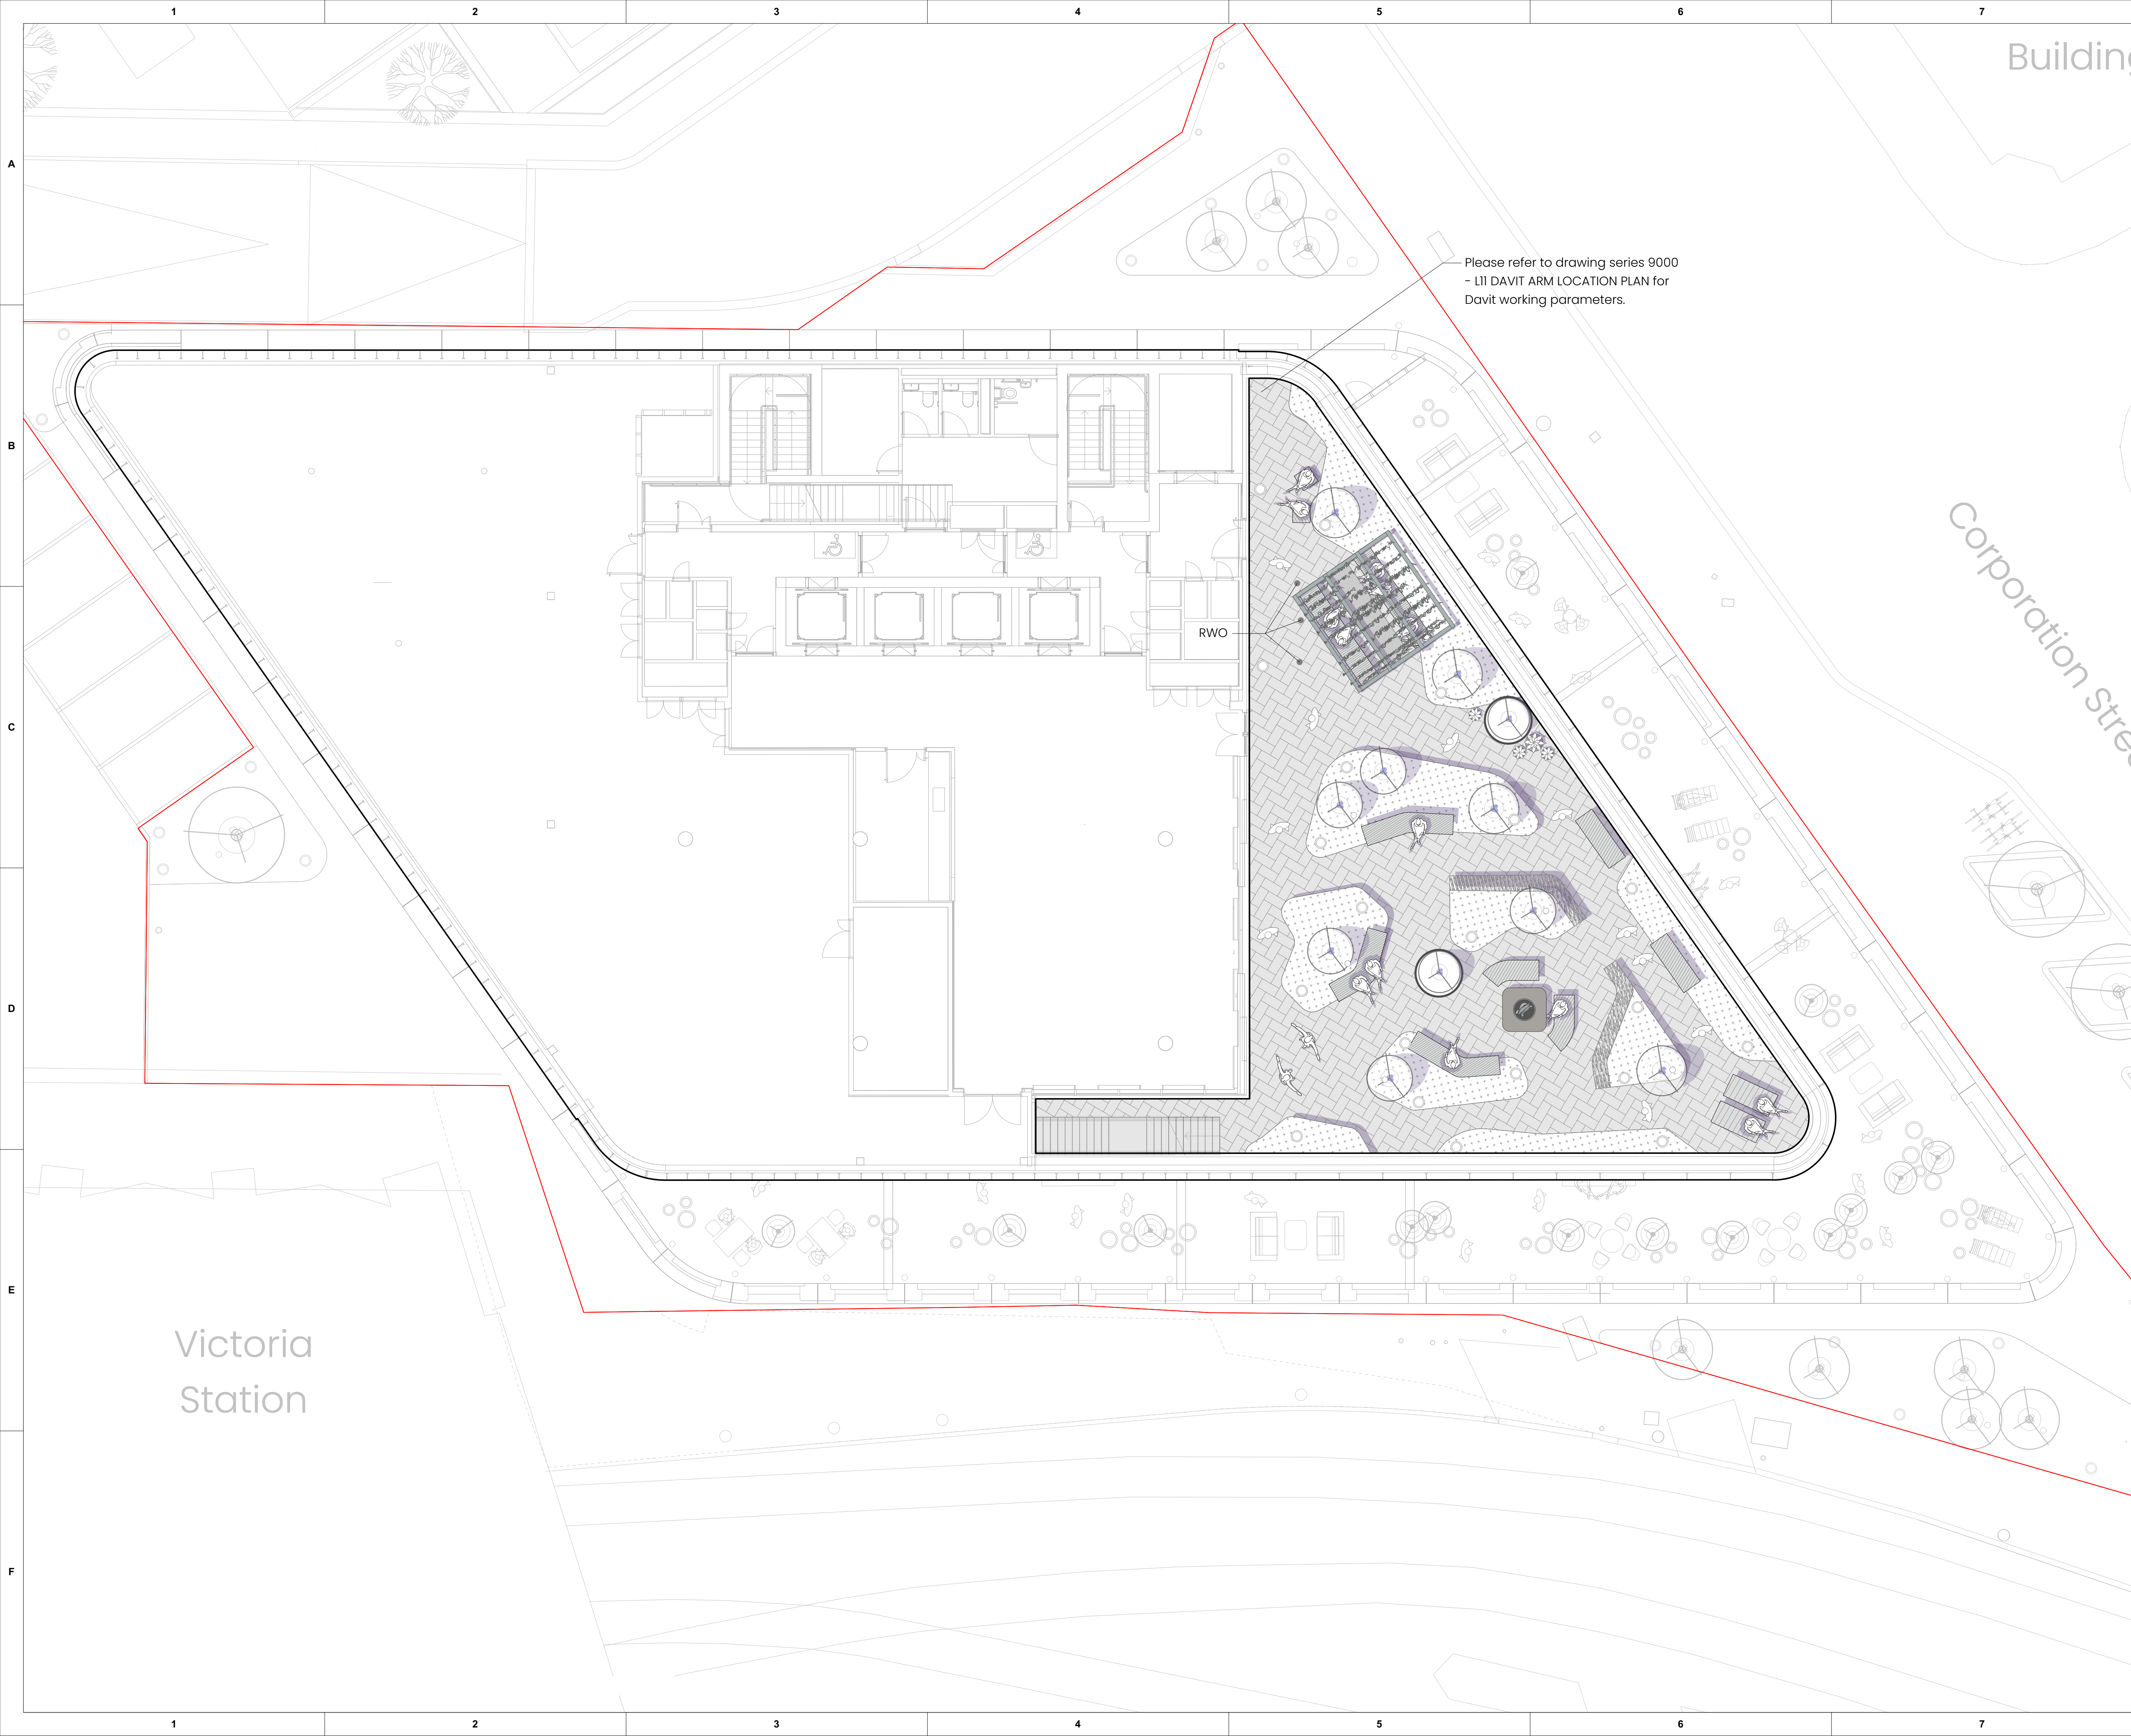

NOTES:
1. DO NOT SCALE FROM THIS DRAWING. ALWAYS WORK TO NOTED DIMENSIONS.
2. ALL SETTING OUT, LEVELS AND DIMENSIONS TO BE CHECKED ON SITE PRIOR TO THE INSTALLATION OF MATERIALS AND ANY DISCREPANCIES ARE TO BE BROUGHT TO THE ATTENTION OF THE CONTRACT ADMINISTRATOR IMMEDIATELY.
3. THIS DRAWING MUST BE READ WITH THE RELEVANT SPECIFICATION DOCUMENTS AND DETAIL DRAWINGS. ANY DISCREPANCIES MUST BE BROUGHT TO THE ATTENTION OF THE CONTRACT ADMINISTRATOR IMMEDIATELY.
4. THIS DRAWING IS COPYRIGHT PROTECTED AND MAY NOT BE REPRODUCED IN WHOLE OR PART WITHOUT WRITTEN AUTHORITY.
5. ALL DIMENSIONS ARE IN MILLIMETRES UNLESS OTHERWISE STATED.

THIS DRAWING WAS PLOTTED ON:
05/06/2023

REVISION HISTORY

DATE	REV	ZONE	DESCRIPTION	CHK
19/05/2023	1		Draft Stage 04 Issue for Comment	ST
26/05/2023	2		Stage 04 Second Draft Issue	
05/06/2023	3		Stage 04 Issue	ST

KEY

GENERAL INFORMATION

APPLICATION SITE BOUNDARY

HARDWORKS

PLEASE REFER TO:
- Drawing series 2000 for Hardworks
- Drawing series 3000 for Softworks
- Drawing series 5000 for Section
- Drawing Series 6000 for Details
- Drawing series 7000 Lighting

NOTE

Rain Water Outlet's (RWO) as per engineer's detail.

Layer.
studio

W

layer.studio

T

01625 523 187

E

manchester or newcastle@layer.studio

MANCHESTER

The Barn
One Hollin Lane
Styck
Cheshire
SK9 4JH

NEWCASTLE

Firfield
1 Salters Road
Gosforth
Newcastle upon Tyne
NE3 1DH

Client

Piercy & Co

Project

New Victoria
Manchester

Drawing Title

L11 LANDSCAPE GA

Created By

JH

Checked By

ST

Scale

1:100

Sheet Size

A1

Project Number

319

Originator

LYR

Level

XX-11-DWG-L-1000

File Type

Discipline

Number

Work Stage

4

Status

Stage Approval

Revision

3