



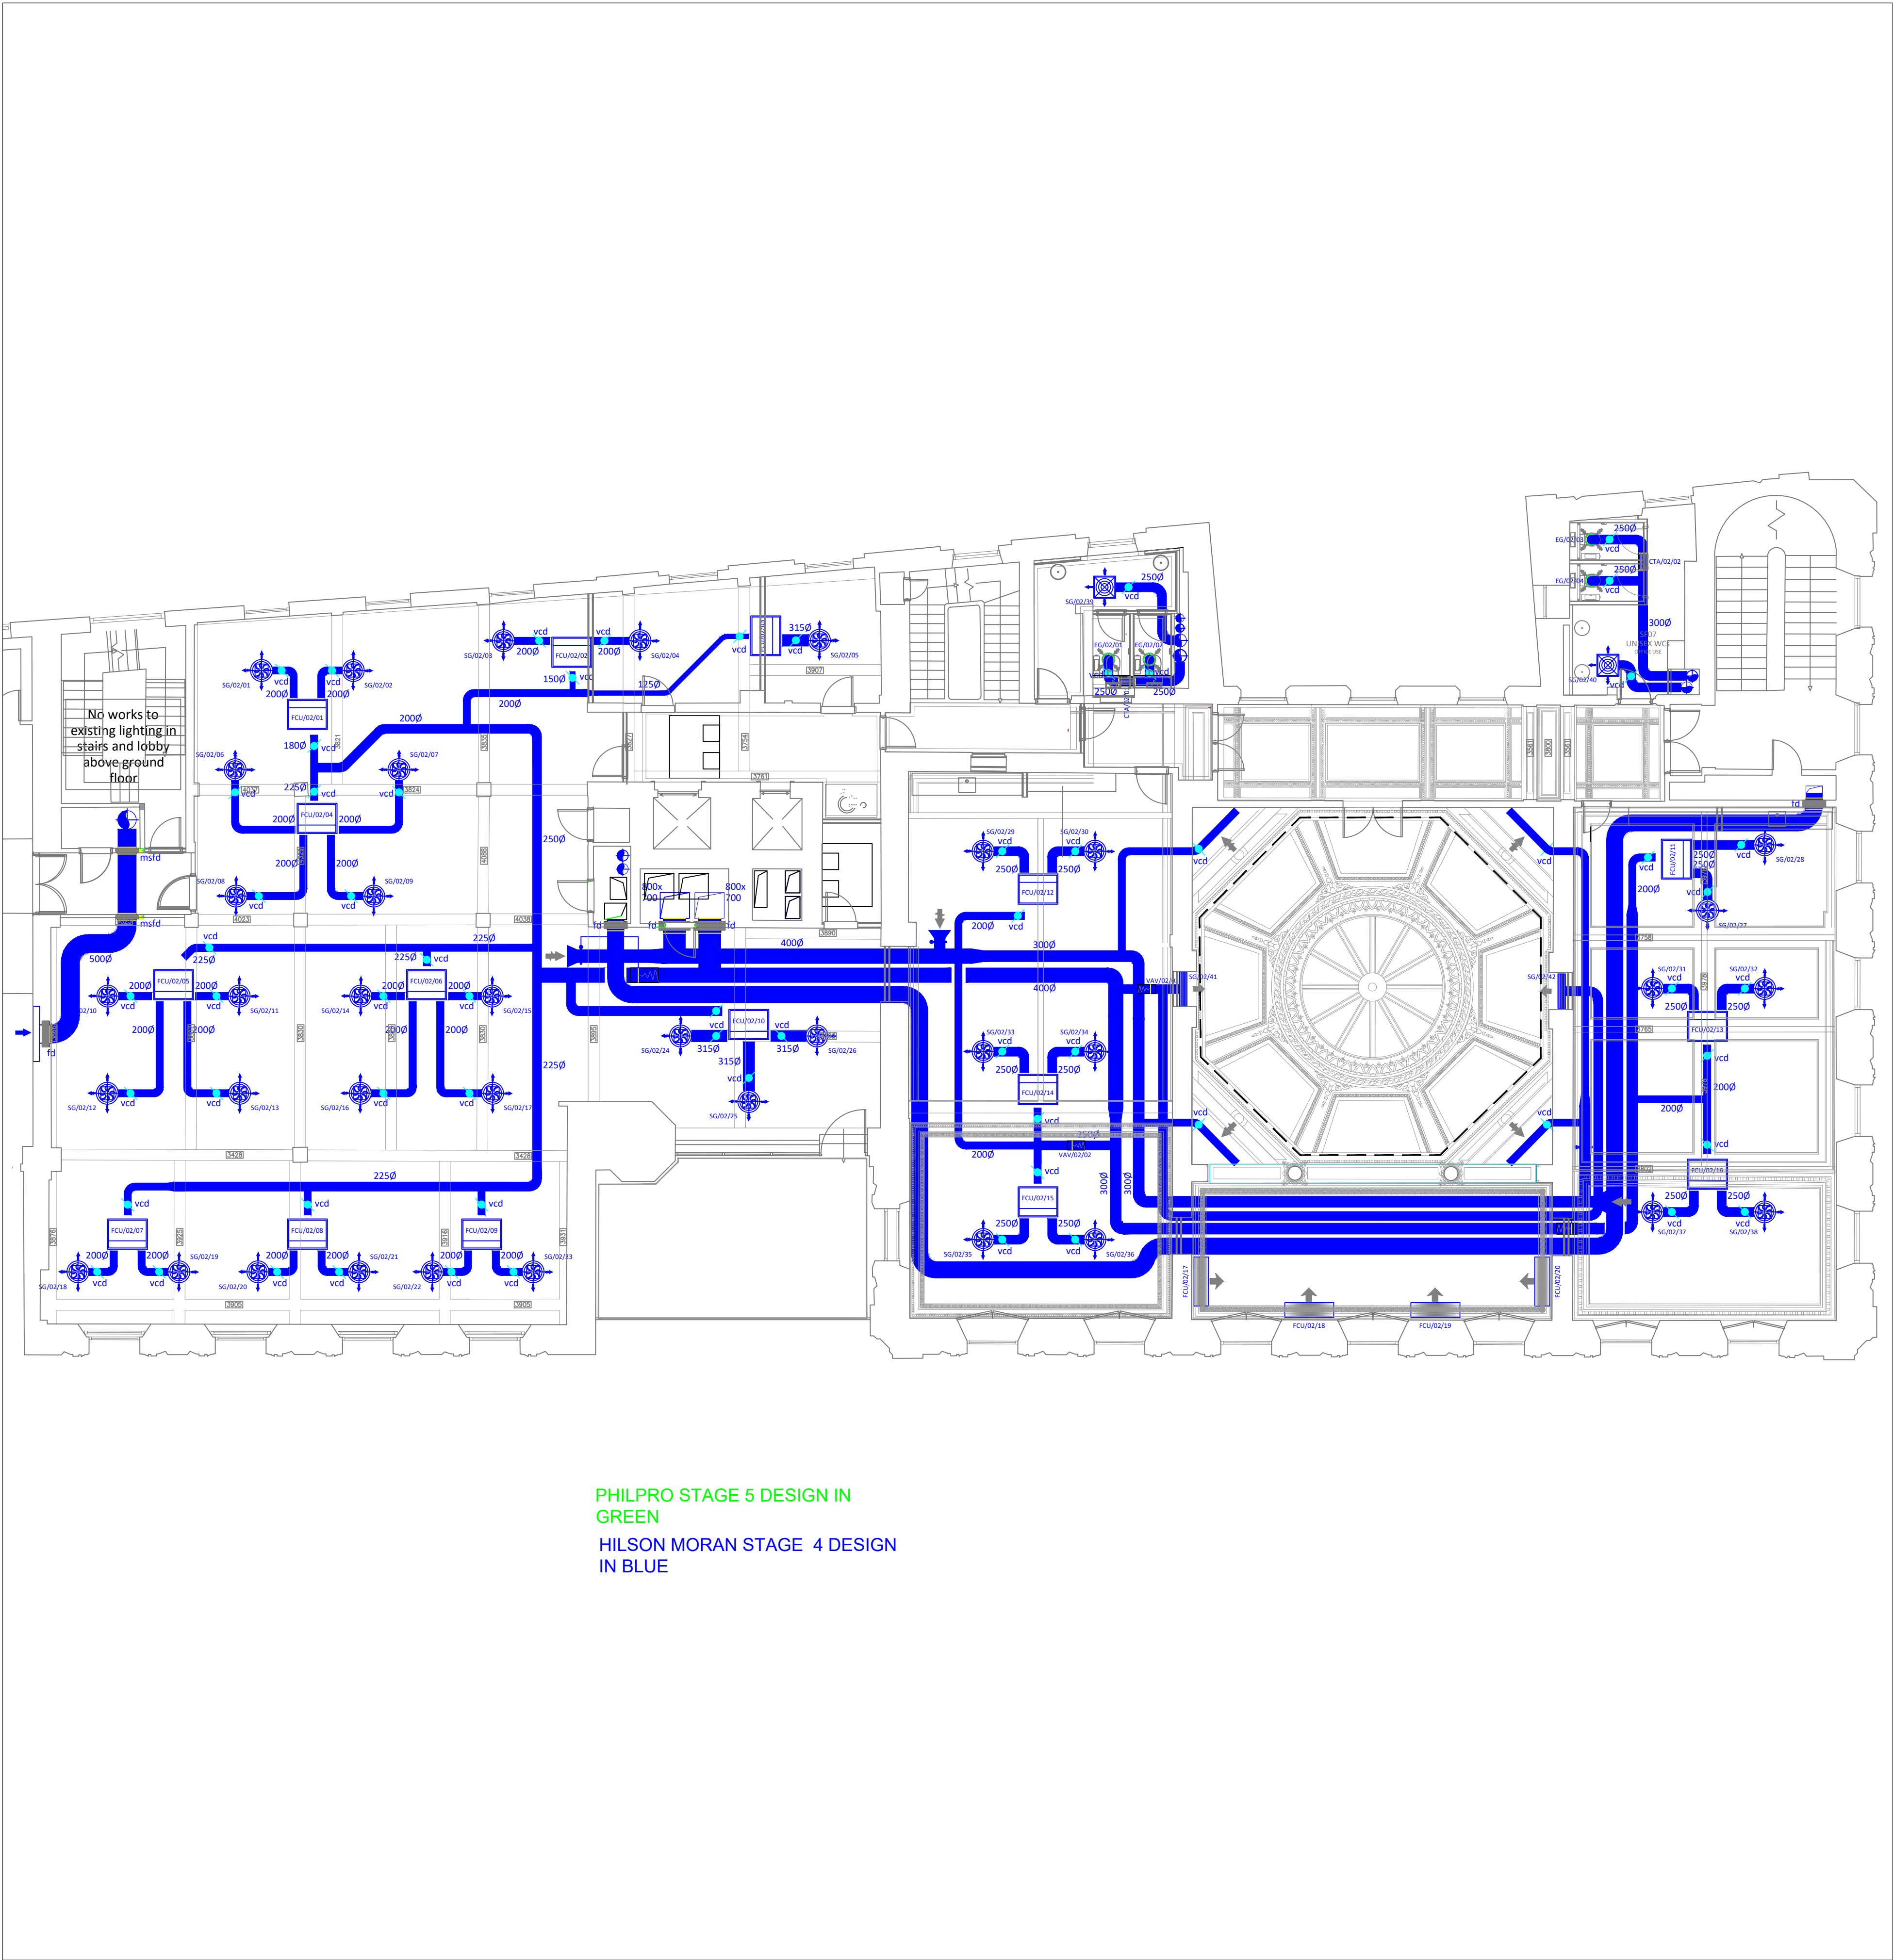

PHILPRO STAGE 5 DESIGN IN
GREEN
HILSON MORAN STAGE 4 DESIGN
IN BLUE

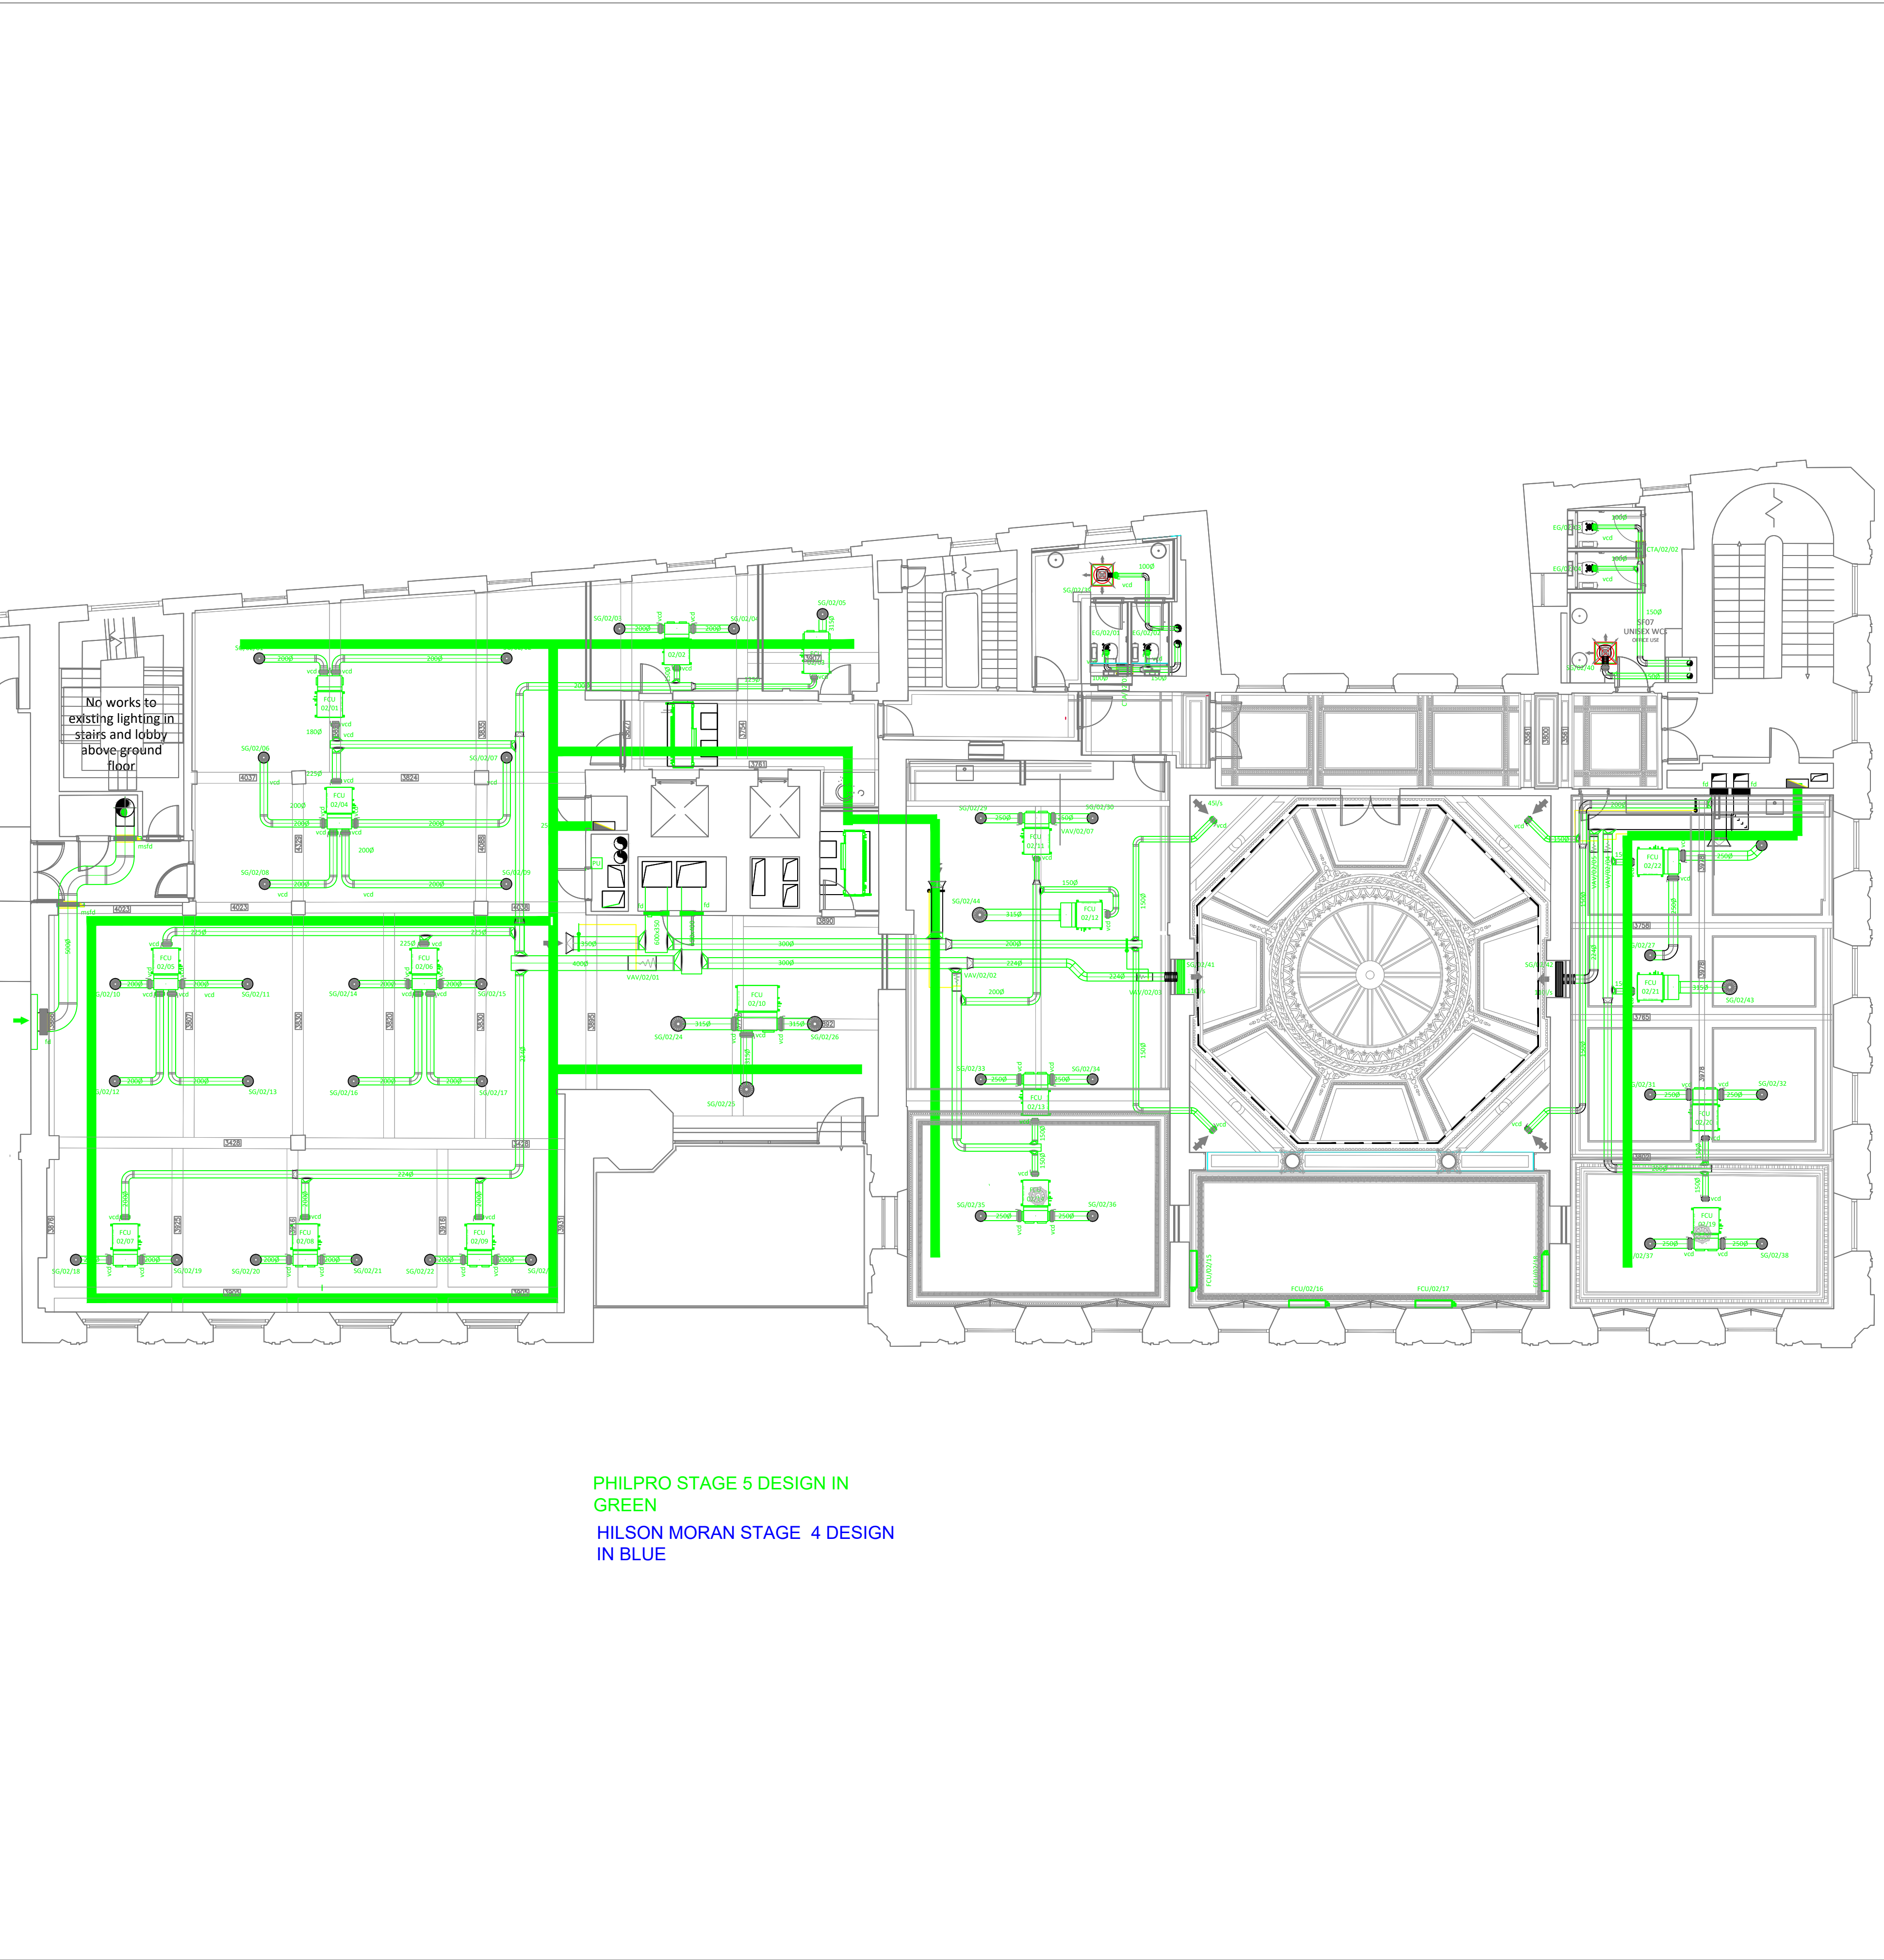


PHILPRO STAGE 5 DESIGN IN
GREEN
HILSON MORAN STAGE 4 DESIGN
IN BLUE

NOTES:
THIS DRAWING IS THE PROPERTY OF CUBICWORKS
AND CAN NOT BE USED IN FULL OR PART, COPIED
OR REPRODUCED WITHOUT PERMISSION FROM CUBIC
WORKS.
DO NOT SCALE THE DRAWING.

38 MOSLEY STREET
2ND FLOOR
CAT A AND CAT B COMPARISON

FM-
PROP-LAY-2F
PROPOSED

ALR	1/100 © A0
24.02.2023	R2

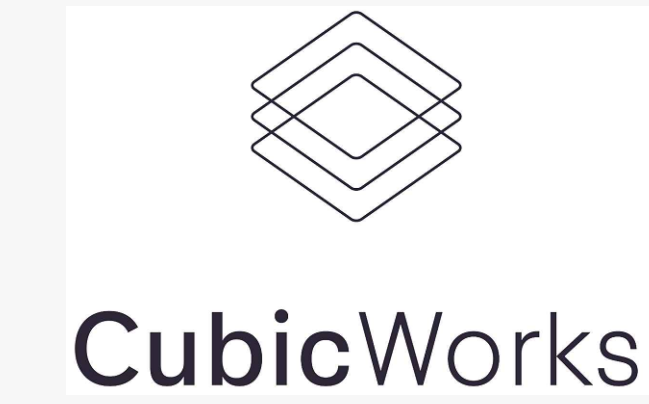

2ND FLOOR, SPINNAKER COURT
31 BROADWAY, MANCHESTER, M50 2YR