


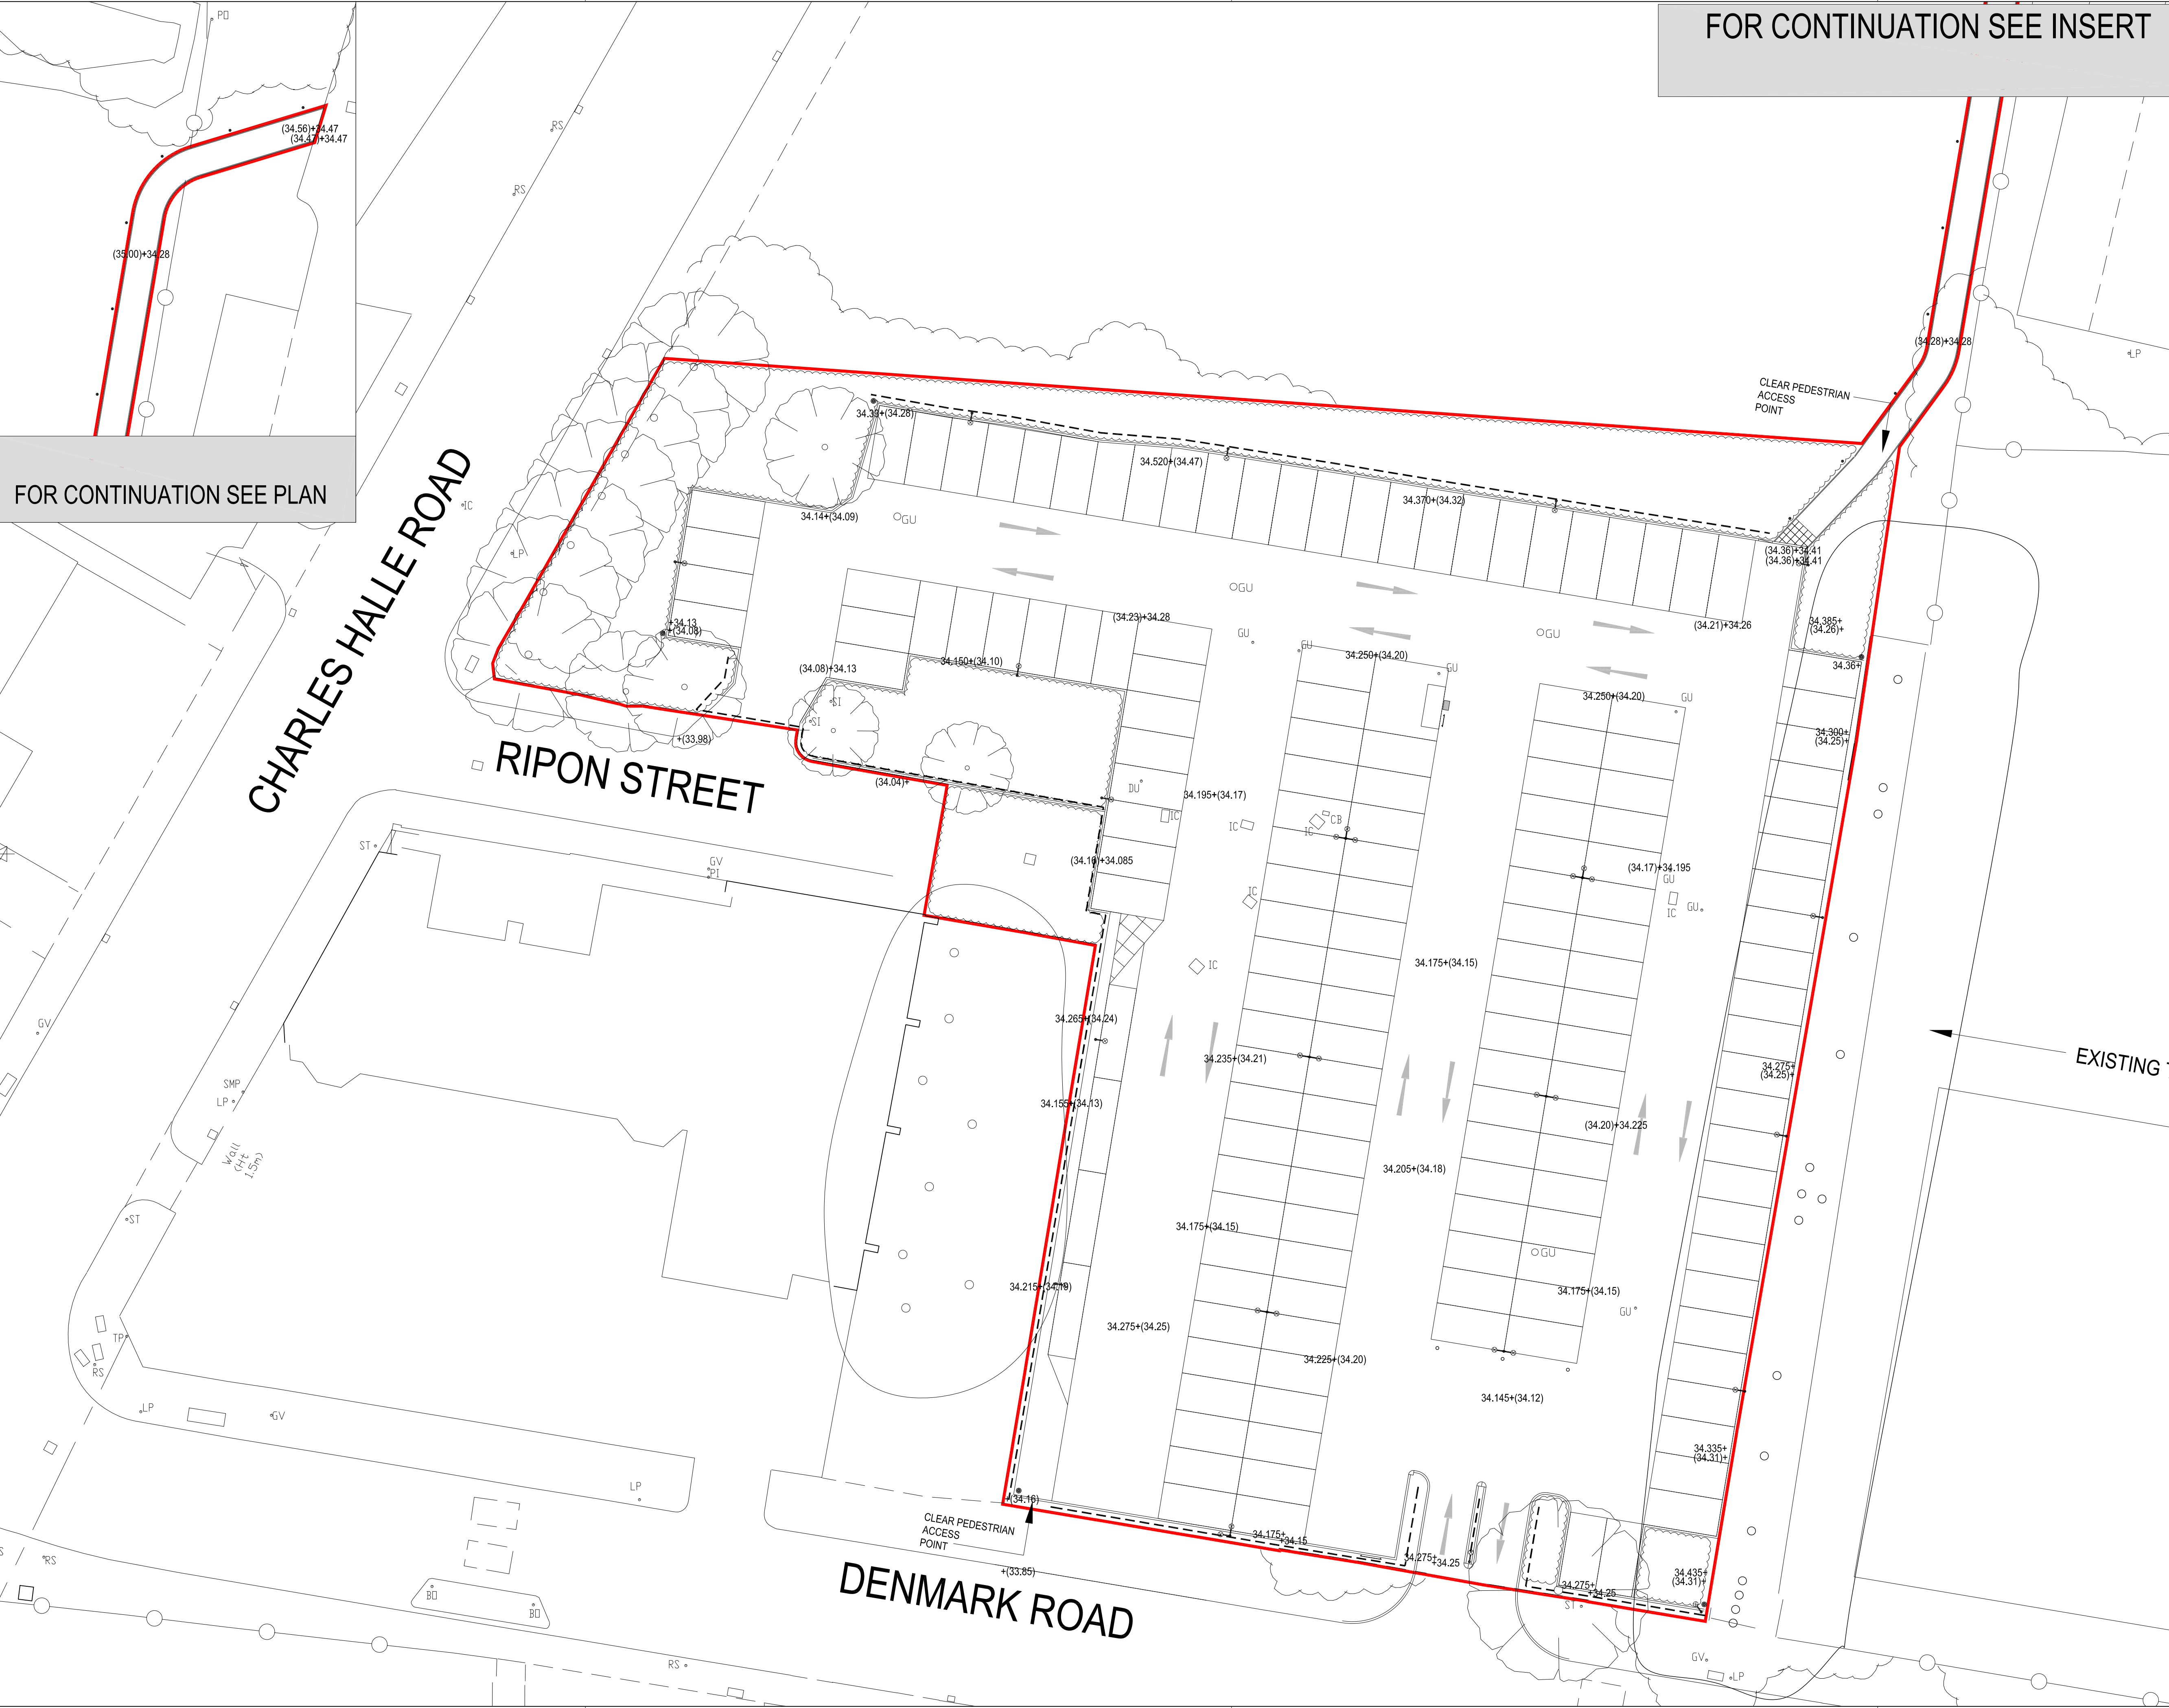

FOR CONTINUATION SEE INSERT


FOR CONTINUATION SEE PLAN

BUILDING DESIGN PARTNERSHIP SHALL HAVE NO RESPONSIBILITY FOR ANY USE MADE OF THIS DOCUMENT OTHER THAN FOR THAT WHICH IT WAS PREPARED AND ISSUED.
ALL DIMENSIONS SHOULD BE CHECKED ON SITE.
DO NOT SCALE FROM THIS DRAWING.
ANY DRAWING ERRORS OR DIVERGENCES SHOULD BE BROUGHT TO THE ATTENTION OF BUILDING DESIGN PARTNERSHIP AT THE ADDRESS SHOWN BELOW.

NOTES

- TO BE READ IN CONJUNCTION WITH:
- (9)-JL021 - RIPON STREET TEMPORARY CAR PARK
 - (9)-JL023 - LANDSCAPE ELEVATIONS
 - (9)-JL024 - LEVELS PLAN
 - (9)-JL025 - DEMOLITION PLAN
 - (9)-JL026 - SURFACE TREATMENT PLAN
 - (9)-JL027 - RED LINE BOUNDARY PLAN
 - (9)-JL028 - PLANTING PLAN
 - (9)-JL029 - TYPICAL CONSTRUCTION DETAILS

C	RED LINE BOUNDARY GRAPHICS AMENDED.	IF	JRM	10.05.23
B	LINEWORK UPDATED TO MATCH GENERAL ARRANGEMENT CHANGES	IF	JRM	09.05.23
A	TENDER ISSUE	ECH	DAW	24.07.14
FIRST ISSUE	PLANNING ISSUE	IF	DAW	11.06.14
REVISION	DESCRIPTION	DATE	BY	CHECKED

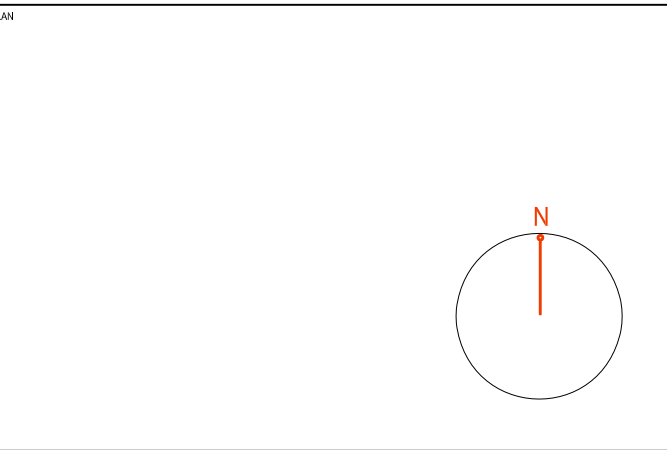

BDP.

11 Ducie Street
P.O. Box 85, Piccadilly Basin
Manchester M60 3JA
United Kingdom
T +44 (0)161 828 2200
F +44 (0)161 828 2235
www.bdp.com

PROJECT TITLE		SCALE	
THE HUB MANCHESTER SCIENCE PARKS		@ A1 1:200	
DRAWING TITLE		DATE	
RIPON STREET TEMPORARY CAR PARK LEVELS PLAN		JUNE'14	
DRAWING NO.		REVISION	
P2006149 (9)-JL024		C	