




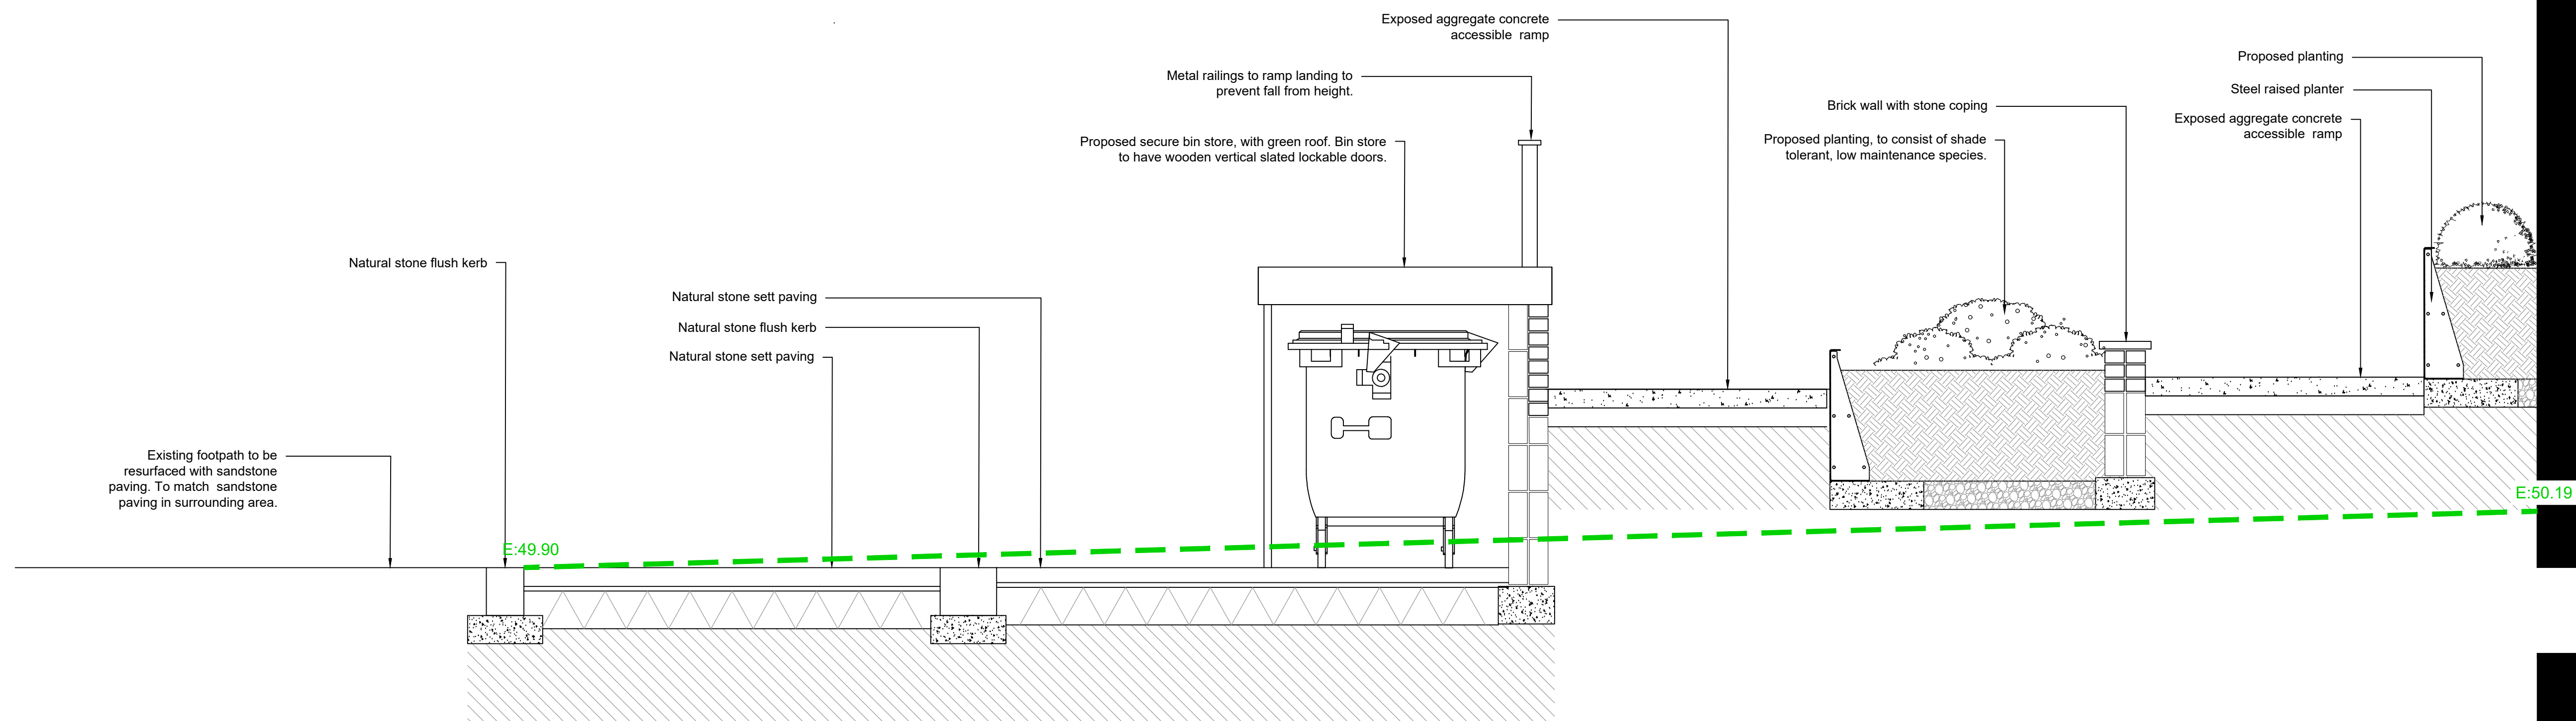

SECTION A-A'

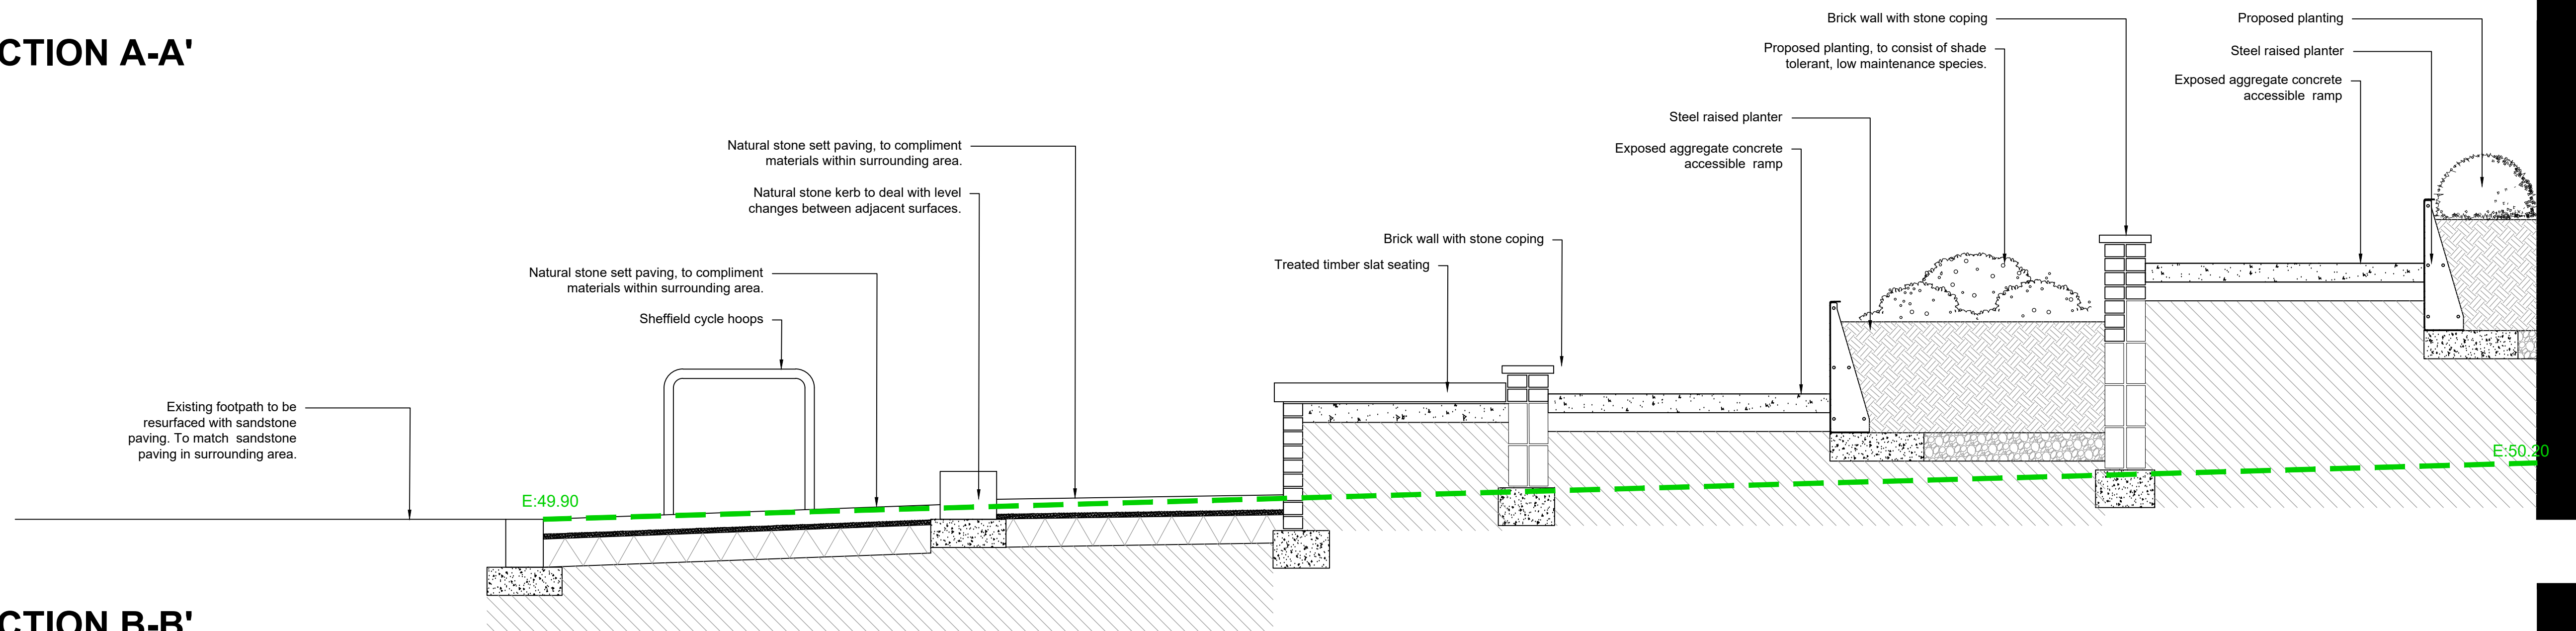

SECTION B-B'

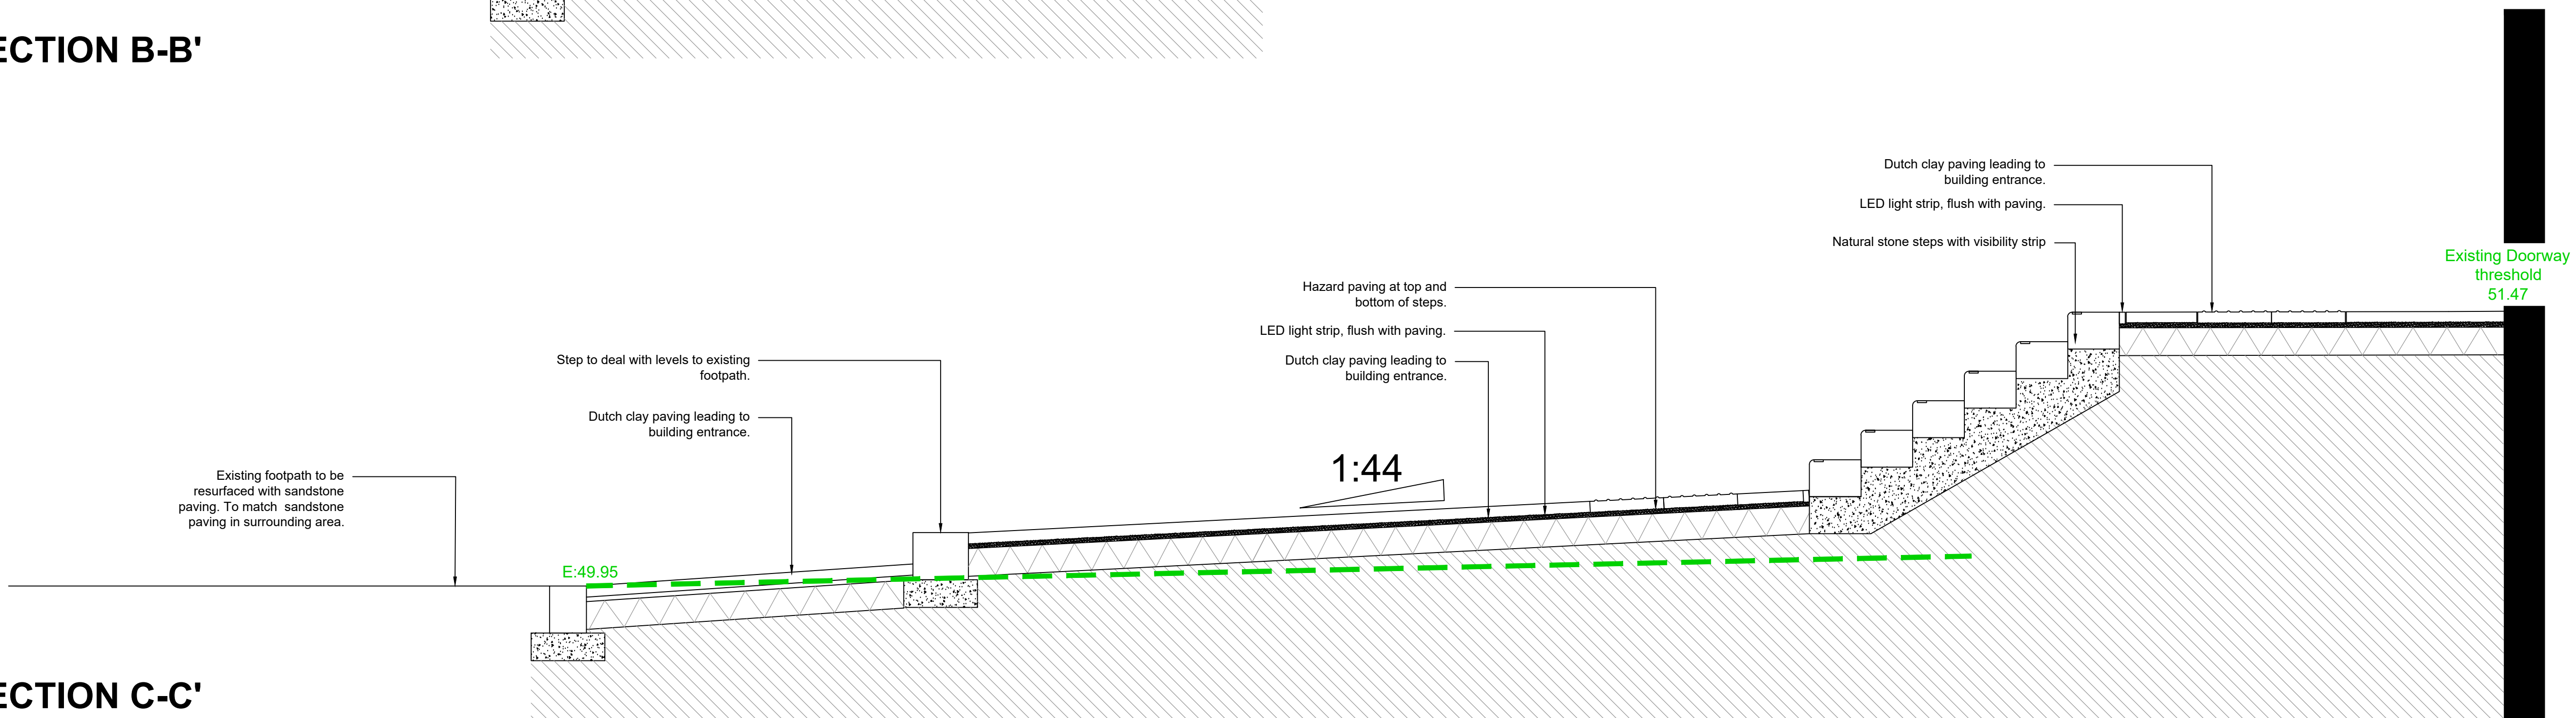

SECTION C-C'

DO NOT SCALE. Use figured dimensions only. The Contractor is requested to check all dimensions before the work is put to hand. This drawing must only be used for the purpose for which it is supplied and its contents must not be reproduced for any purpose without written permission. This drawing and all associated designs remain the copyright of CW Studio Ltd. All discrepancies to be reported to the landscape architect before manufacture or construction.

CW Studio Ltd is a limited company registered in England/Wales, No. 8054283

Initials	Rev	Description	Date
SC	P04	Public footpath resurfacing added to scheme.	26.06.2023
SC	P03	Issued for planning	13.06.2023
SC	P02	Issued for comment	03.05.2023
SC	P01	For Outline Planning	

WORK STAGE	ISSUED FOR	DRAWN BY
Planning	Comment	SC
REVISION	DATE	CHECKED BY
P04	Oct 2022	SC

Sections
DRAWING NUMBER
 2303-XX-GF-DR-L-002
DRAWING SCALE
 1:500 @ A1

Ada Digital College

PROJECT NAME
Ada National College, 16 Blossom St. Ancoats

Studio Nine
9 Stevenson Square
Manchester, M1 1DB
0161 464 3895
info@cwstudio.co.uk
www.cwstudio.co.uk

