


EXAMPLE OF HOARDING TO BE USED ON SITE

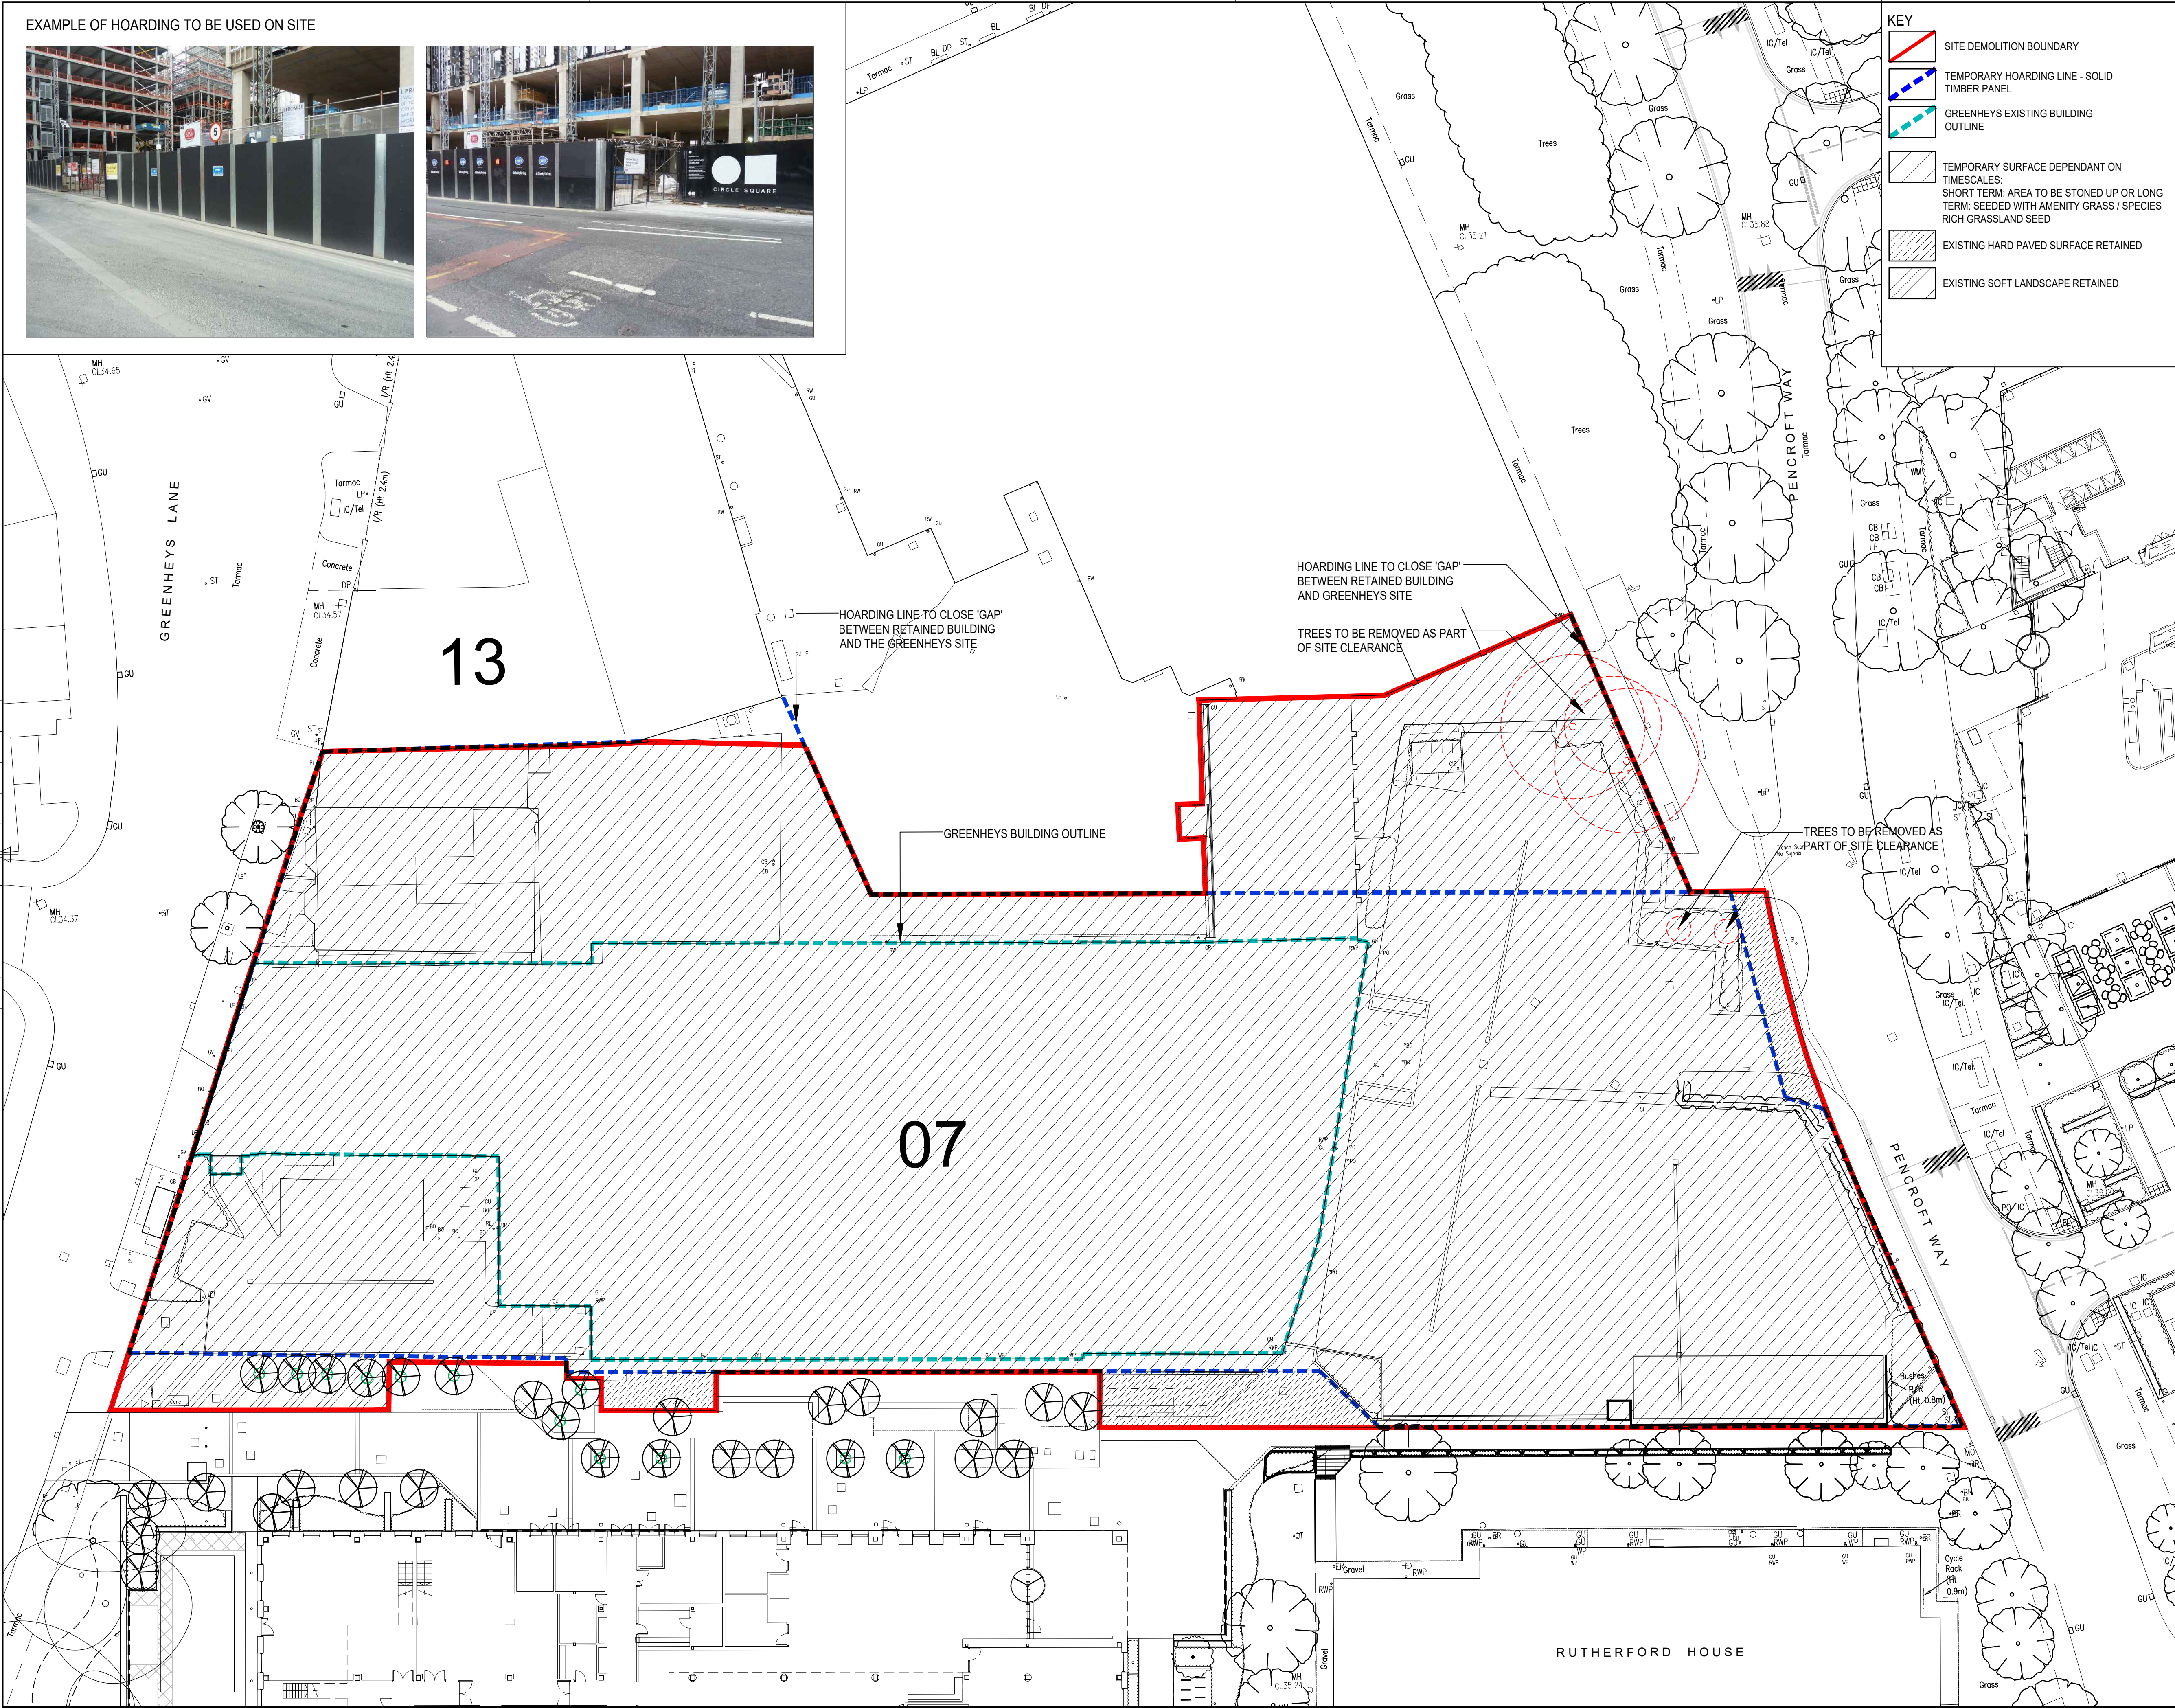

KEY

- SITE DEMOLITION BOUNDARY
- TEMPORARY HOARDING LINE - SOLID TIMBER PANEL
- GREENHEYS EXISTING BUILDING OUTLINE
- TEMPORARY SURFACE DEPENDANT ON TIMESCALES:
SHORT TERM: AREA TO BE STONED UP OR LONG TERM: SEEDED WITH AMENITY GRASS / SPECIES RICH GRASSLAND SEED
- EXISTING HARD PAVED SURFACE RETAINED
- EXISTING SOFT LANDSCAPE RETAINED

BUILDING DESIGN PARTNERSHIP SHALL HAVE NO RESPONSIBILITY FOR ANY USE MADE OF THIS DOCUMENT OTHER THAN FOR THAT WHICH IT WAS PREPARED AND ISSUED.

ALL DIMENSIONS SHOULD BE CHECKED ON SITE.
DO NOT SCALE FROM THIS DRAWING.

ANY DRAWING ERRORS OR DIVERGENCES SHOULD BE BROUGHT TO THE ATTENTION OF BUILDING DESIGN PARTNERSHIP AT THE ADDRESS SHOWN BELOW.

NOTES

REVISION / DESCRIPTION	DRAWN	CHECKED	DATE
P02 AMENDED RED LINE BOUNDARY	AV	JF	28.04.23
P01 FIRST ISSUE	AV	JF	04.04.23
FIRST ISSUE			

BDP.

11 Ducie Street
P.O. Box 85, Piccadilly Basin
Manchester M60 3JA
United Kingdom
T +44 (0)161 828 2200
F +44 (0)161 828 2235
www.bdp.com

Greenheys Development

PROJECT NAME	SCALE	@ A1
P3001624	1:250	
INTERIM LANDSCAPE PLAN	DATE	APR '23
GRE-BDP-ZZ-XX-DR-L-00-010	REVISION	P02