



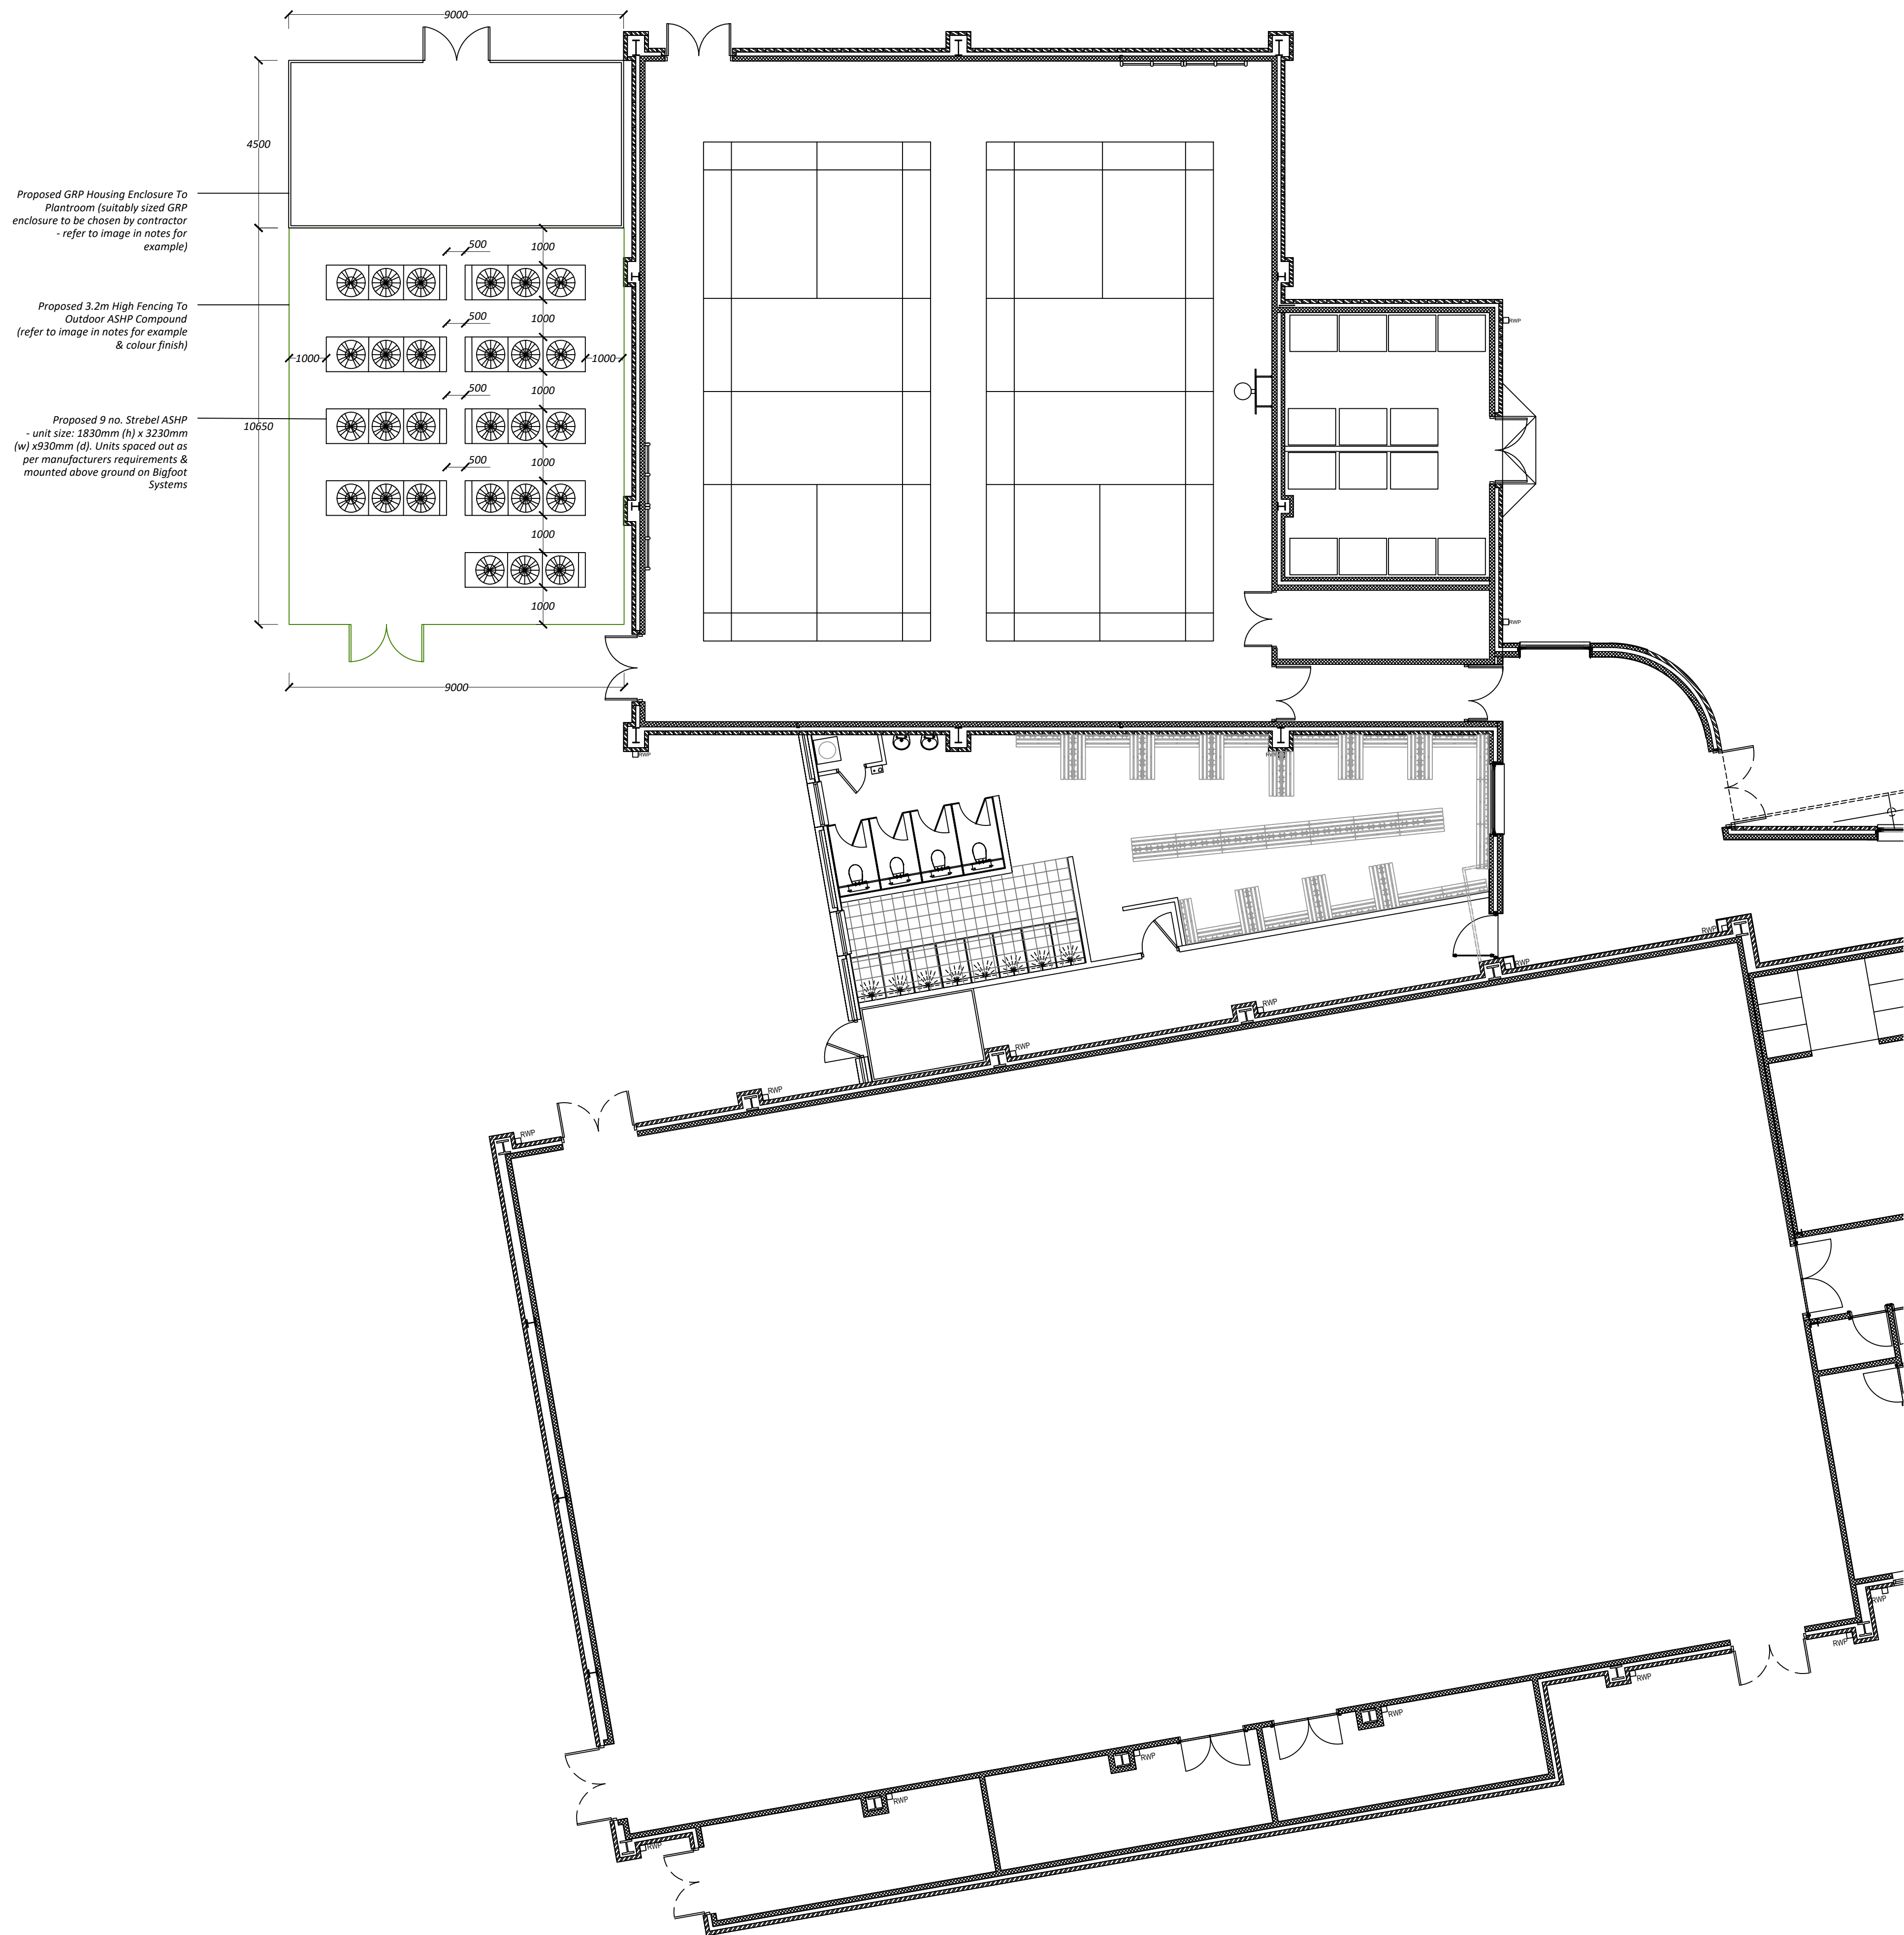

Notes:

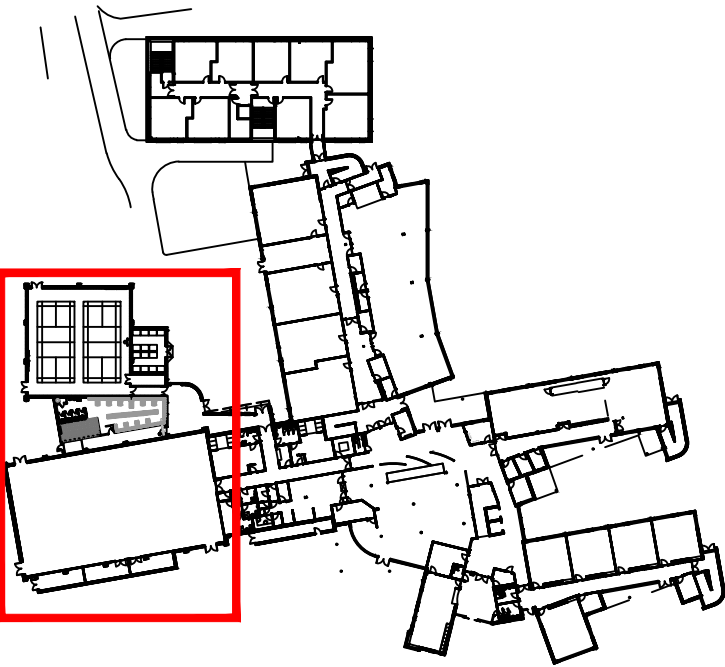

REFERENCE PLAN
NTS



Example Installation Of Proposed 3.2m High Palisade Fencing



Example Of Proposed GRP Housing Enclosure to Plantroom



Example Of Proposed Strebel ASHP

Copyright: All rights reserved. This drawing must not be reproduced without permission from AA Projects Ltd. Do not scale off this drawing. All dimensions are to be checked on site by contractor / sub contractor. Any discrepancies to be reported to AA Projects Ltd.

Rev	Date	Revision notes	By	Check
-----	------	----------------	----	-------

Client United Learning	Drawing Title Proposed Plan	Drawn RS	Date 06/23
Project Title Manchester Academy PSDS Works	Checked PT	Date 06/23	
DWG No. 21938.101	Scale 1:100	Revision	