


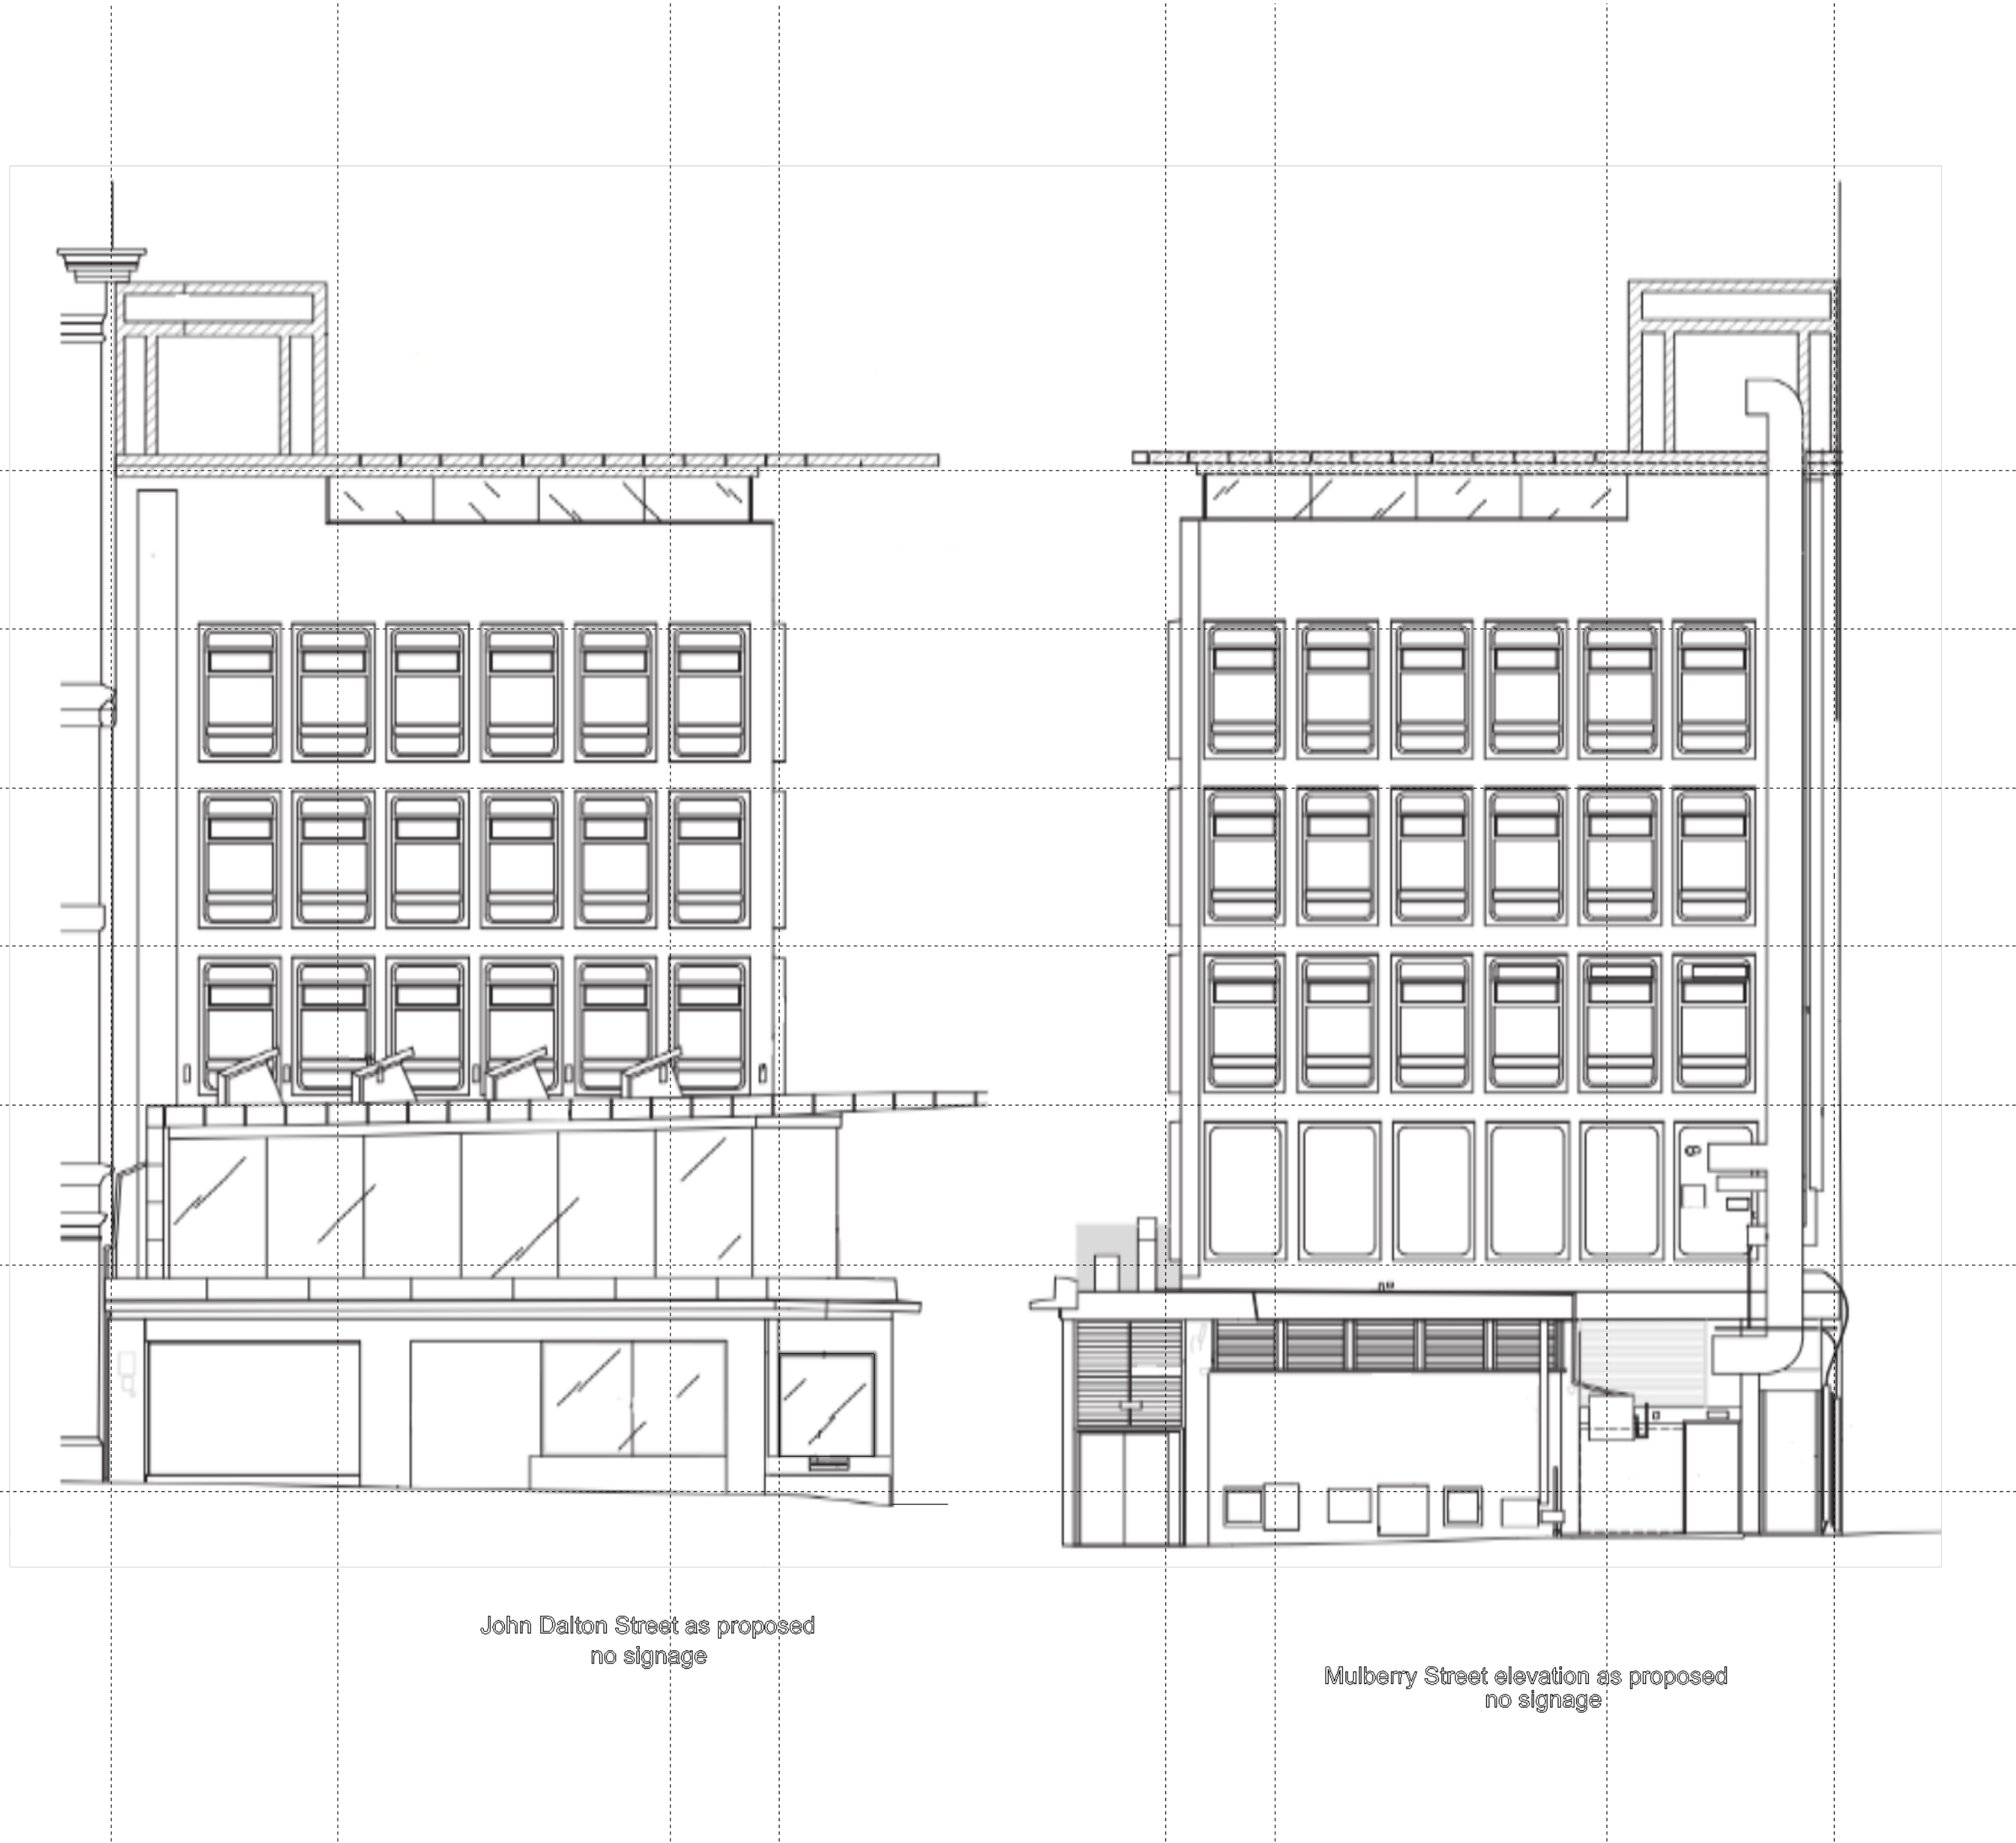

John Dalton Street as proposed
no signage

Mulberry Street elevation as proposed
no signage

revisions
A 6-6-2023
updated with annotation of video wall removed
B 15-6-2023
updated to planners requirements as no signage allowed on
John Dalton Street frontage



Jade3 Architecture Ltd
Jade3 Architecture Ltd, Studio 12, Silver Street, Wakefield WF1 1UY
Telephone : 01524 740097 www.jade3architecture.co.uk

Former Panacea site
Ikaro restaurant
14 John Dalton Street
Manchester
M2 6JR

Project No. 2023	Project Title proposed John Dalton Street and Mulberry Street elevation	Drawn By MC	Reviewed By MC	Scale 1:100 @A1 size	Date 25/03/2023
Drawn No. 104	Reviewed Title	Revision 5			

Important Notice
Do not scale off this drawing. Critical dimensions should be checked on site prior to works commencing. Dimensional conflicts should be brought to the company's attention as soon as they become apparent. Failure to do so could render the contractor liable for subsequent losses. Copyright in this drawing and any work executed from this drawing remains the property of Jade3 Architecture Ltd.