


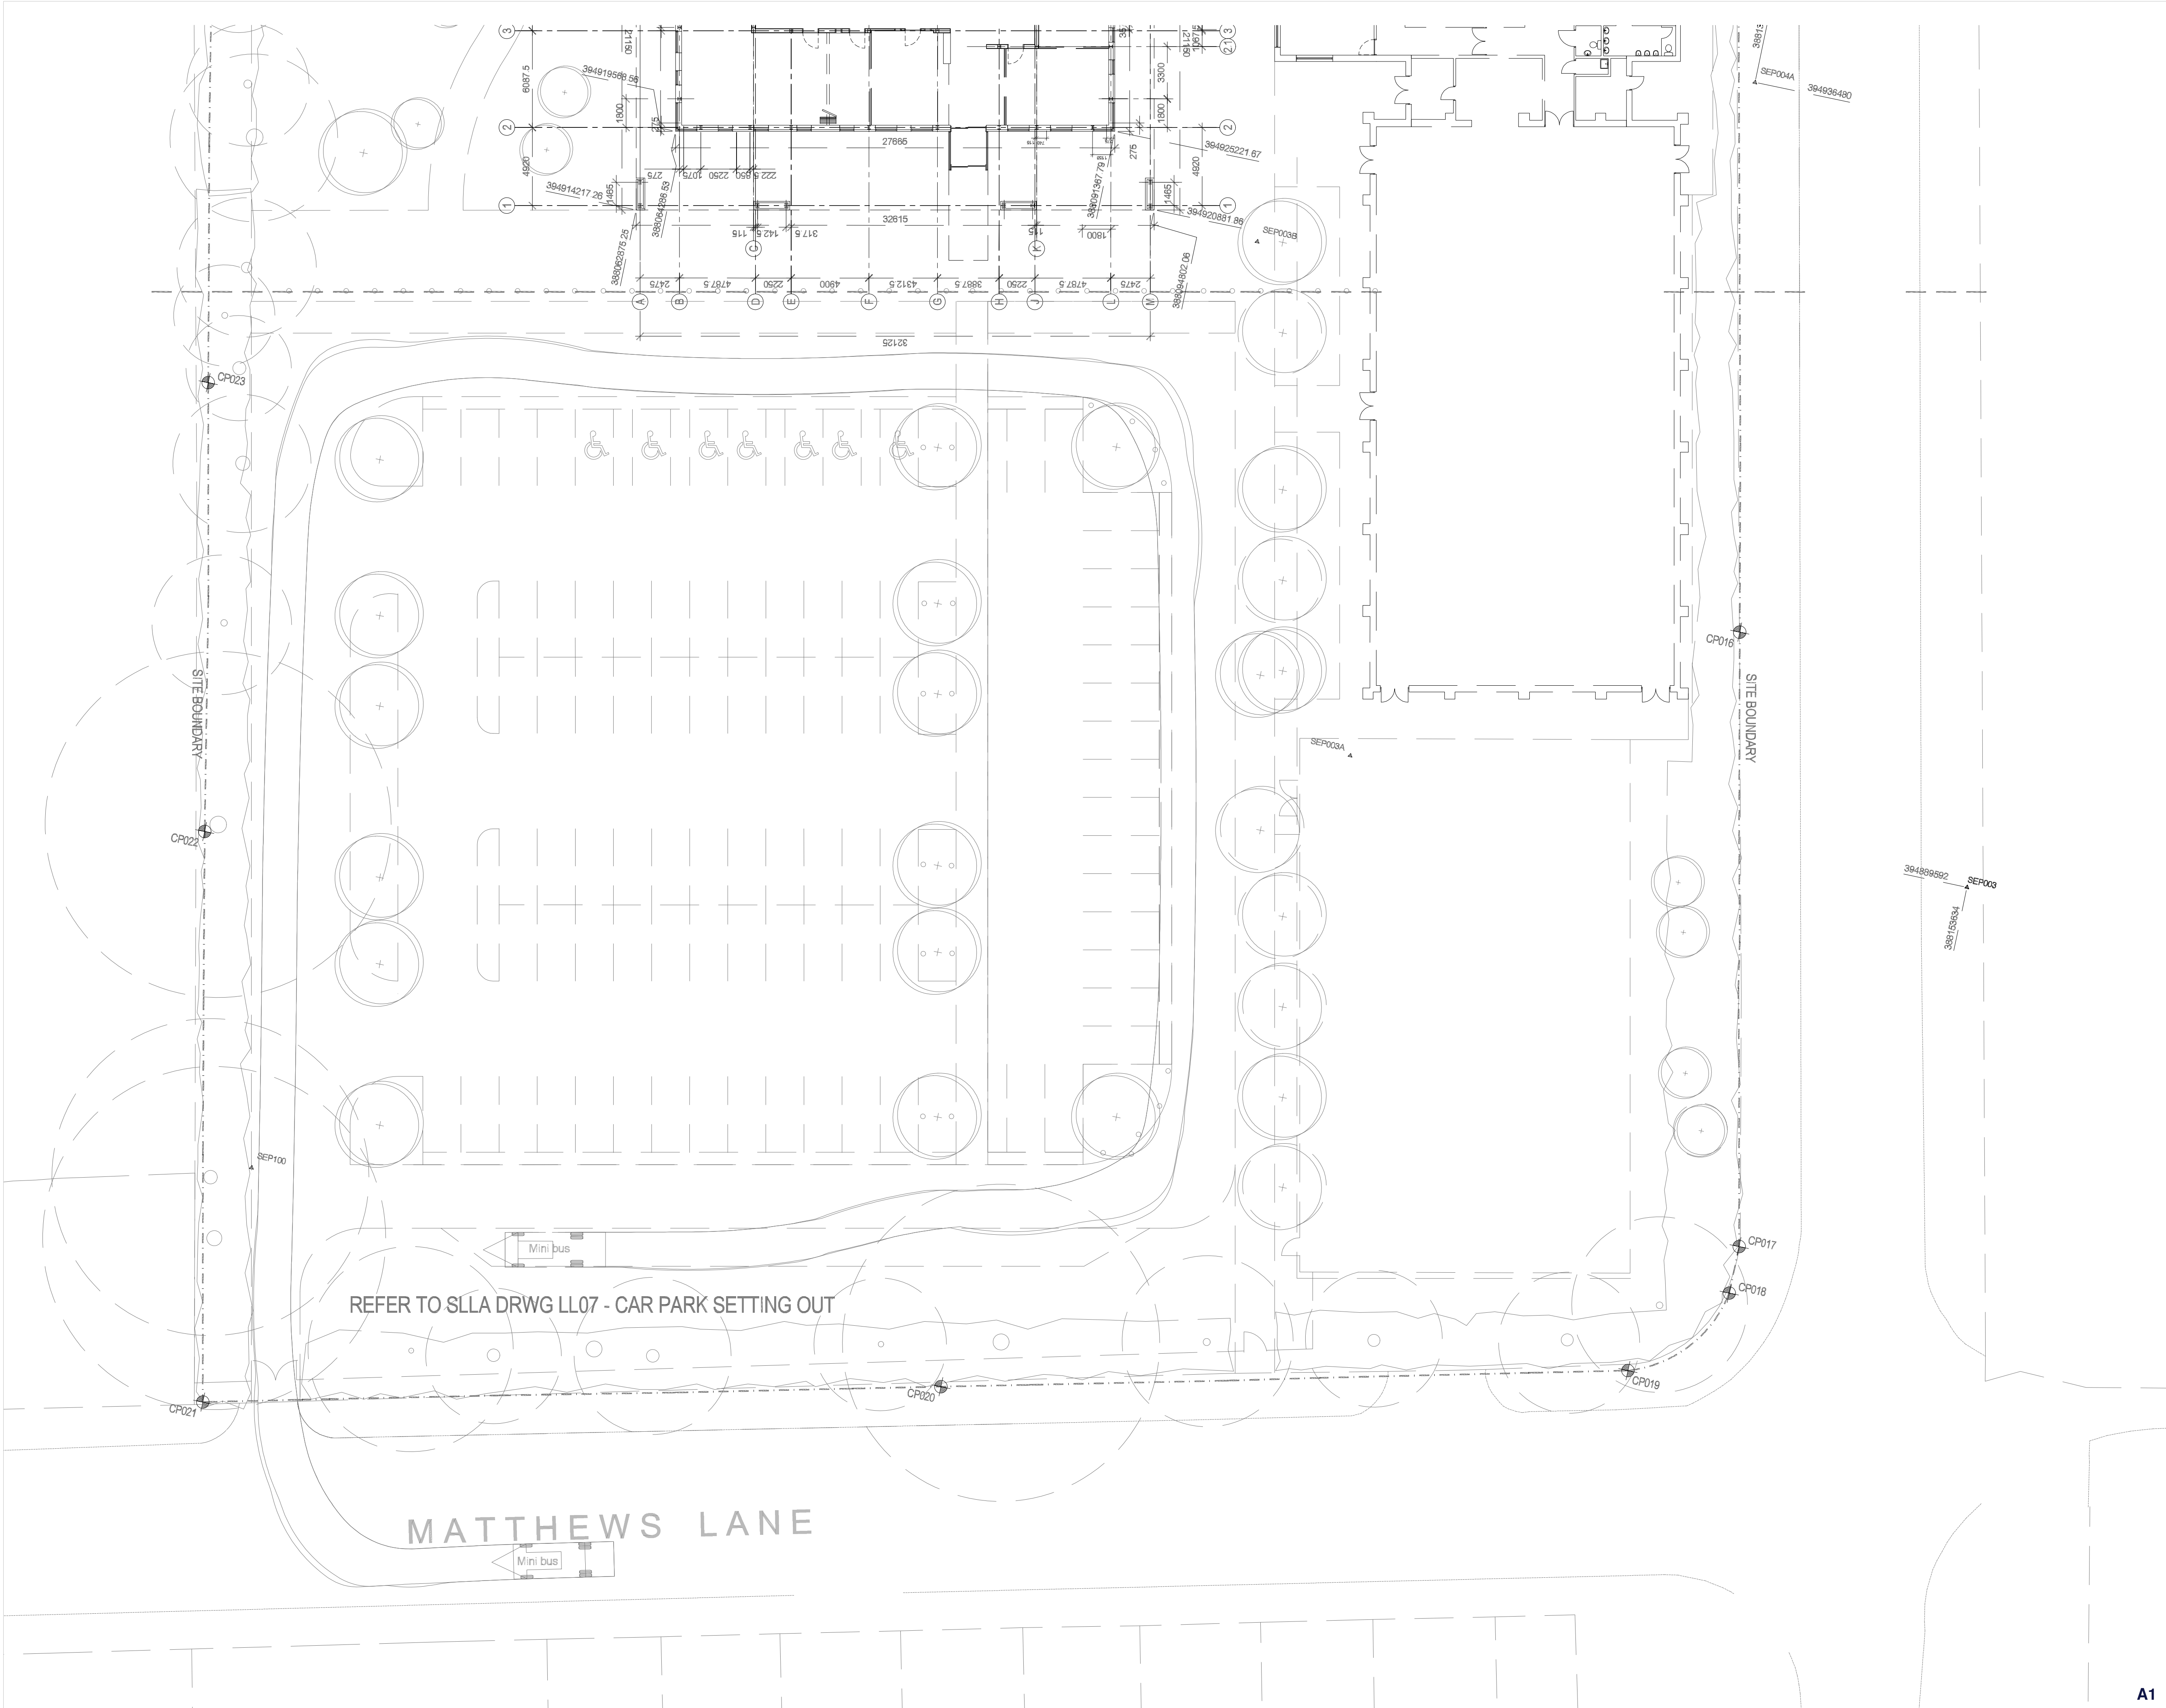



AA PROJECTS
DELIVERING EXCELLENCE WITH
DREES & SOMMER

Notes:

Copyright: All rights reserved. This drawing must not be reproduced without permission from AA Projects Ltd. Do not scale off this drawing. All dimensions are to be checked on site by contractor / sub contractor. Any discrepancies to be reported to AA Projects Ltd.

Rev	Date	Revision notes	By	Check



AA PROJECTS

Jackson House
Sibson Road
Sale
Manchester
M33 7RR
Tel: 0161 973 7410

Office Locations
Birmingham, Leeds, Liverpool, London, Manchester, Oxford, Rugby, Newcastle
www.aaprojects.co.uk

Client Prosper Trust	Drawing Title Existing Car Park Front		
Project Title Grange School External Works	Drawn IR	Date 25/02/2023	
	Checked CH	Date 25/02/2023	
DWG No. 21238	Scale 1:200	Revision -	