


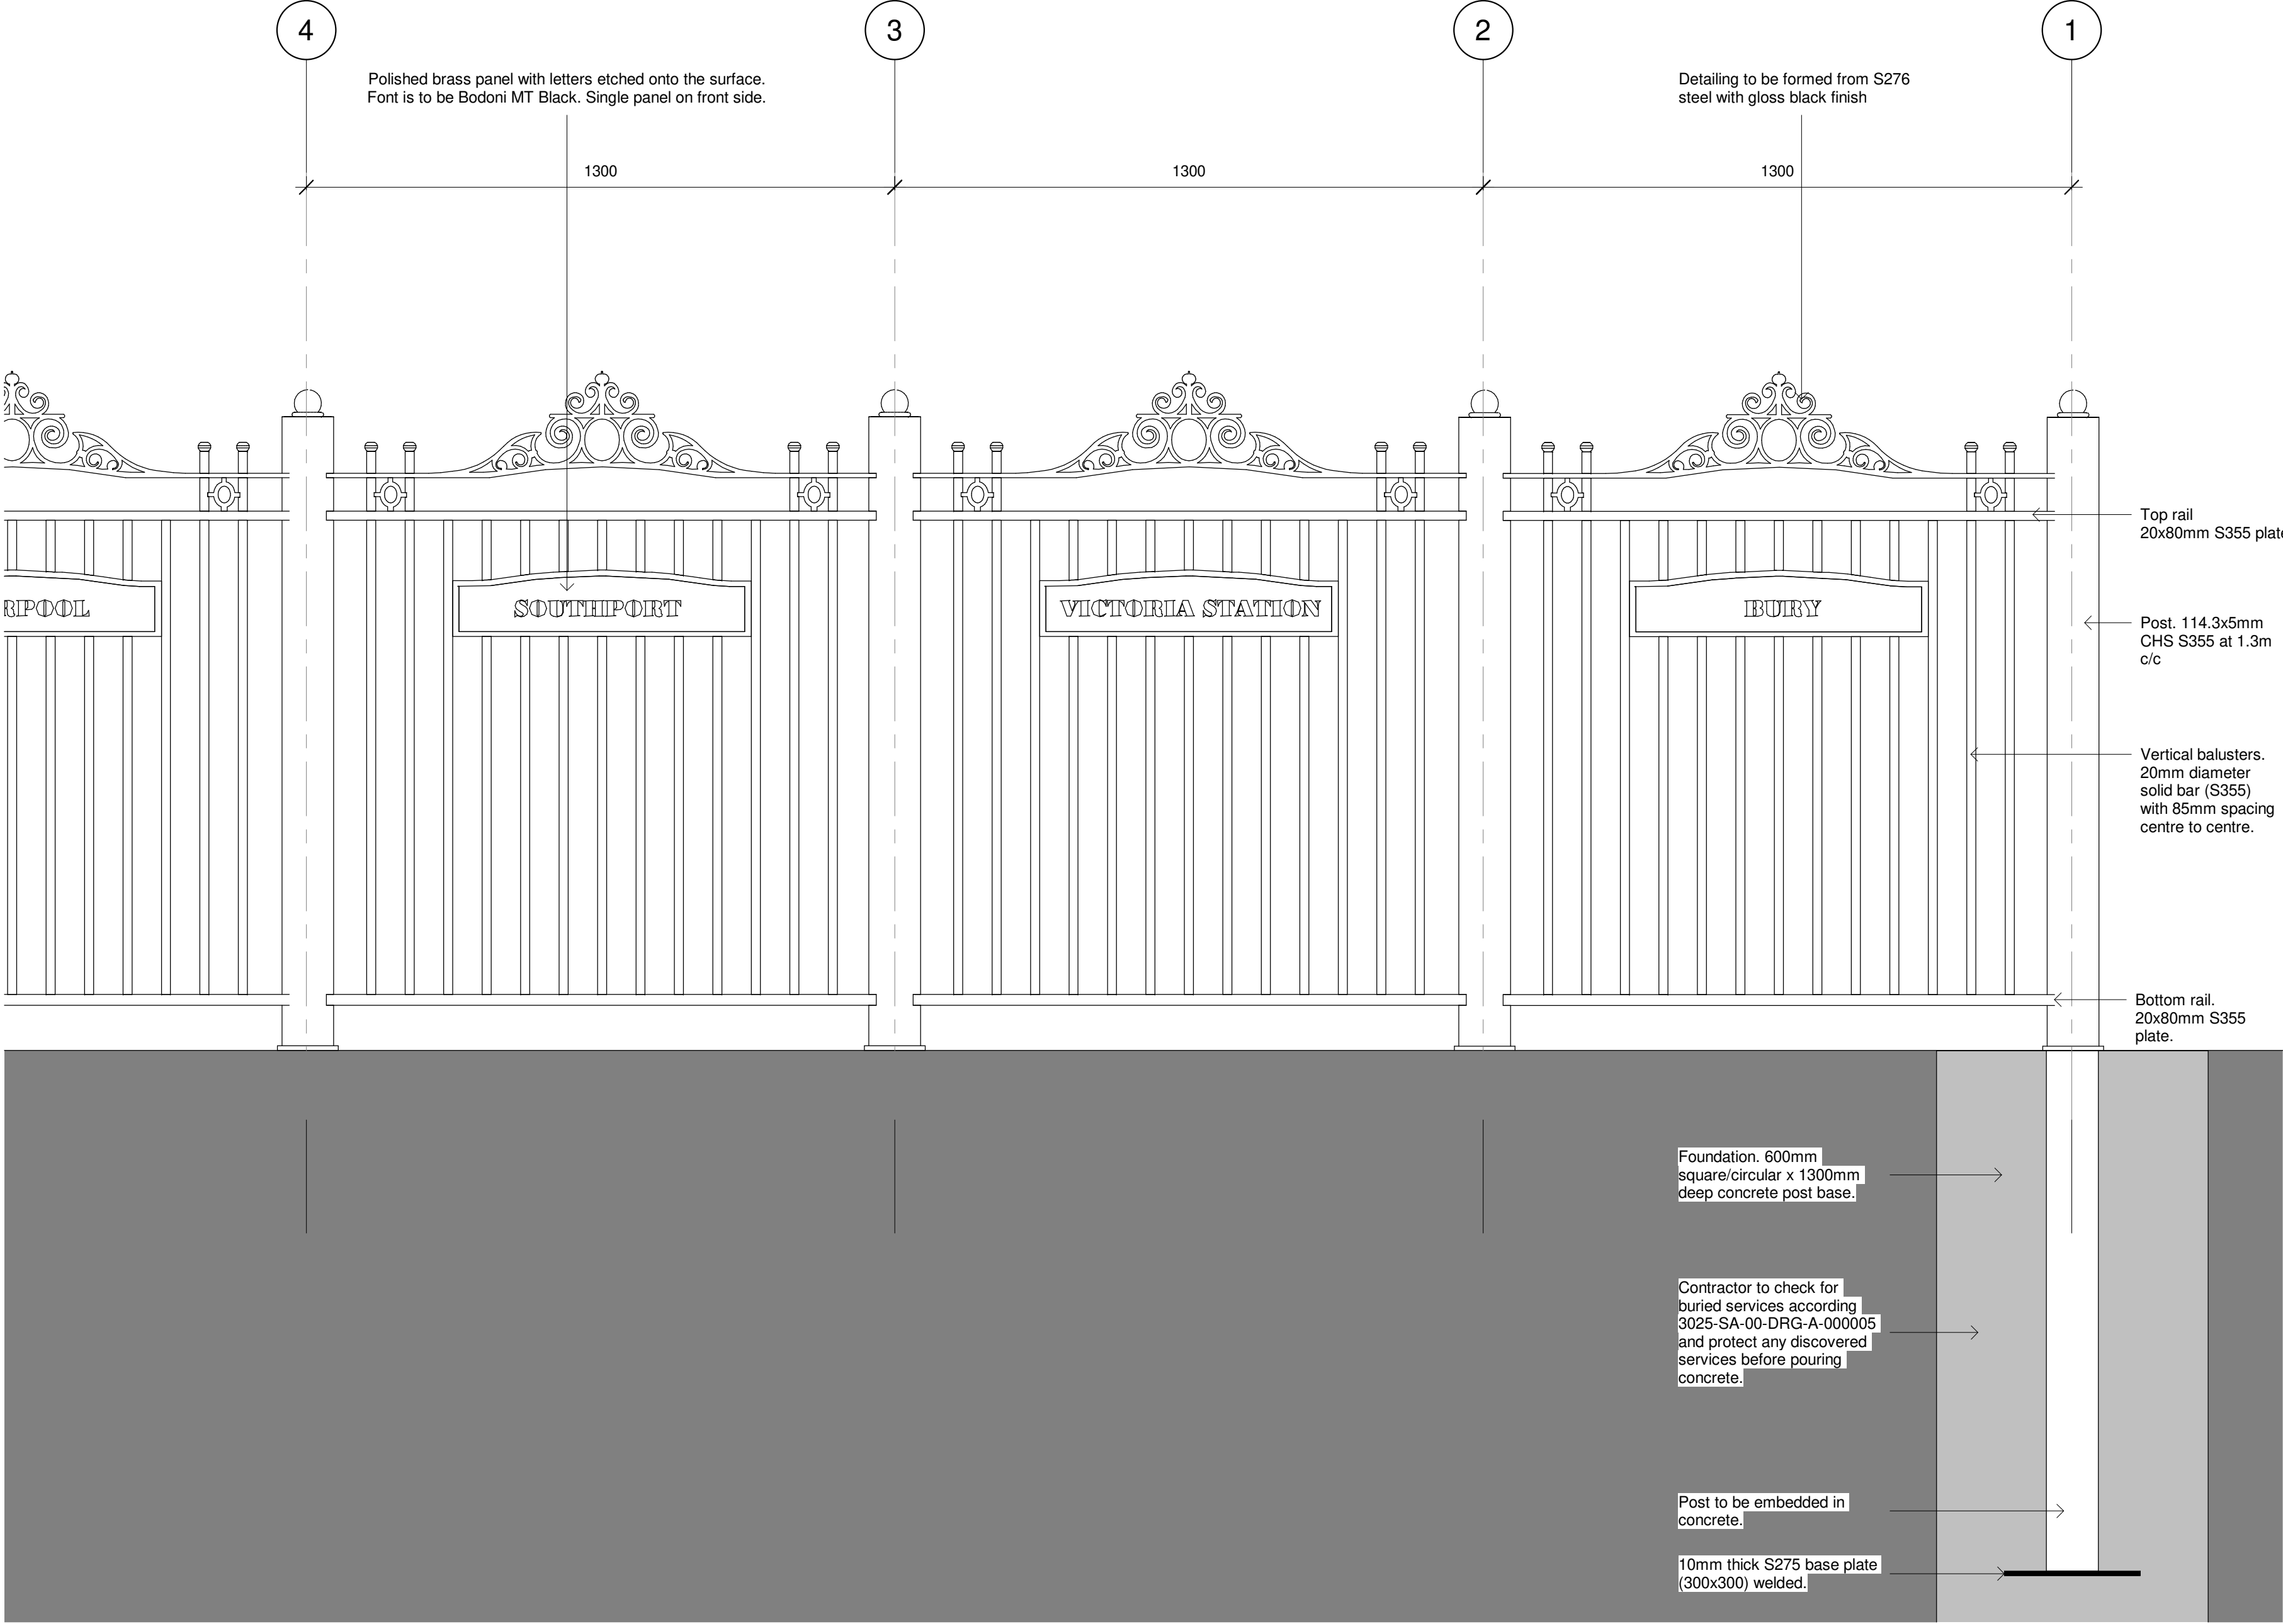

1 Proposed Elevation Detail  
1 : 10

©  
DO NOT SCALE. Use figured dimensions only. Contractor is to check all dimensions before commencement of work. This drawing is copyright. This data to be used as a guide only - not as live data. This drawing must only be used for the purpose for which it is supplied.

NOTES:

|  |  |  |  |  |  |
|--|--|--|--|--|--|
|  |  |  |  |  |  |
|  |  |  |  |  |  |
|         |            |                              |       |       |      |
|---------|------------|------------------------------|-------|-------|------|
| 1       | 23-05-2023 | Updated Planning Application | KB    |       |      |
| Rev No. | Date       | Description of Revision      | Drawn | Check | Appr |

SEED  
Architects

Parsonage Chambers  
3 Parsonage  
Manchester  
M3 2HW  
● Tel: 0161 832 5750 ● E: office@seedarchitects.co.uk ●

Status  
Planning Application

Job Title  
Manchester Victoria Station

Location

Drawing Title  
Proposed Elevation Detail

|                 |                    |
|-----------------|--------------------|
| drawn by<br>LP  | date<br>19/05/2023 |
| checker<br>RH   | date<br>19/05/2023 |
| scale<br>1 : 10 | paper size<br>A1   |

|                     |                            |           |
|---------------------|----------------------------|-----------|
| Project no.<br>3205 | Seed drawing no.<br>02_000 | Rev.<br>1 |
|---------------------|----------------------------|-----------|