
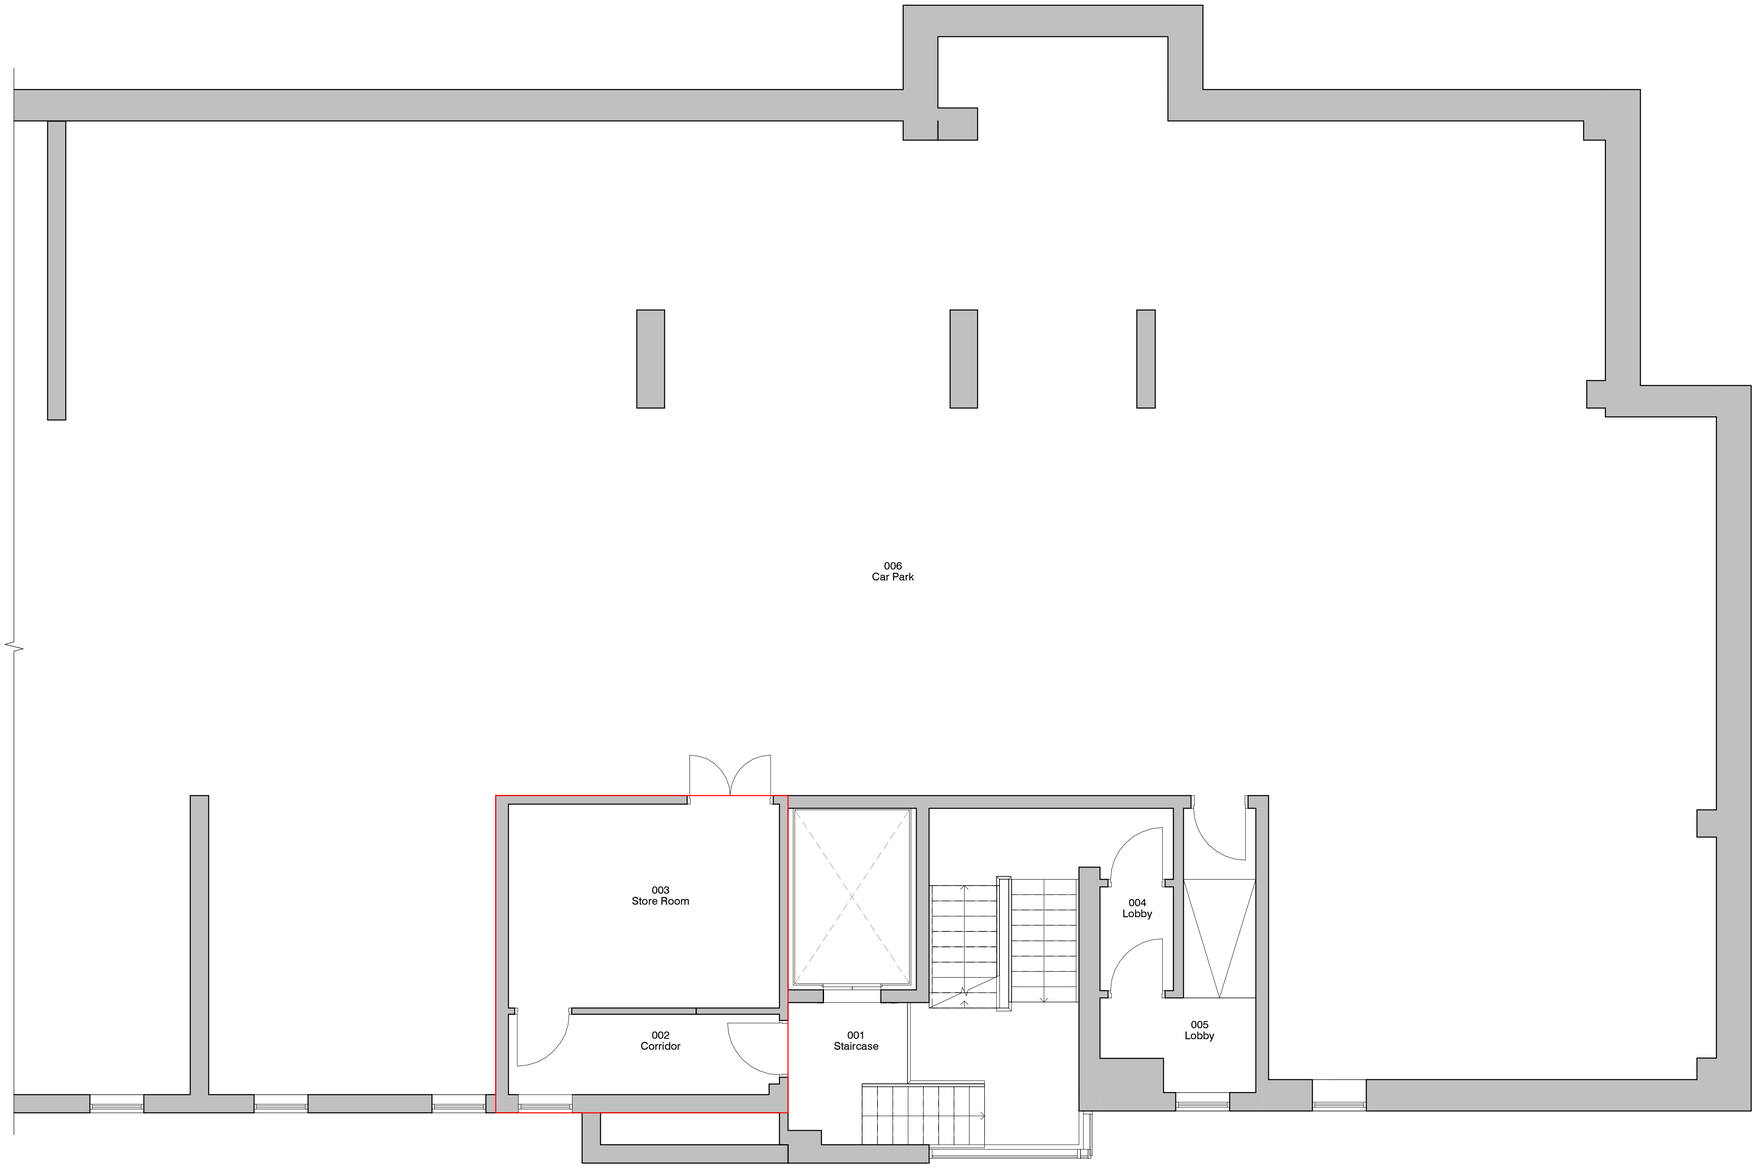


1. Level 0 - GA Existing

1 : 50

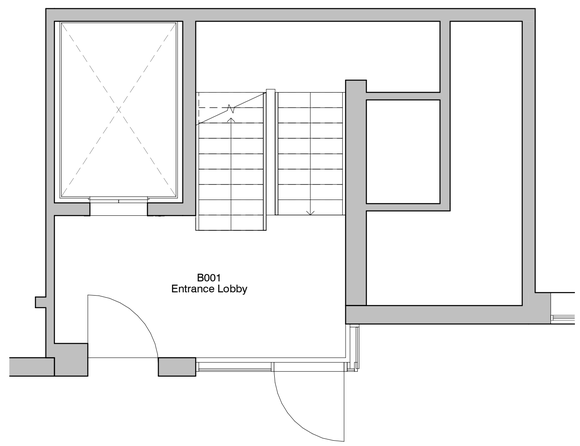

2. Level - 1 - GA Existing

1 : 50

Notes - General Notes
General Notes

Any discrepancies within the documentation to be brought to the attention of, and clarified, by the Contract Administrator.

Drawings based on survey information. All dimensions and levels are to be confirmed on site prior to procuring any materials, fabrication/manufacturer's production information or commencement of works on site.

Full survey required prior to procuring any materials, fabrication/manufacturer's production information or commencement of works on site.

Drawing to be read in conjunction with the full Architectural package including drawings, schedules, specification ,etc., along with all corresponsing Structural, Services, Acoustic and all other documentation.

0.5 0 0.5 1 1.5 2 2.5

SCALE 1:50 m

REV.	DESCRIPTION	BY	DATE

PROJECT	SCALE @ A1	DATE	DRAWN BY
Jefferson Place	1 : 50	17 Dec 2019	AT
CLIENT	STATUS		
Broompark Management	PLANNING		
TITLE	PROJECT NO.	DRAWING NO.	REV.
Existing GA Plans	DA19141.	002.	

DEBTAL ARCHITECTURE www.debtal.co.uk

NOTES

© COPYRIGHT - ALL RIGHTS RESERVED
THIS DRAWING MUST NOT BE REPRODUCED WITHOUT PERMISSION
DRAWING TO BE USED FOR THE STATUS INDICATED ONLY
ALL DIMENSIONS AND SETTING OUT SHALL BE CHECKED AND CONFIRMED ON SITE
ANY DISCREPANCIES TO BE REPORTED TO THE ARCHITECT PRIOR TO
COMMENCEMENT OF ANY WORK. ALL WORK AND MATERIALS TO BE IN
ACCORDANCE WITH CURRENT STATUTORY LEGISLATION, RELEVANT CODES OF
PRACTICE AND BRITISH STANDARDS. ALL DIMENSIONS ON THIS DRAWING ARE IN
MILLIMETRES (UNLESS OTHERWISE STATED)