


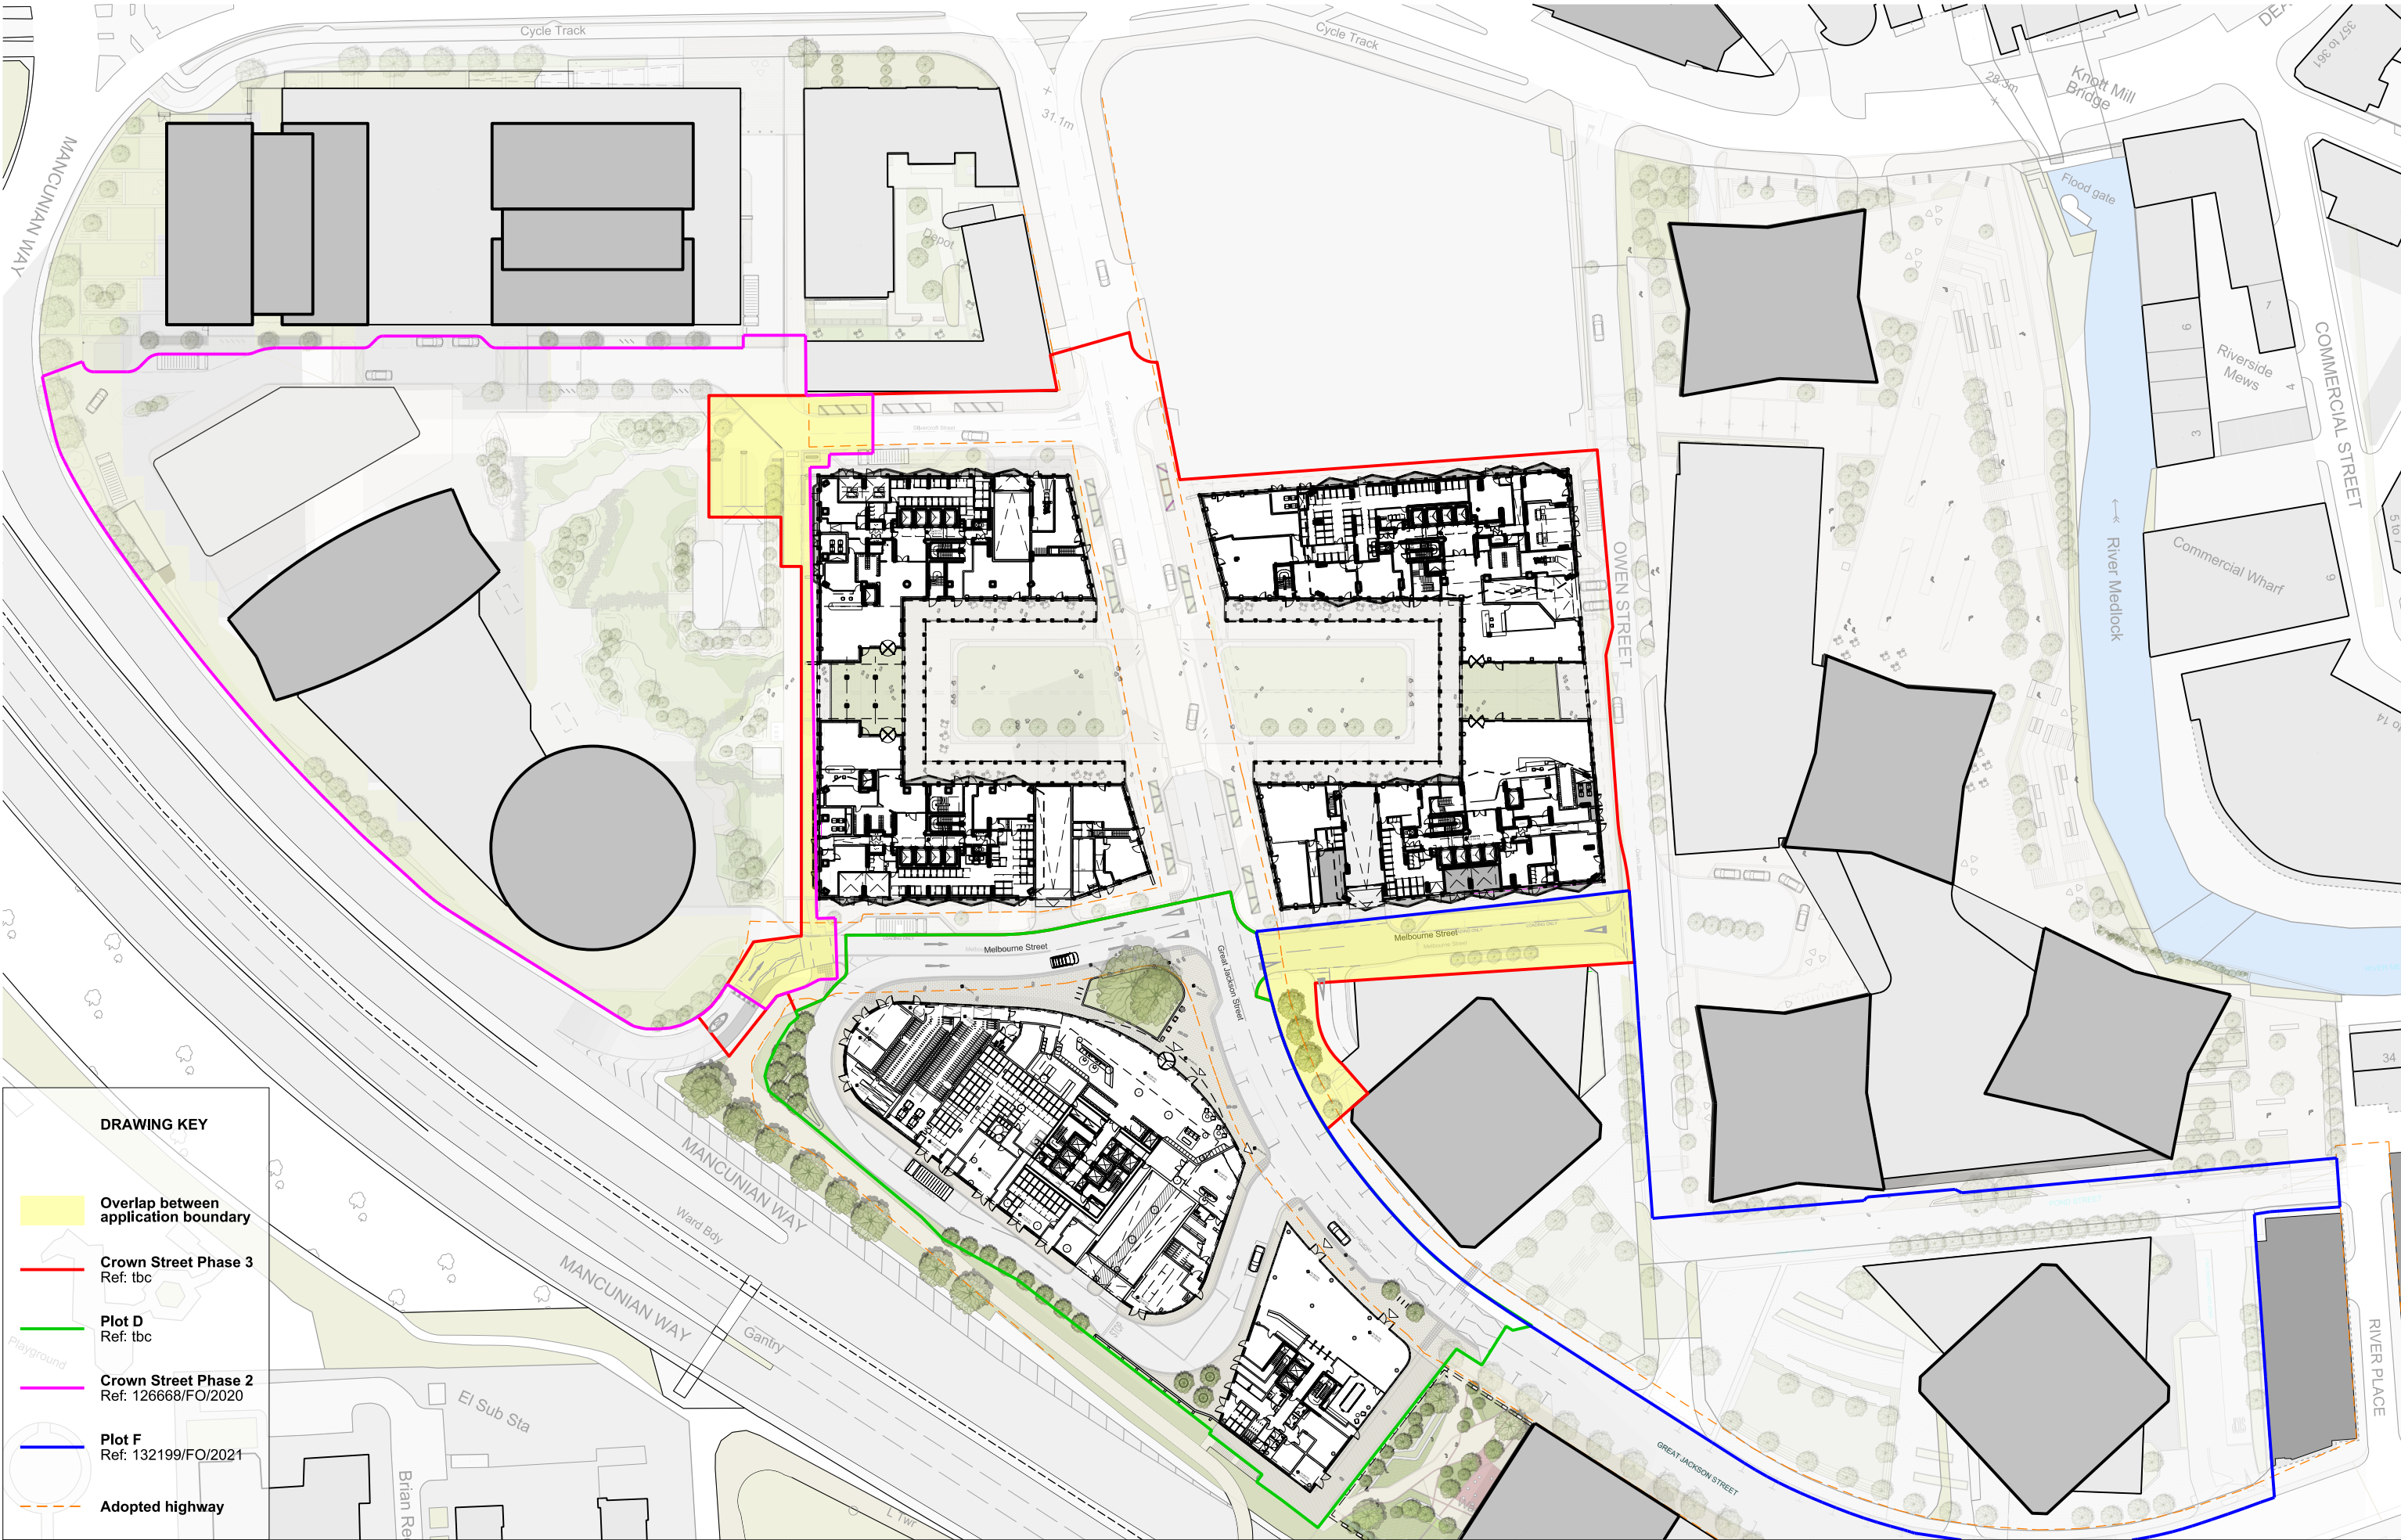

DRAWING KEY

Overlap between application boundary

Crown Street Phase 3
Ref: tbc

Plot D
Ref: tbc

Crown Street Phase 2
Ref: 126668/FO/2020

Plot F
Ref: 132199/FO/2021

Adopted highway

This drawing is copyright
Do not scale off dimensions.
All dimensions to be checked on site by contractor.
Contractor to report any dimensional discrepancies,
errors or omissions prior to commencing on site.

Scale Bar
0 40m

NOTE:

NORTH

Rev	Date	Description
X 01	20.04.2023	Planning Issue

Project Title
Crown Street Phase 3
Manchester

Status
Planning

Drawing Title
Zone 1
Planning Application Boundaries
Neighbouring Interfaces

Job No
10418

Scale
1:1000 @ A3

Drawing No
Z1-SHP-Z460-PL-GRD-B5D802

Revision
X 01

simpsonhaugh

MANCHESTER
Riverside, 4 Commercial St
Manchester M15 4RD
+44 (0)161 835 2345
www.simpsonhaugh.com

LONDON
5-8 Roberts Place
London EC3R 8BB
+44 (0)20 7549 4000
mail@simpsonhaugh.com

© SimpsonHaugh 2017