


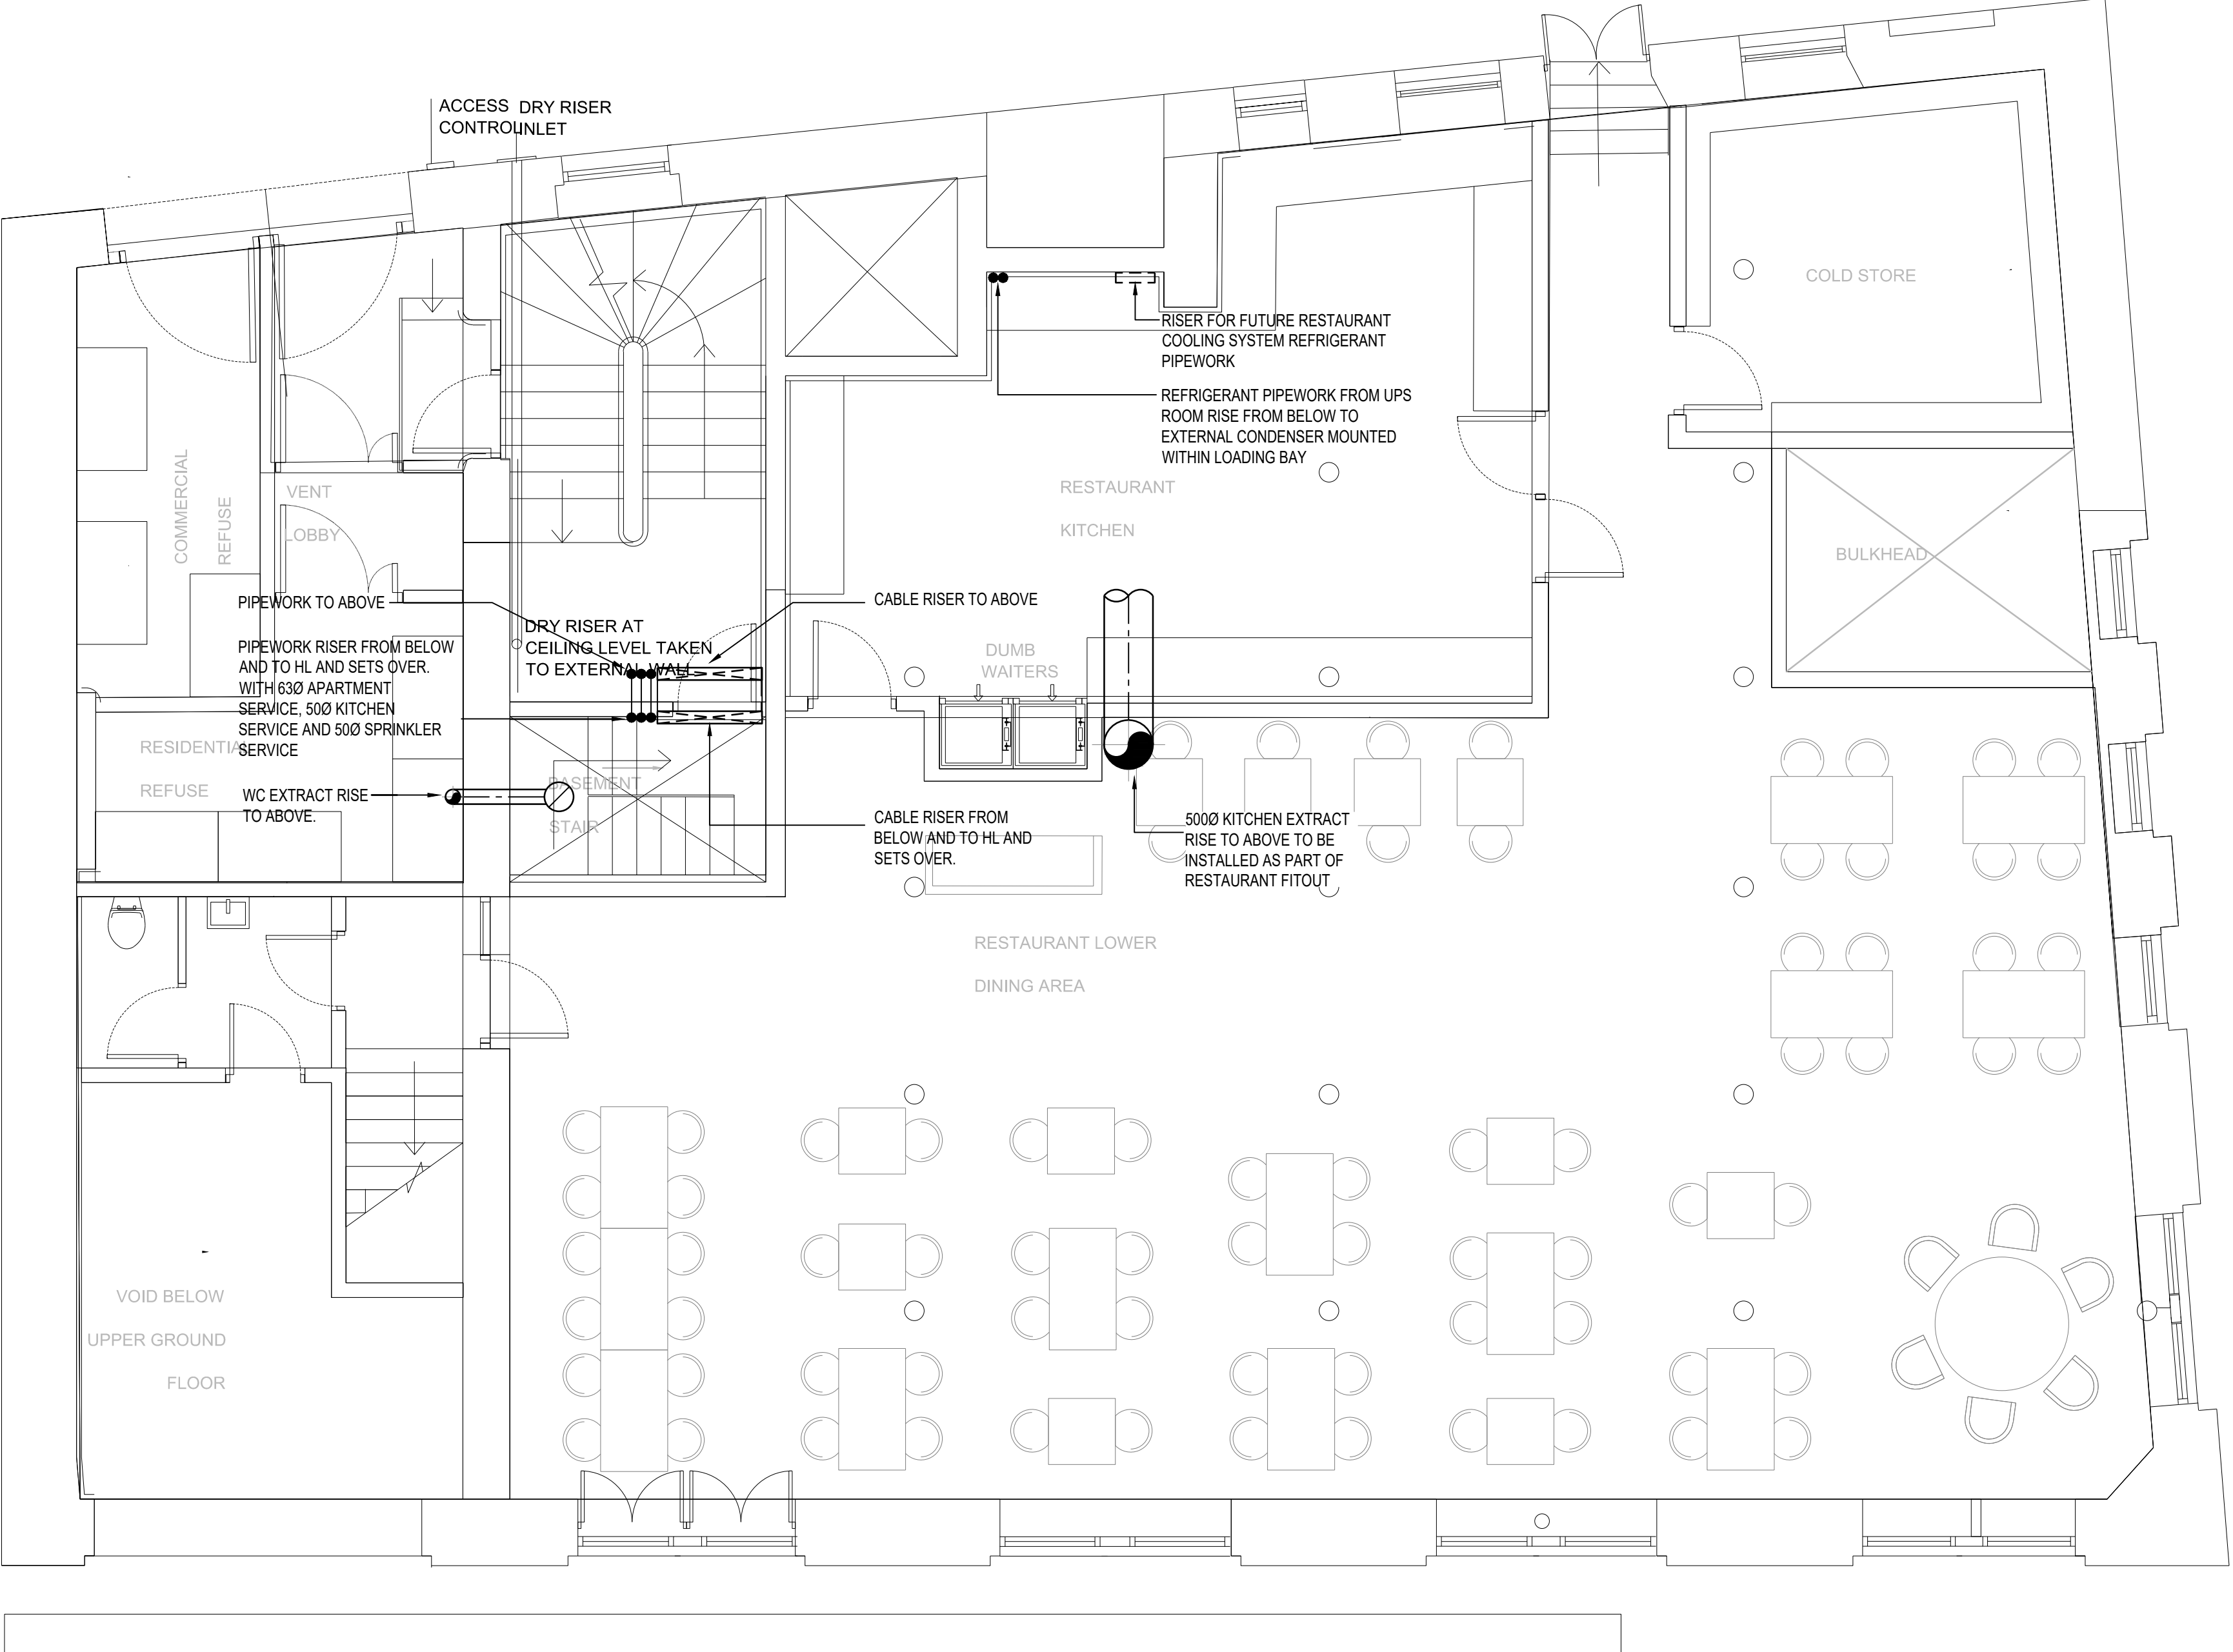

- NOTES
1. ALL SERVICE ROUTES DETAILED ARE APPROXIMATE. THE CONTRACTOR SHALL BE RESPONSIBLE FOR DETERMINING THE EXACT ROUTES AND POSITIONS OF ALL INSTALLED SERVICES AND EQUIPMENT.
  2. THE EXACT POSITION OF ALL SERVICES AND EQUIPMENT SHALL BE AGREED BY THE CONTRACT ADMINISTRATOR.
  3. THE CONTRACTOR SHALL BE RESPONSIBLE FOR FULLY CO-ORDINATING ANY SERVICES INSTALLED WITH THE BUILDING FABRIC AND SERVICES INSTALLED BY OTHERS.
  4. THIS DRAWING SHALL BE READ IN CONJUNCTION WITH ALL MECHANICAL, ELECTRICAL, ARCHITECTURAL AND STRUCTURAL DRAWINGS, CONTRACT DOCUMENTATION AND SPECIFICATION FOR THE WORKS.
  5. THIS DRAWING FORMS PART OF THE SPECIFICATION FOR THE WORKS.
  6. ALL DIMENSIONS SHOWN ARE IN MILLIMETRES.
  7. DO NOT SCALE FROM THIS DRAWING.
  8. EXISTING SERVICES SHOWN FAINT.

READ IN CONJUNCTION WITH  
PWC REPORT: 4193-SSR-001

|     |          |                        |
|-----|----------|------------------------|
| P5  | 12-05-23 | ISSUED FOR INFORMATION |
| P4  | 31-03-23 | ISSUED FOR INFORMATION |
| P3  | 21-12-22 | ISSUED FOR INFORMATION |
| P2  | 02-12-22 | ISSUED FOR INFORMATION |
| P1  | 29-11-22 | ISSUED FOR INFORMATION |
| REV | DATE     | REVISION DESCRIPTION   |

CLIENT  
THE SPACE STUDIO

PROJECT  
FRASER HOUSE  
36 CHARLOTTE STREET  
MANCHESTER

TITLE  
MECHANICAL AND ELECTRICAL SERVICES -  
LOWER GROUND LEVEL



■ Burnham House, 373 Bury New Road,  
Manchester, M25 1AW  
T: 0161 773 1177 F: 0161 773 9977  
manchester@parker-wilson.co.uk

□ 2nd Floor, 72, Cannon Street,  
London EC4N 6AE  
T: 0207 251 4500  
london@parker-wilson.co.uk

www.parker-wilson.co.uk

|                  |                 |                       |
|------------------|-----------------|-----------------------|
| DRAWN BY<br>J.F. | CHECKED<br>B.P. | APPROVED BY<br>P.G.   |
| SCALE<br>1:50    | SIZE<br>A1      | DATE<br>November 2022 |

|                             |           |
|-----------------------------|-----------|
| DRAWING No<br>4193-LG-SK103 | REV<br>P5 |
|-----------------------------|-----------|

PRELIMINARY