


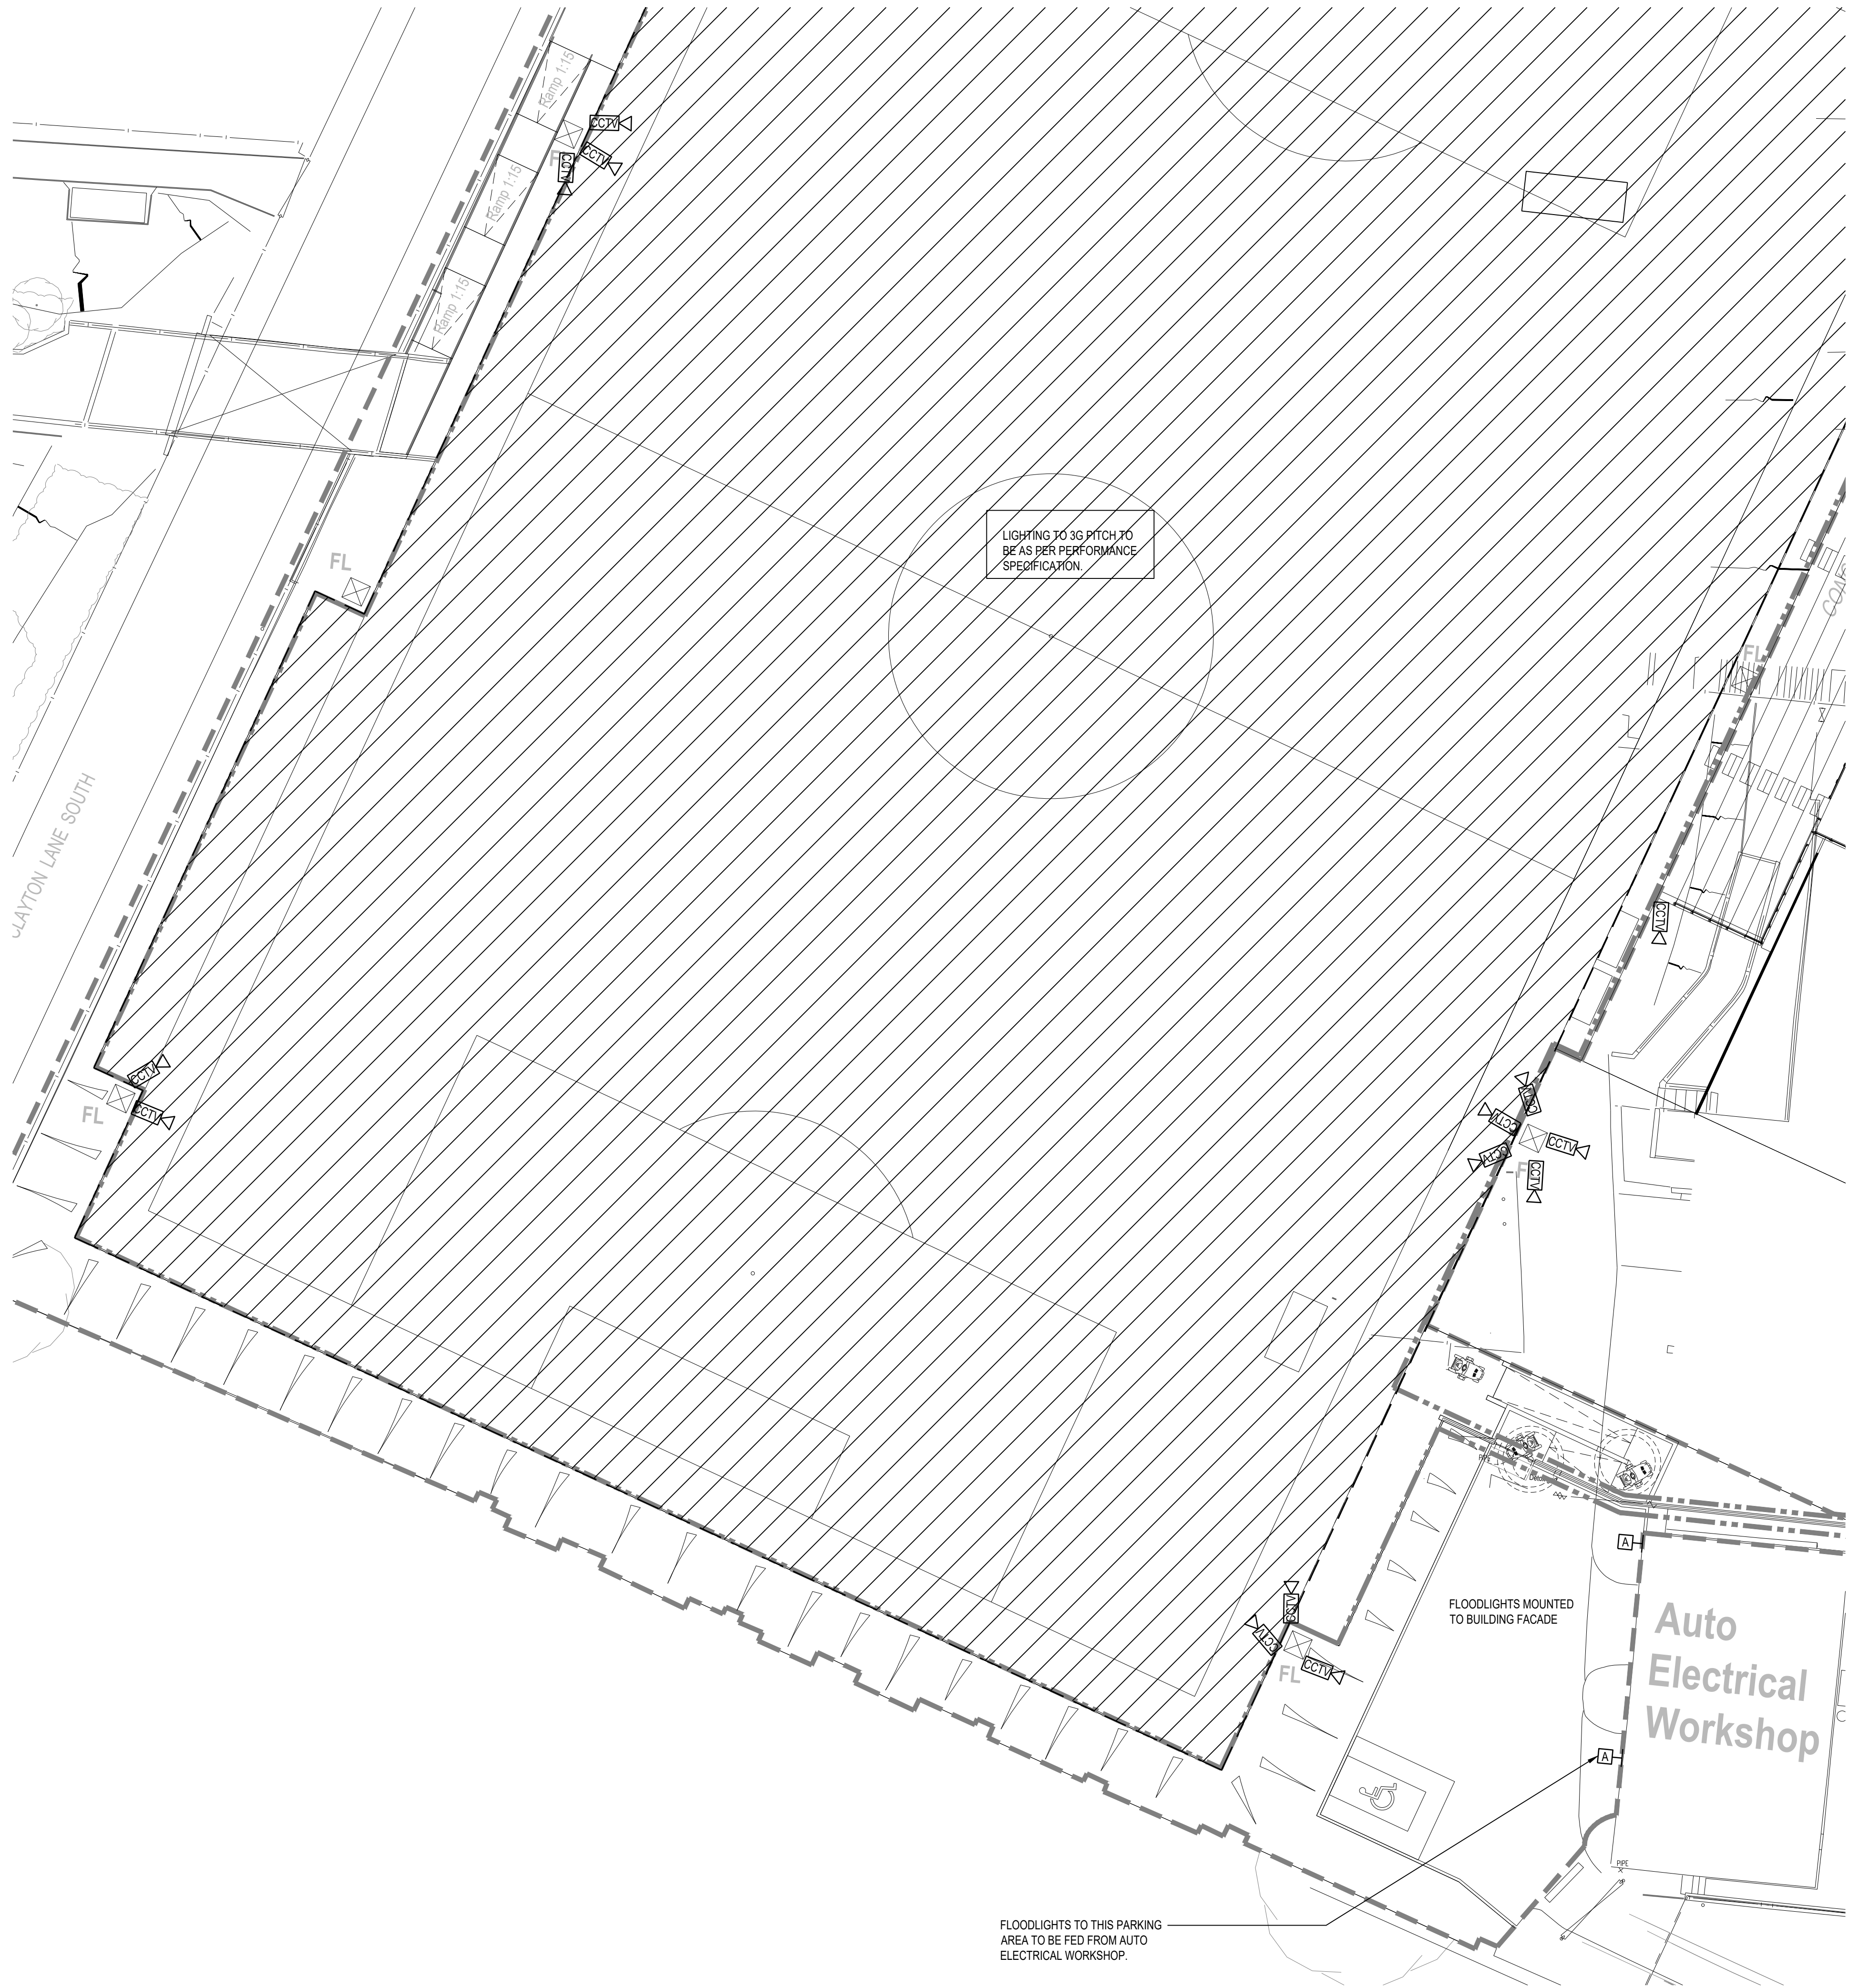

NOTES

1. ALL SERVICE ROUTES DETAILED ARE APPROXIMATE. THE CONTRACTOR SHALL BE RESPONSIBLE FOR DETERMINING THE EXACT ROUTES AND POSITIONS OF ALL INSTALLED SERVICES AND EQUIPMENT.
2. THE EXACT POSITION OF ALL SERVICES AND EQUIPMENT SHALL BE AGREED BY THE CONTRACT ADMINISTRATOR.
3. THE CONTRACTOR SHALL BE RESPONSIBLE FOR FULLY CO-ORDINATING ANY SERVICES INSTALLED WITH THE BUILDING FABRIC AND SERVICES INSTALLED BY OTHERS.
4. THIS DRAWING SHALL BE READ IN CONJUNCTION WITH ALL MECHANICAL, ELECTRICAL, ARCHITECTURAL AND STRUCTURAL DRAWINGS, CONTRACT DOCUMENTATION AND SPECIFICATION FOR THE WORKS.
5. THIS DRAWING FORMS PART OF THE SPECIFICATION FOR THE WORKS.
6. ALL DIMENSIONS SHOWN ARE IN MILLIMETRES.
7. DO NOT SCALE FROM THIS DRAWING.
8. EXISTING SERVICES SHOWN FAINT.

LEGEND

- | | |
|--|------------------------------------|
| | FLOODLIGHT AT 5m COLUMN |
| | TWO FLOODLIGHT AT 5m COLUMN |
| | BOLLARD LIGHT |
| | BURIED DUCT FOR ELECTRICAL SERVICE |
| | ELECTRIC CAR CHARGER |
| | GATE CONTROLLER |

T2	06-12-22	TENDER ISSUE
T1	16-09-21	TENDER ISSUE
P1	03-09-21	ISSUED FOR INFORMATION
REV	DATE	REVISION DESCRIPTION
CLIENT TMC		
PROJECT OPENSHAW 3G PITCH		
TITLE ELECTRICAL SERVICES - PROPOSED ELECTRICAL EXTERNAL SERVICES		
 ■ Burnham House, 373 Bury New Road, Manchester, M25 1AW. T: 0161 773 1177 F: 0161 773 9977 manchester@parker-wilson.co.uk □ 2nd Floor, 72, Cannon Street. London EC4N 6AE. T: 0207 251 4500 london@parker-wilson.co.uk www.parker-wilson.co.uk		
DRAWN BY JF	CHECKED AL	APPROVED BY PG
SCALE 1:200	SIZE A1	DATE SEPT 2021
DRAWING No 4129-0-E102		REV T2

TENDER