




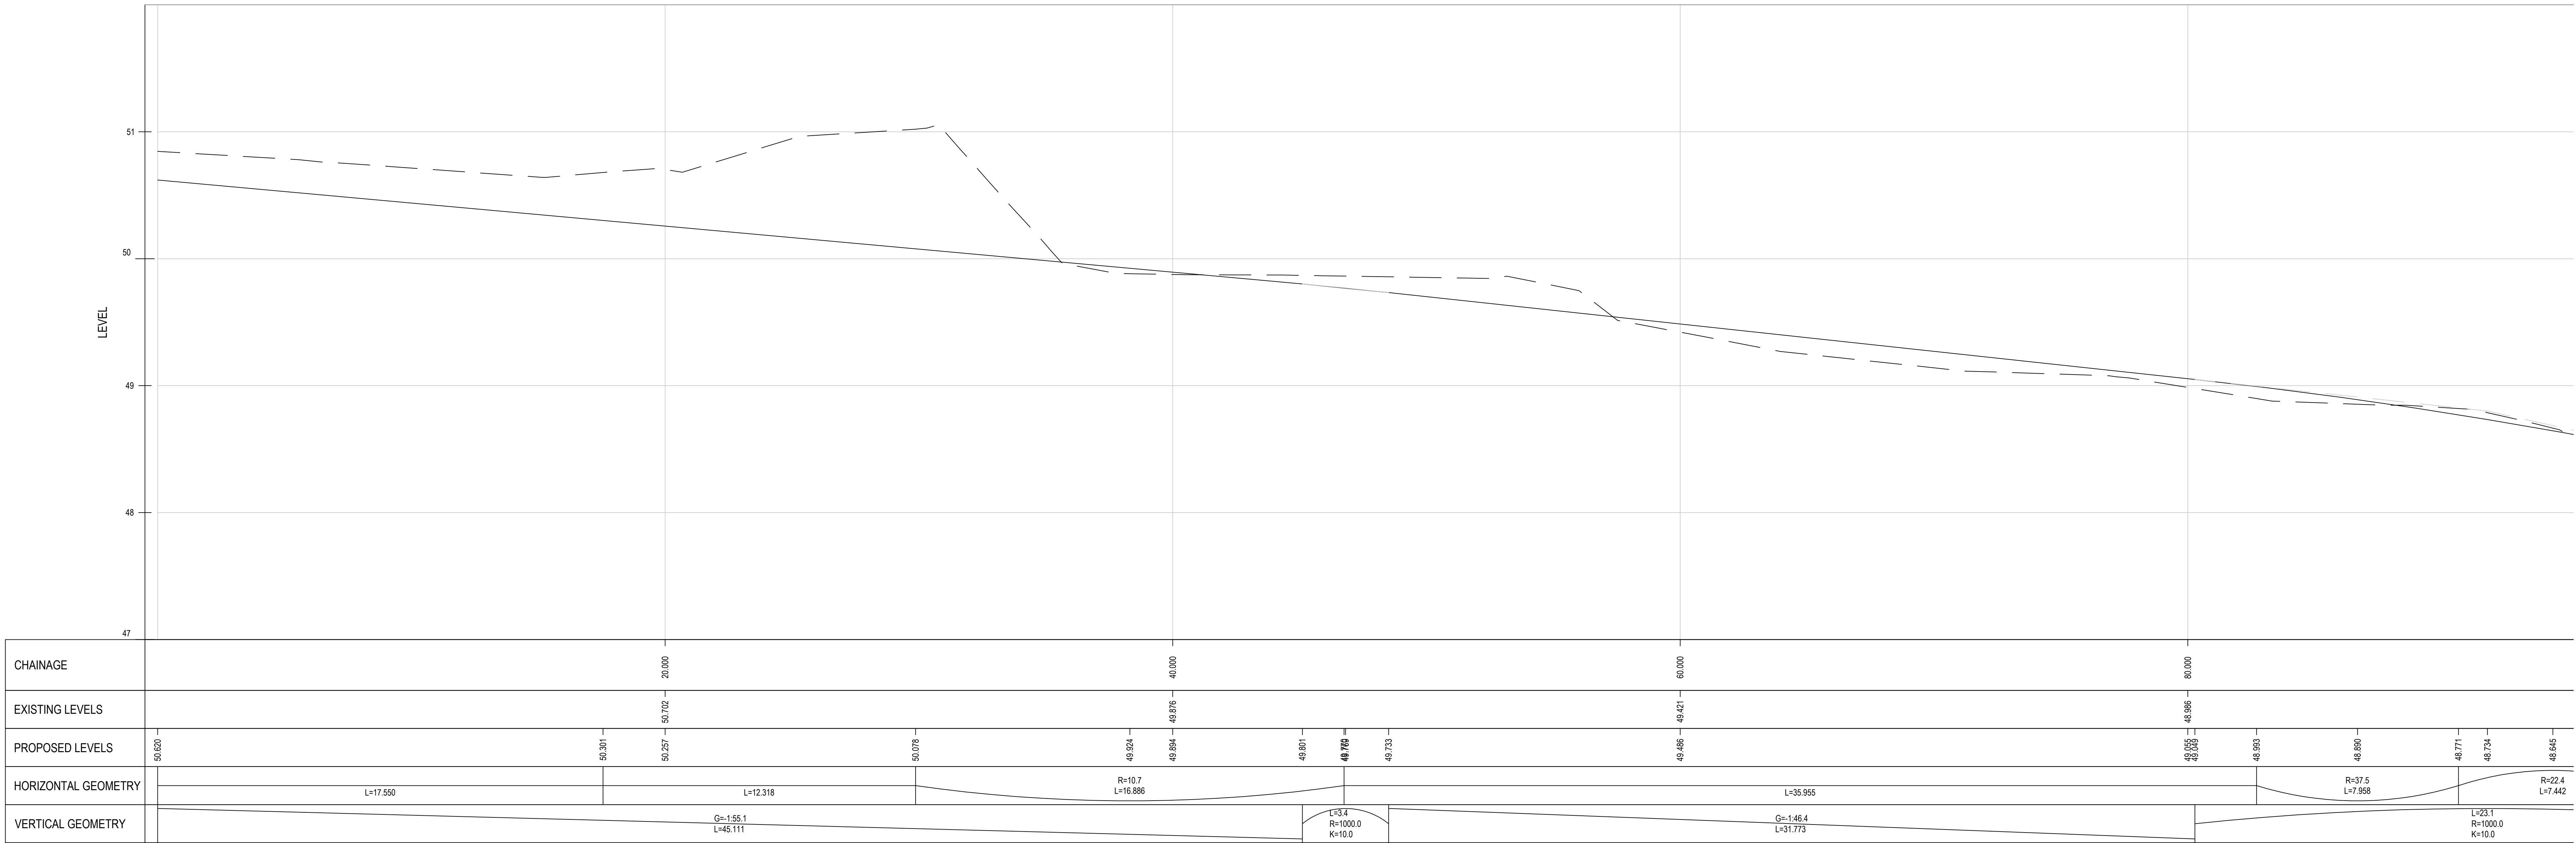


LONGITUDINAL SECTION THROUGH CENTERLINE OF ACCESS ROAD 2 - ALIGNMENT 2
[SCALE: 1:100 @ A0]

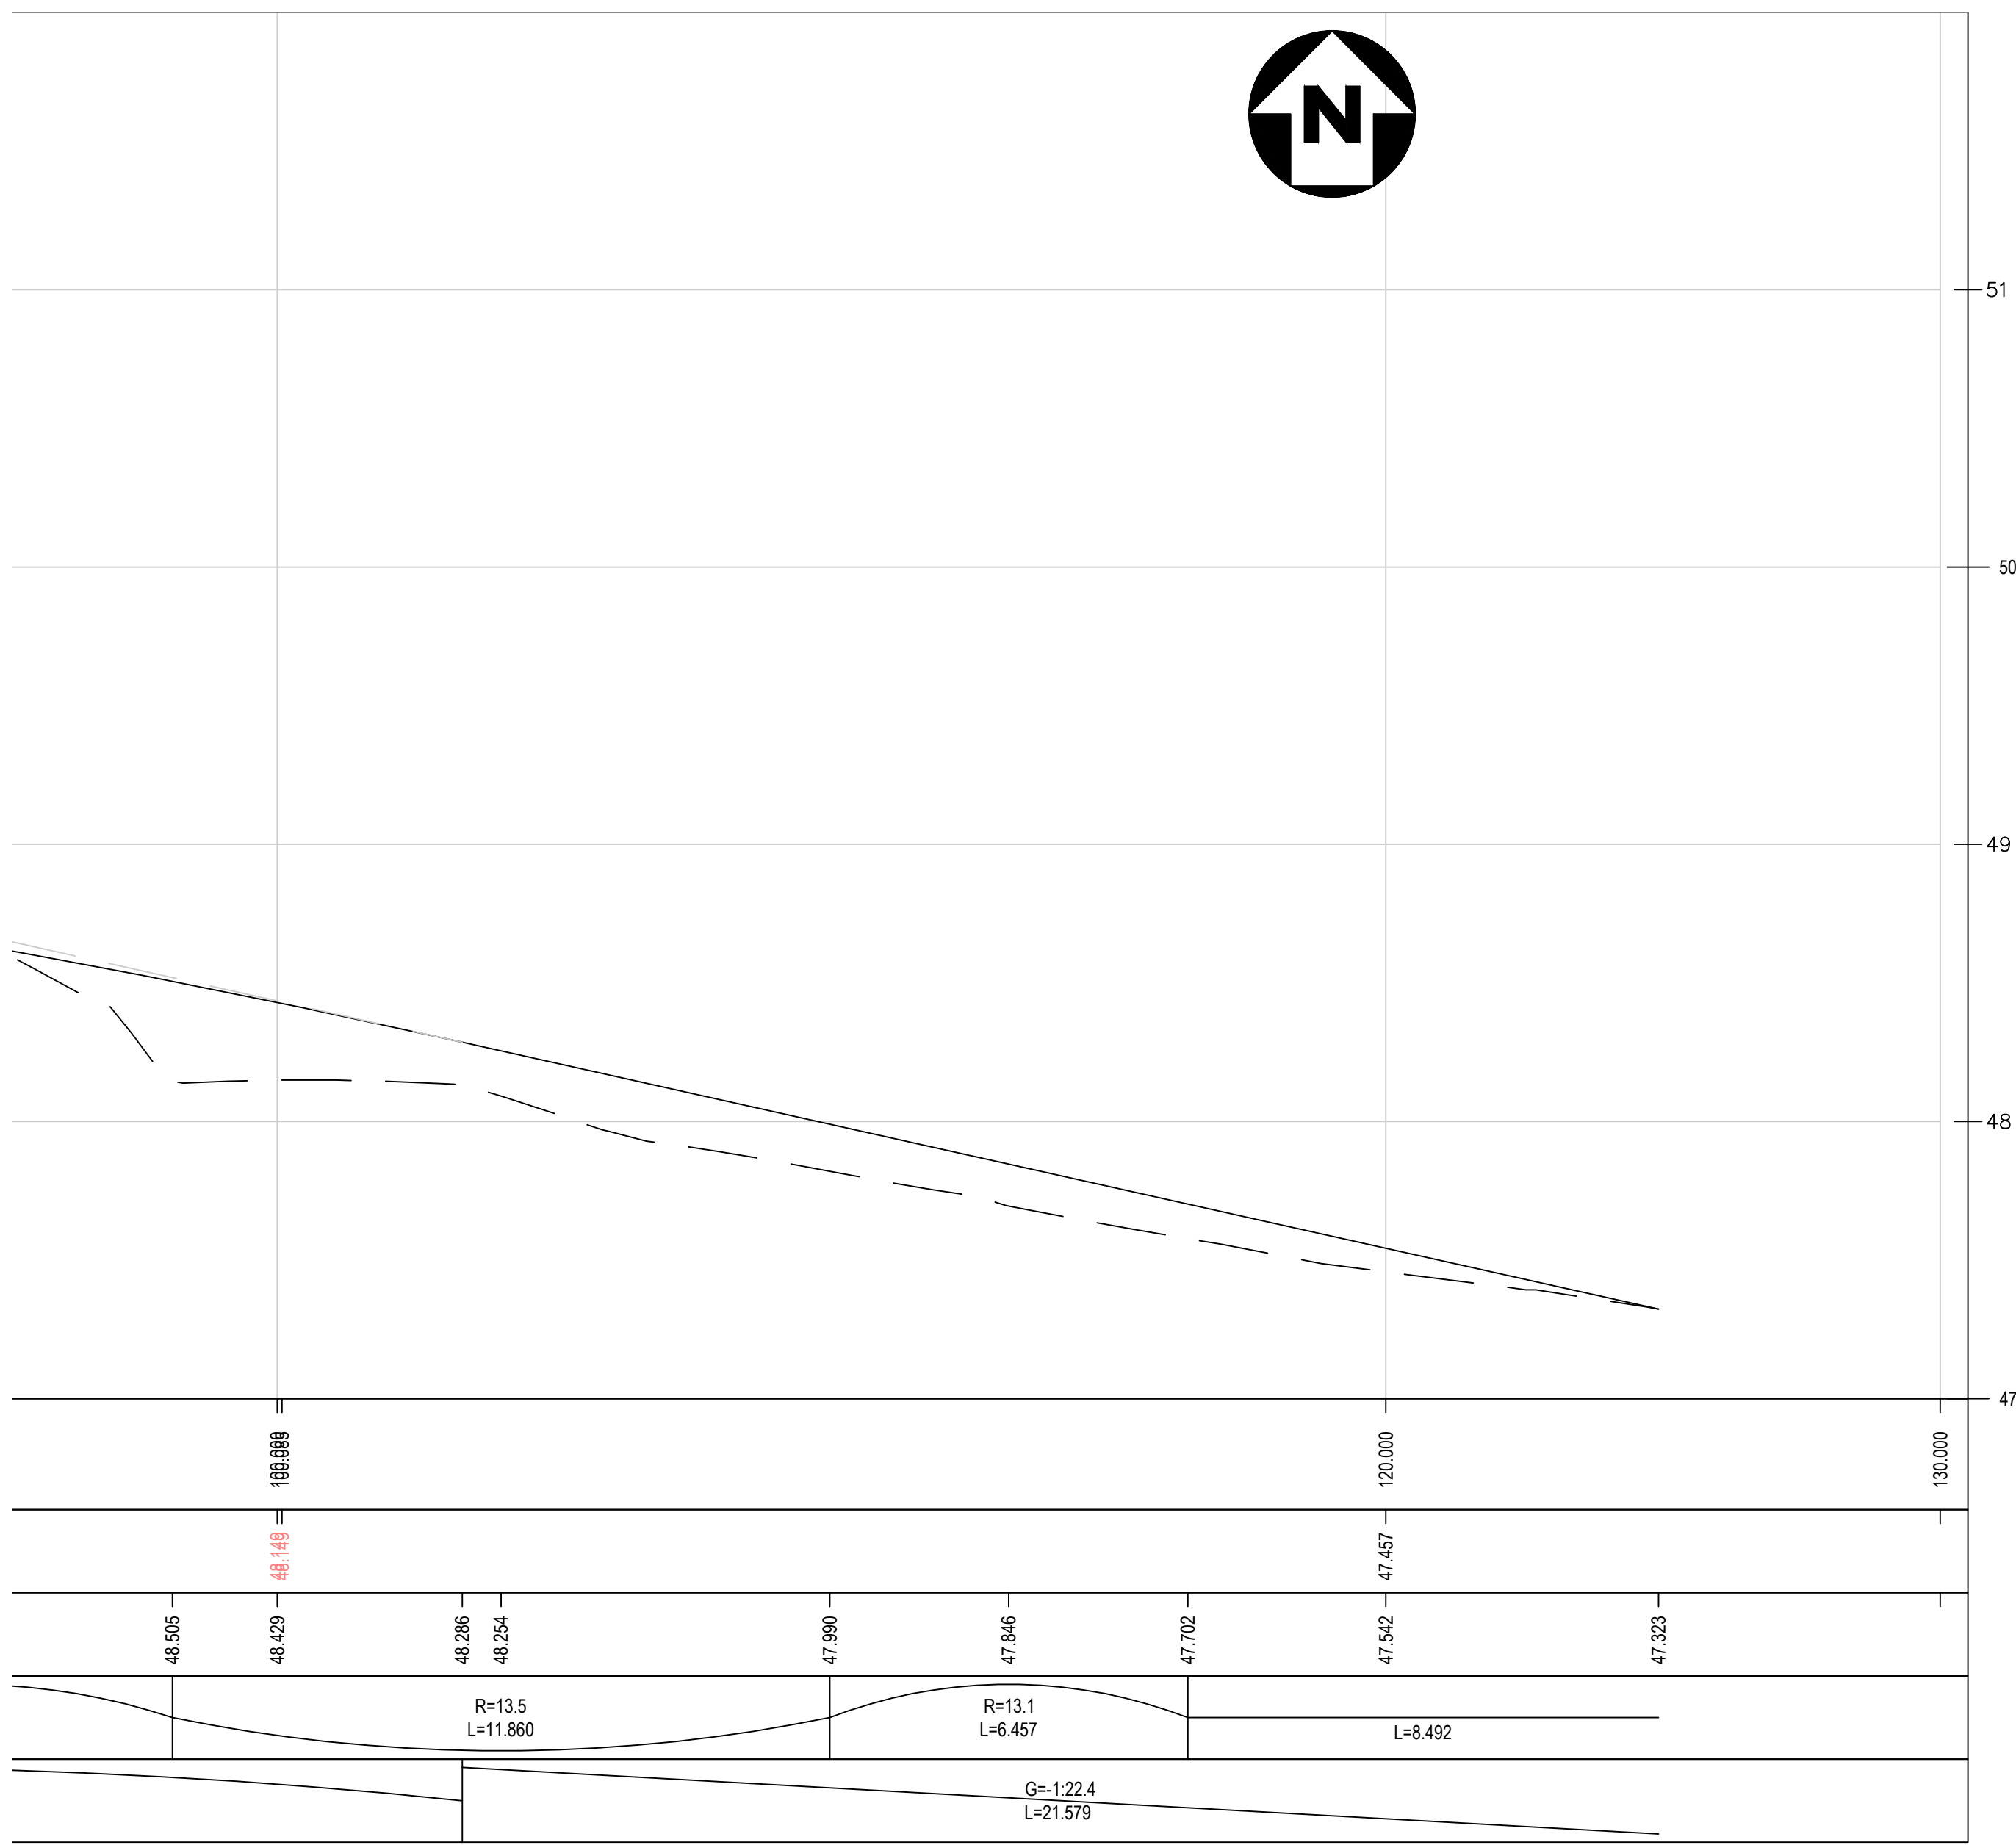

LONGITUDINAL SECTION THROUGH CENTERLINE OF ACCESS ROAD 2 - ALIGNMENT 2
(CONTINUED)
[SCALE: 1:100 @ A0]

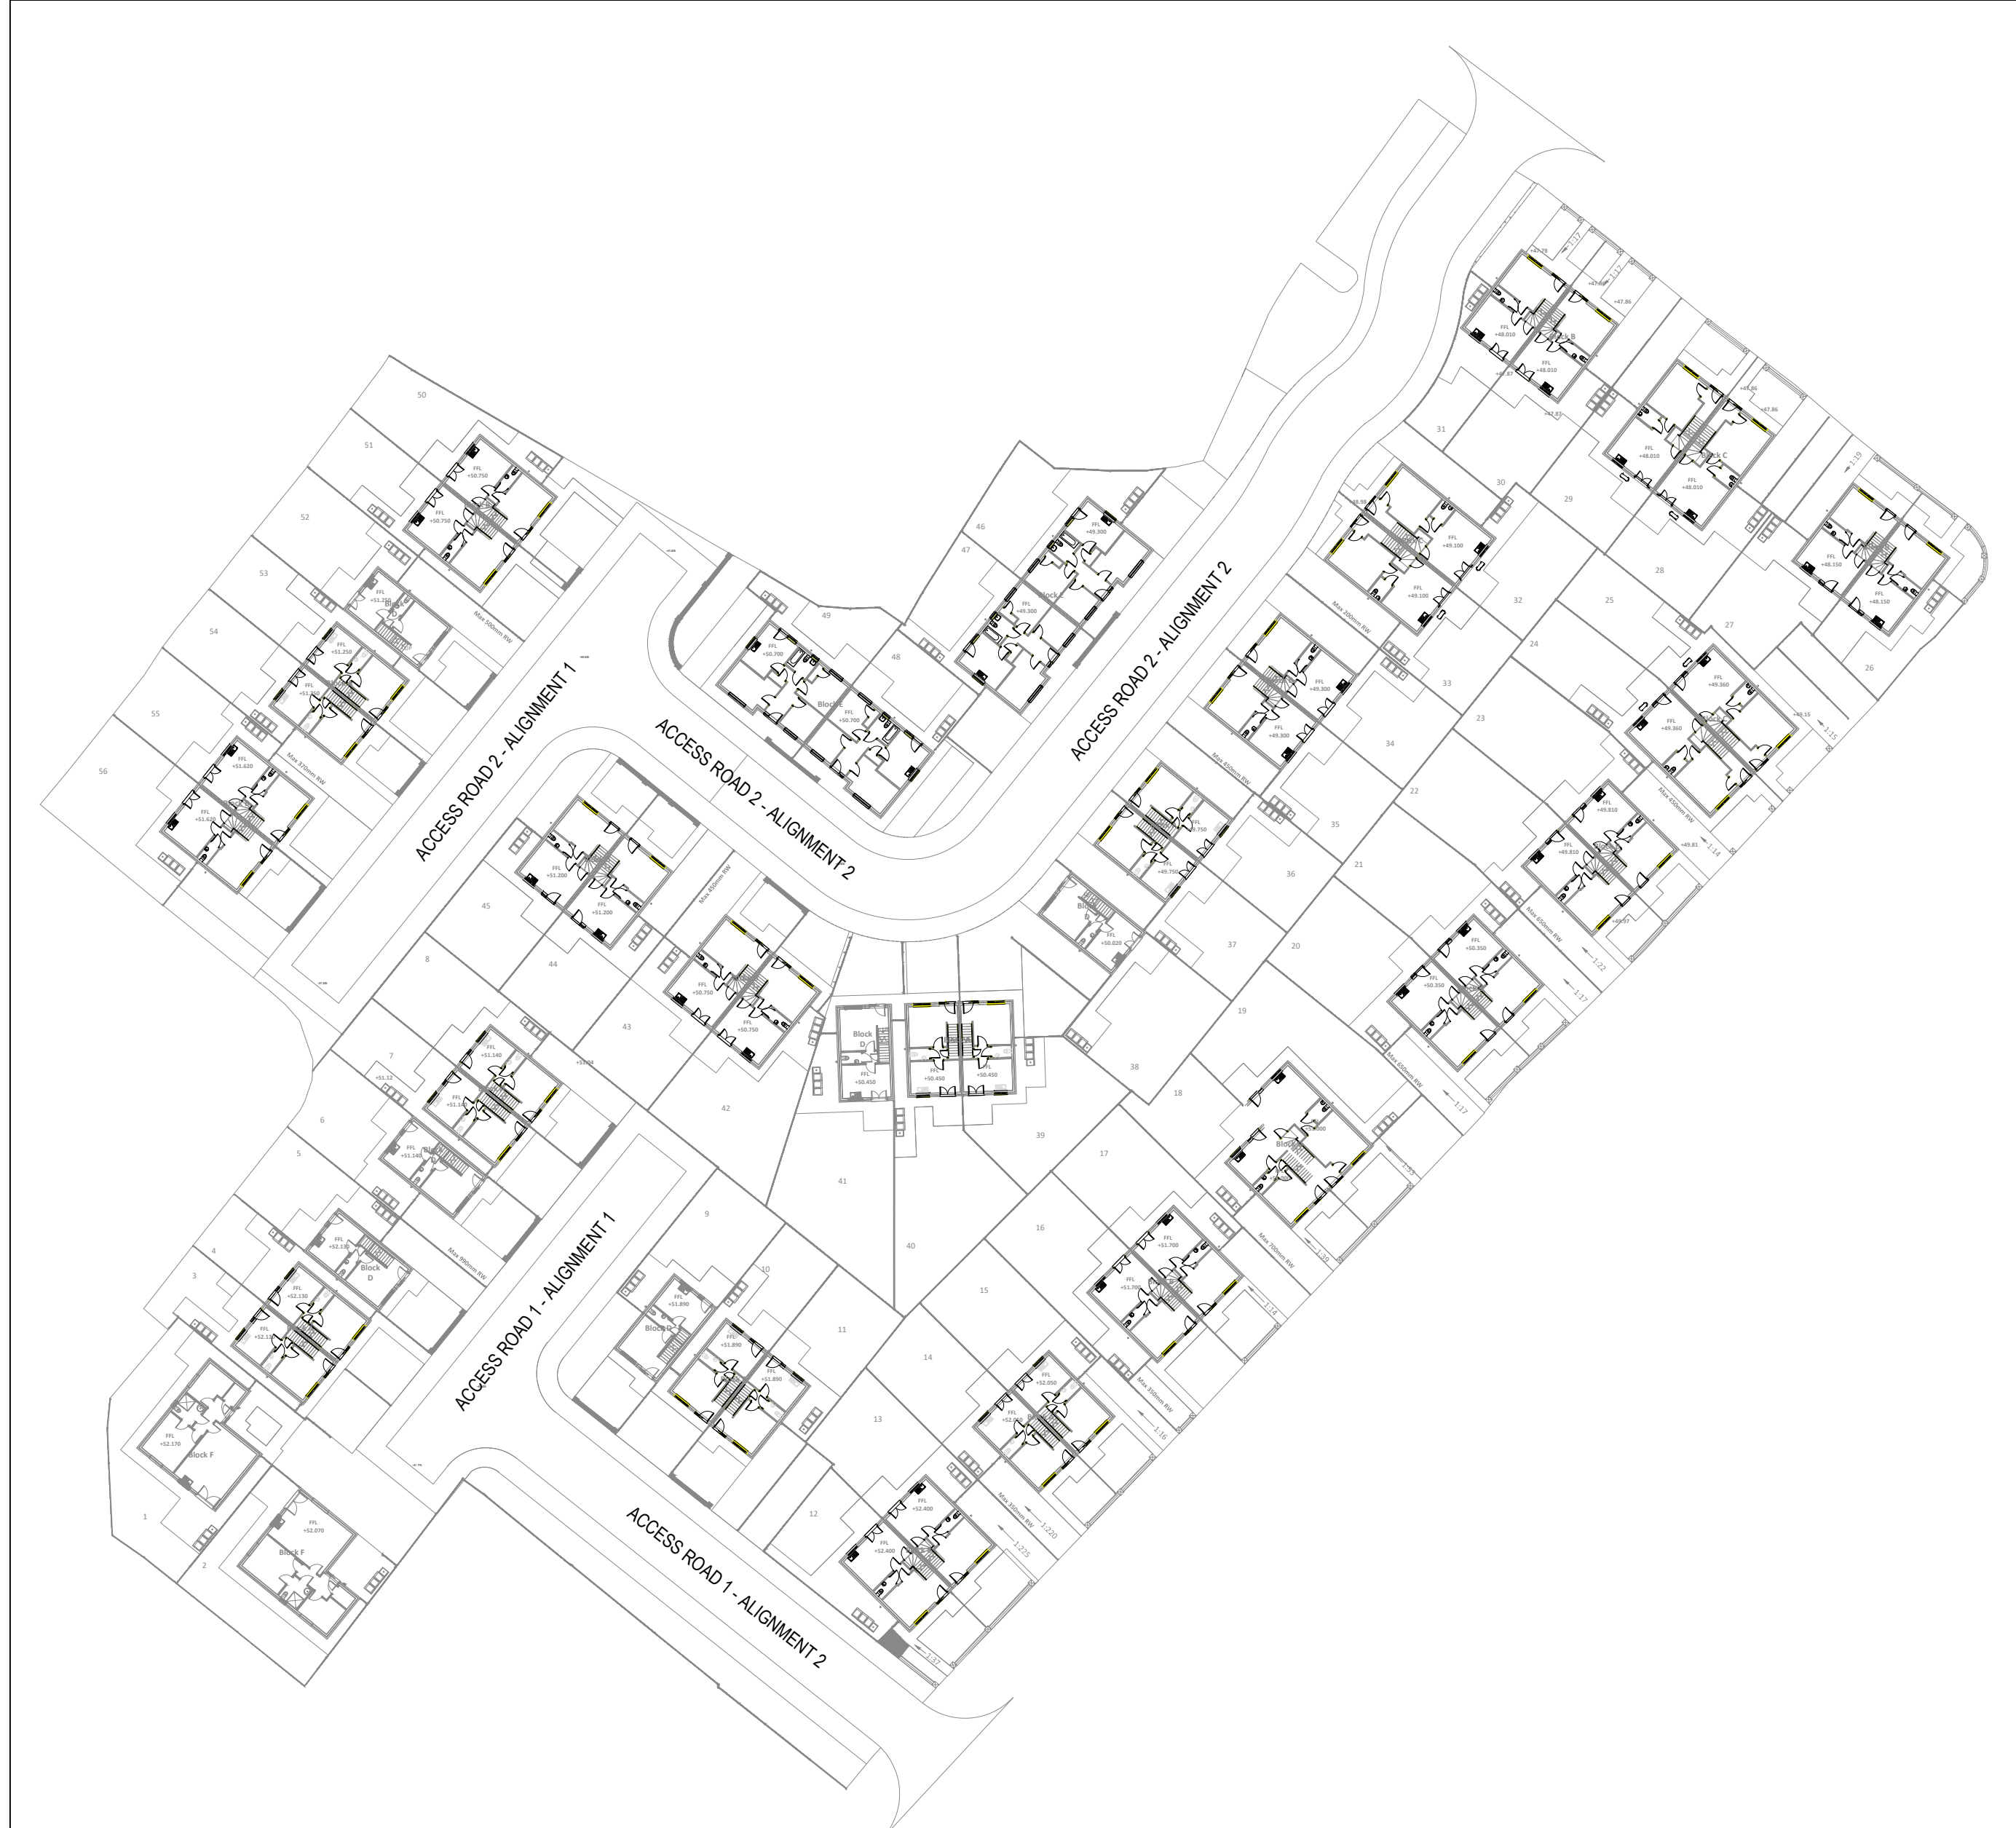

LOCATION PLAN
[SCALE: 1:500]

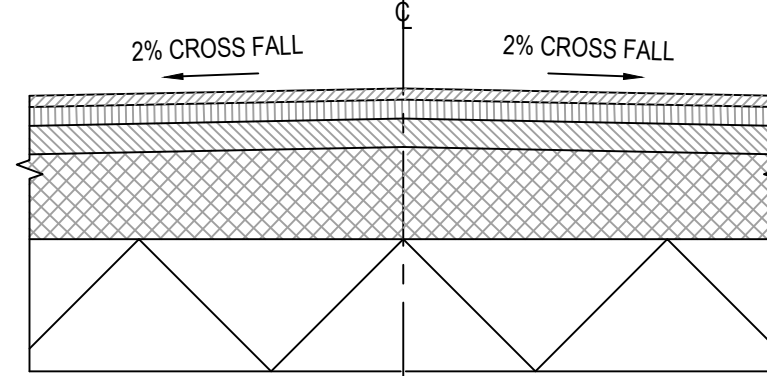

TYPICAL SECTION THROUGH ACCESS ROAD
[SCALE: 1:20]

SUBJECT TO APPROVAL FROM
LOCAL PLANNING AUTHORITY
AND HIGHWAYS AUTHORITY

TENDER DRAWING

T02	SCHEDULE INFORMATION CORRECTED.	12.10.22	DB	NB
T01	TENDER ISSUE	14.04.22	DB	NB
Rev.	Amendment	Date	By	Chkd
Project	GLENDENE, WYTHENSHAW			
CLIENT	BTP ARCHITECTS			
Title	ACCESS ROAD LONGSECTIONS: SHEET 3			
Drawn	DB	Checked	LoG	Date
				SEPT 21
				Scale
				1:200 @ A0
WML CONSULTING Chartered Civil and Structural Engineers No 5 Oak Green East Road Stanley Green Business Park Chesterfield S43 9JZ Tel 0161 482 0050 Fax 0161 482 0100 e-mail info@wmlconsulting.com www.wmlconsulting.com				
Project	Originator	Volume	Level	Type
9003	- WML - ZZ - XX - DR - C -	1056	Rev	