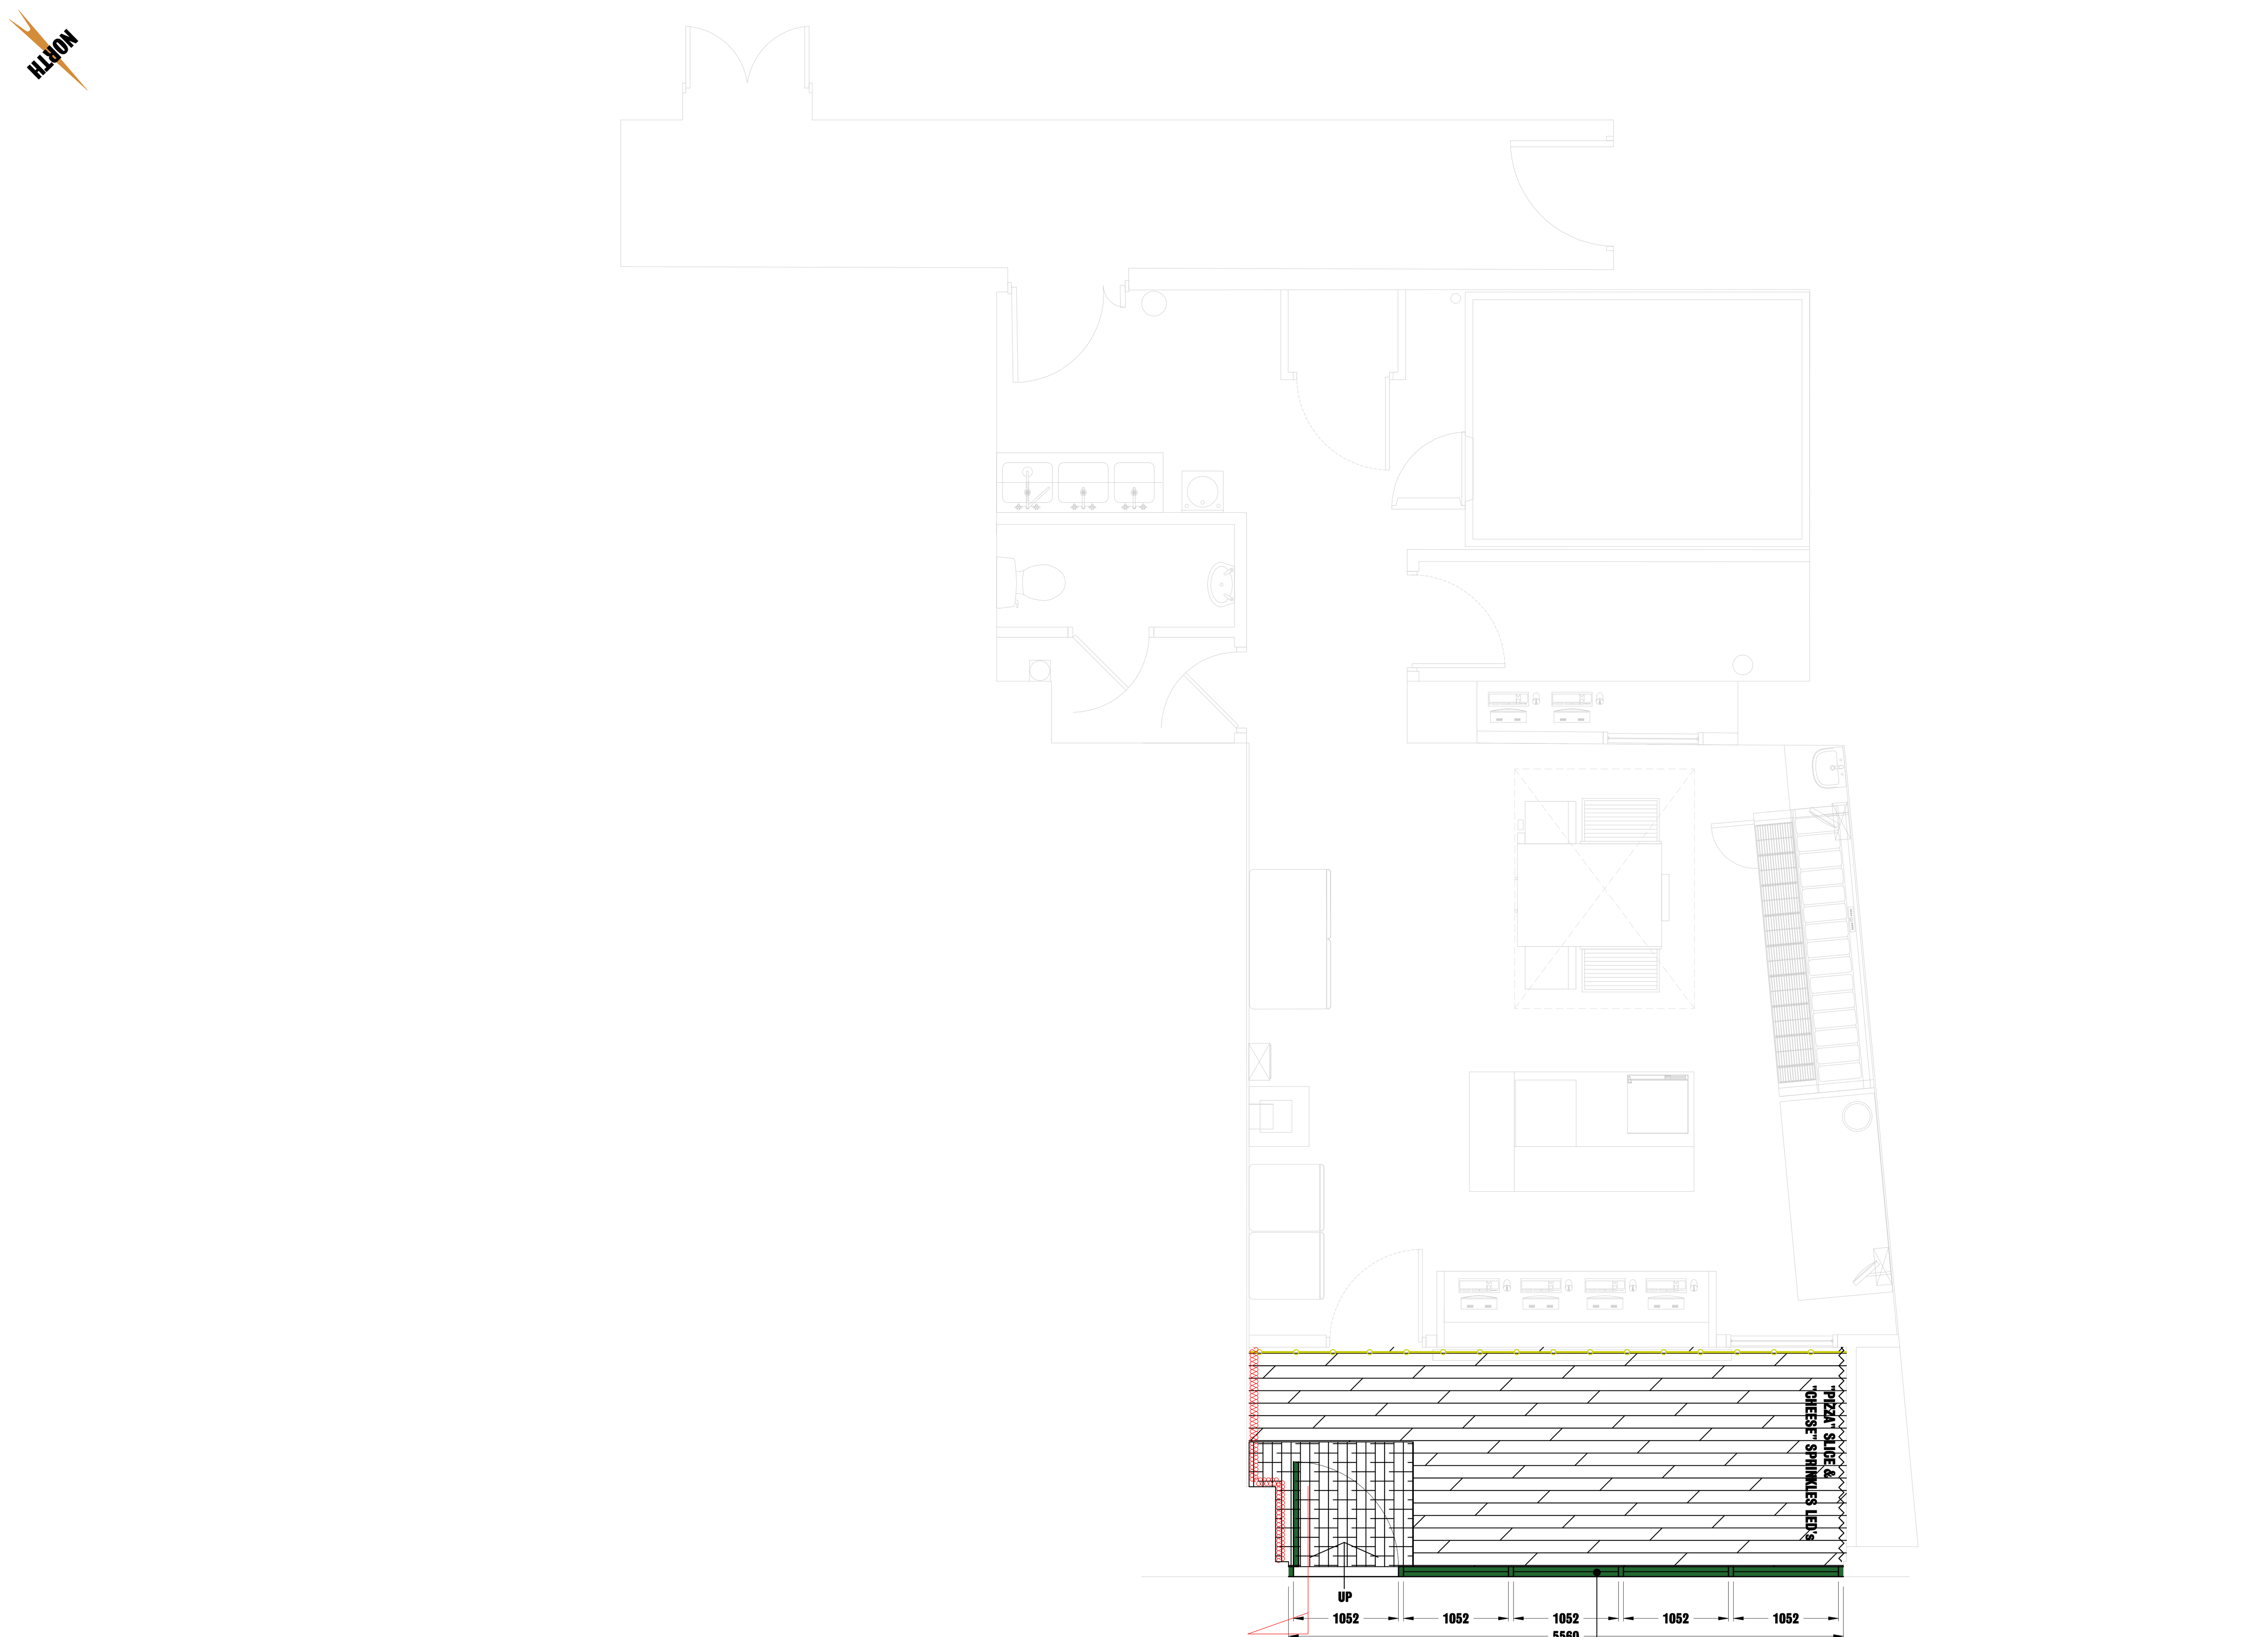

FLOOR PLAN AS PROPOSED 1:50

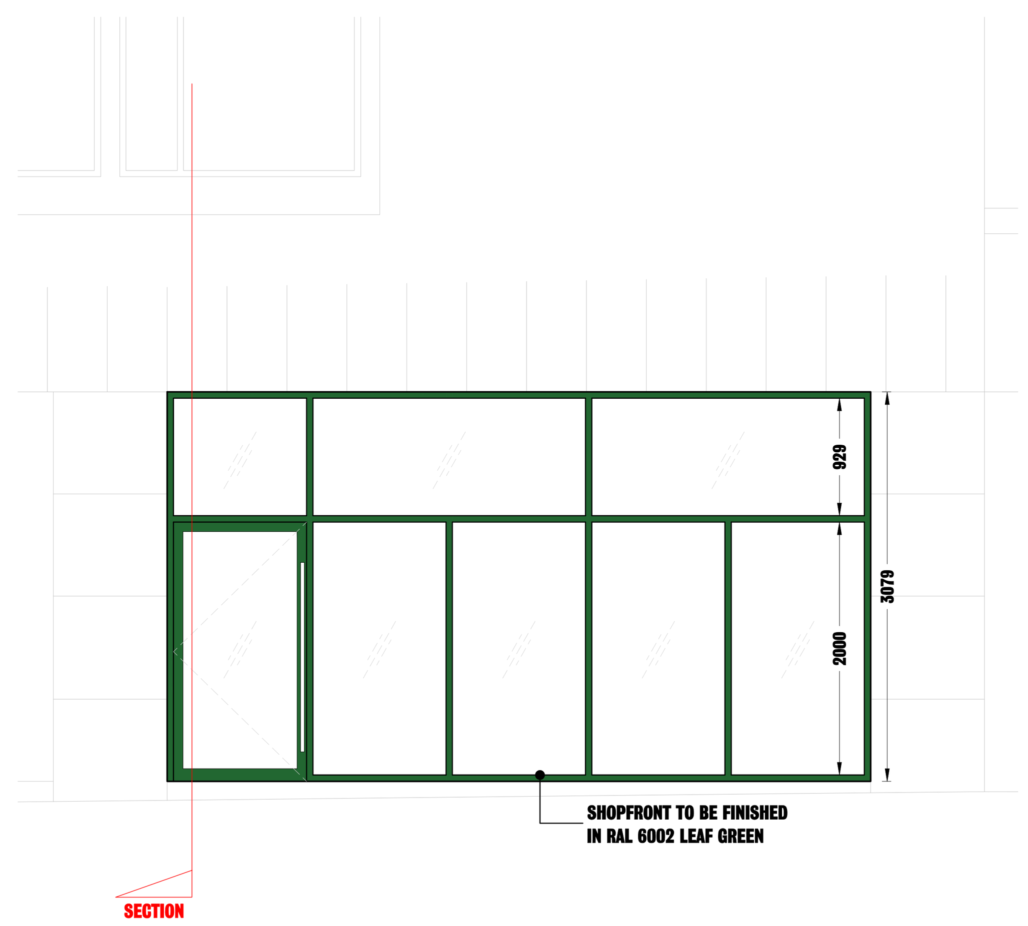

NORTH-EAST ELEVATION AS PROPOSED 1:50

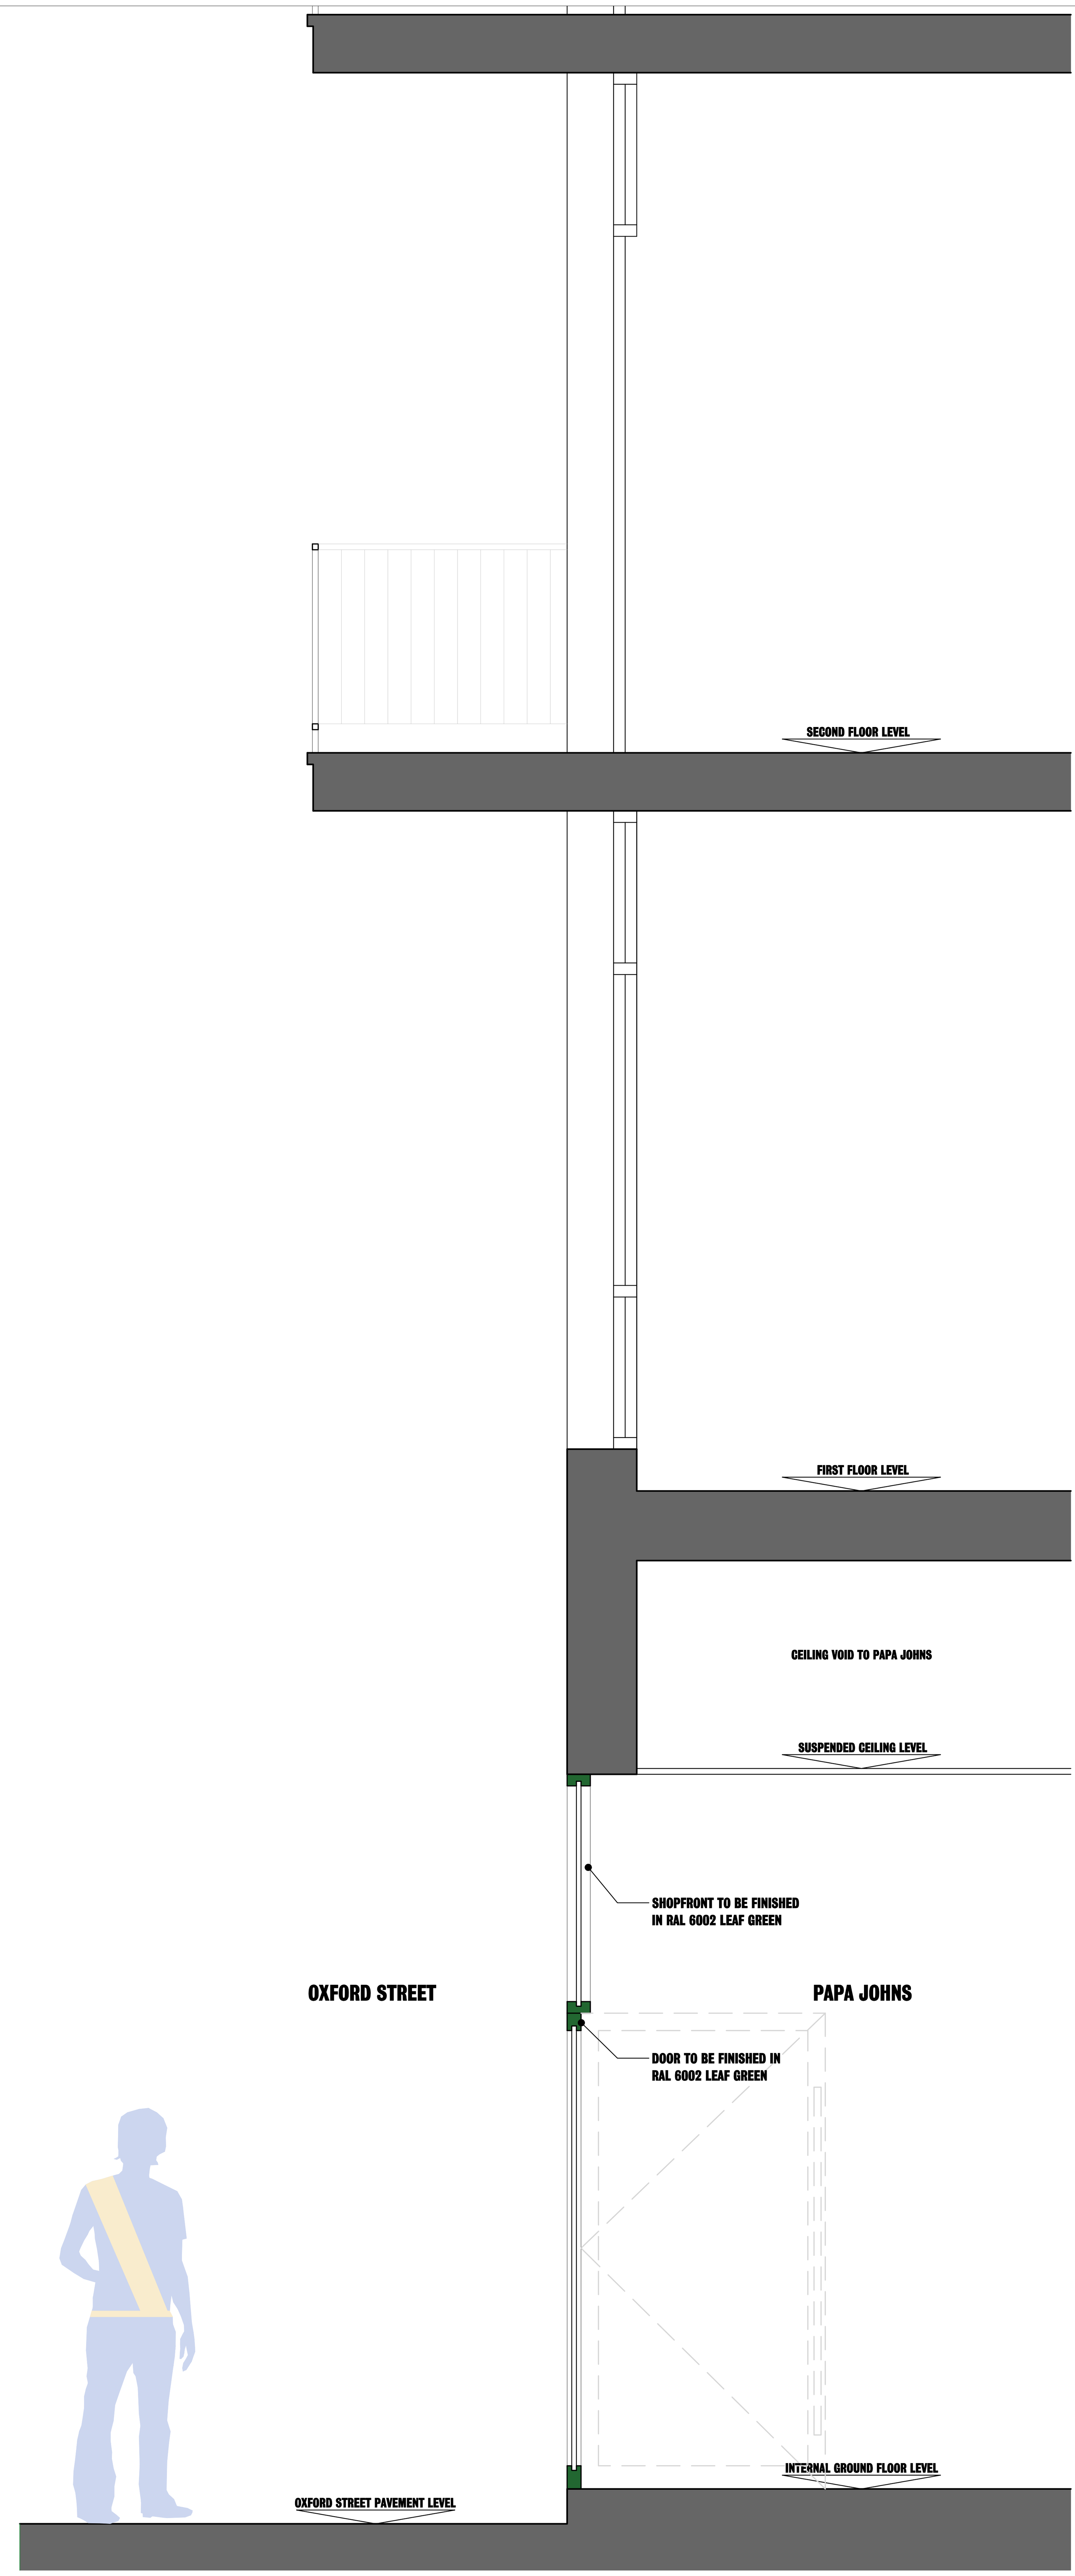

SECTION AS PROPOSED 1:20

FD30 30MIN RATED DOOR	FD60 60MIN RATED DOOR	FD120 120MIN RATED DOOR
FOAM EXTINGUISHER	CO2 EXTINGUISHER	WATER EXT.
POWDER EXT.	LIQUID EXT.	FIRE BLANKET
FIRE ALARM PANEL	BREAK GLASS ALARM	AUTO. FIRE DETECTOR
EXIT FINAL EXIT SIGN	EMERGENCY LIGHT	FIRE ALARM
SPRINKLER	ESCAPE ROUTE	DOOR RELEASE
30MIN RATED WALL	60MIN RATED WALL	120MIN RATED WALL
ALARM PANEL	CCTV CCTV CAMERA	LINE OF SHUTTERS
DIGITAL DOOR LOCK	SHUTTER CONTROLS	PIR PIR DETECTOR
DISTRIBUTION BOARD	E INCOMING ELECTRIC	ELECTRIC METER
DOUBLE SOCKET	LIGHT SWITCH	PULL CORD SWITCH
FUSED SPUR	PENDANT LIGHT	RECESSED LIGHT
TUBE LIGHT	WH WATER HEATER	SPEAKER
ELECTRIC RADIATOR	D DATA POINT	COMMS CABINET
W INCOMING WATER	G INCOMING GAS	DP INCOMING DP
BT INCOMING BT	WATER METER	GAS METER
BOILER	CEILING EXTRACT	WALL EXTRACT
RADIATOR	AIR CURTAIN	EXTRACT DUCTING
T THERMOSTAT	AC A/C CONTROLS	CURTAIN CONTROLS
A/C CASSETTE	A/C CONDENSER	WALL MOUNTED A/C
COLD WATER FEED	HOT WATER FEED	FOUL DRAIN RUN
SOLID WALL	STUD WALL	JOIST DIRECTION

PRODUCED ON 08 FEBRUARY 2023 FROM THE ORDNANCE SURVEY NATIONAL GEOGRAPHIC DATABASE AND INCORPORATING SURVEYED REVISION AVAILABLE AT THIS DATE.
THIS MAP SHOWS THE AREA BOUNDED BY 383831 397787,383973 397787,383973 397929,383831 397929,383831 397787
CROWN COPYRIGHT AND DATABASE RIGHTS 2023 OS 100054135. SUPPLIED BY COPLA LTD TRADING AS UKPLANNINGMAPS.COM A LICENSED ORDNANCE SURVEY PARTNER (OS 100054135).
DATA LICENCE EXPIRES 08 FEBRUARY 2024. UNIQUE PLAN REFERENCE: V2C//905850/1222437

SCHEDULE OF WORKS

- REMOVE EXISTING SHOPFRONT AND DOORS
- MAKE GOOD ALL SHOPFRONT SURROUNDS / DECORATIONS
- INSTALL NEW POWDER COATED ALUMINIUM SHOPFRONT AND DOOR
- SHOPFRONT AND DOOR TO BE RAL 6002 LEAF GREEN
- STONEWORK BELOW SHOPFRONT TO BE DEEP CLEANED

WALL FINISHES

FLANK WALLS
TILED WALLS

BULKHEAD WALL
GREEN BULKHEAD WALL OVER COUNTER

KITCHEN AREA
WHITE CERAMIC WALL TILES (FULL HEIGHT)
TO BE IN IN LINEAR / GRID STACKED BOND FORMET

BACK OF HOUSE GENERAL
ALTRO WHITE ROCK TO CEILING HEIGHT

VIEWING WINDOW WALL
WHITE CERAMIC WALL TILES (FULL HEIGHT)
TO BE IN IN LINEAR / GRID STACKED BOND FORMAT

WAVE WALL

GREEN MFC PANELS (RAL 6010)

'TERRAZZO' WALLS

FLOOR FINISHES

CUSTOMER AREA
EXPONA DARK GREY CONCRETE 5069 FLOORING

GENERAL FLOORING
SUPPLY AND INSTALL POLYFLOR POLYSAFE STANDARD 2MM
FLOORING IN 'TWILIGHT' CODE 4490

CUSTOMER ENTRANCE MATWELL
MAGNUM ENTRANCE HIPPO MATT IN ANTHRACITE

DOOR FINISHES

DRIVERS DOOR
DOOR FRAMES - WHITE
DOOR LAMINATE - POLYREY GREEN

BACK OF HOUSE DOORS
DOOR FRAMES - WHITE
DOOR LAMINATE - POLYREY WHITE

3	PROPOSED SECTION ADDED TO DRAWING	12/05/23
2	ISSUED TO PLANNING	07/03/23
1	INITIAL ISSUE	08/02/23

PAPA JOHNS®
Better Ingredients. Better Pizza.

DMU DESIGNS
ARCHITECTURAL SERVICES LTD

- PLANNING APPLICATIONS
- BUILDING REGULATIONS
- MEASURED BUILDING SURVEYS
- WORKING DRAWINGS
- FEASIBILITIES / SKETCH SCHEMES
- SPACE PLANNING

- MAIL@DMUDESIGNS.CO.UK
- WWW.DMUDESIGNS.CO.UK
- +44 7947 157263

CLIENT
PAPA JOHNS

STATUS
PLANNING

DRAWING NUMBER
2933-003

DRAWING TITLE
PROPERTY AS PROPOSED

DRAWING REVISION
3

DATE
FEBRUARY 2023

SCALE
AS SHOWN

PAPER SIZE
A1

DRAWN BY
PTM

PROPERTY
5 PETER HOUSE
OXFORD ROAD
MANCHESTER, M1 5AN

DO NOT SCALE FROM THIS DRAWING, ANY DISCREPANCIES TO BE REPORTED IMMEDIATELY.
DMU DESIGNS IS A LIMITED COMPANY REGISTERED IN ENGLAND AND WALES. REGISTERED NUMBER: 718997