


Sign No. 4
Section D-D
scale 1:10

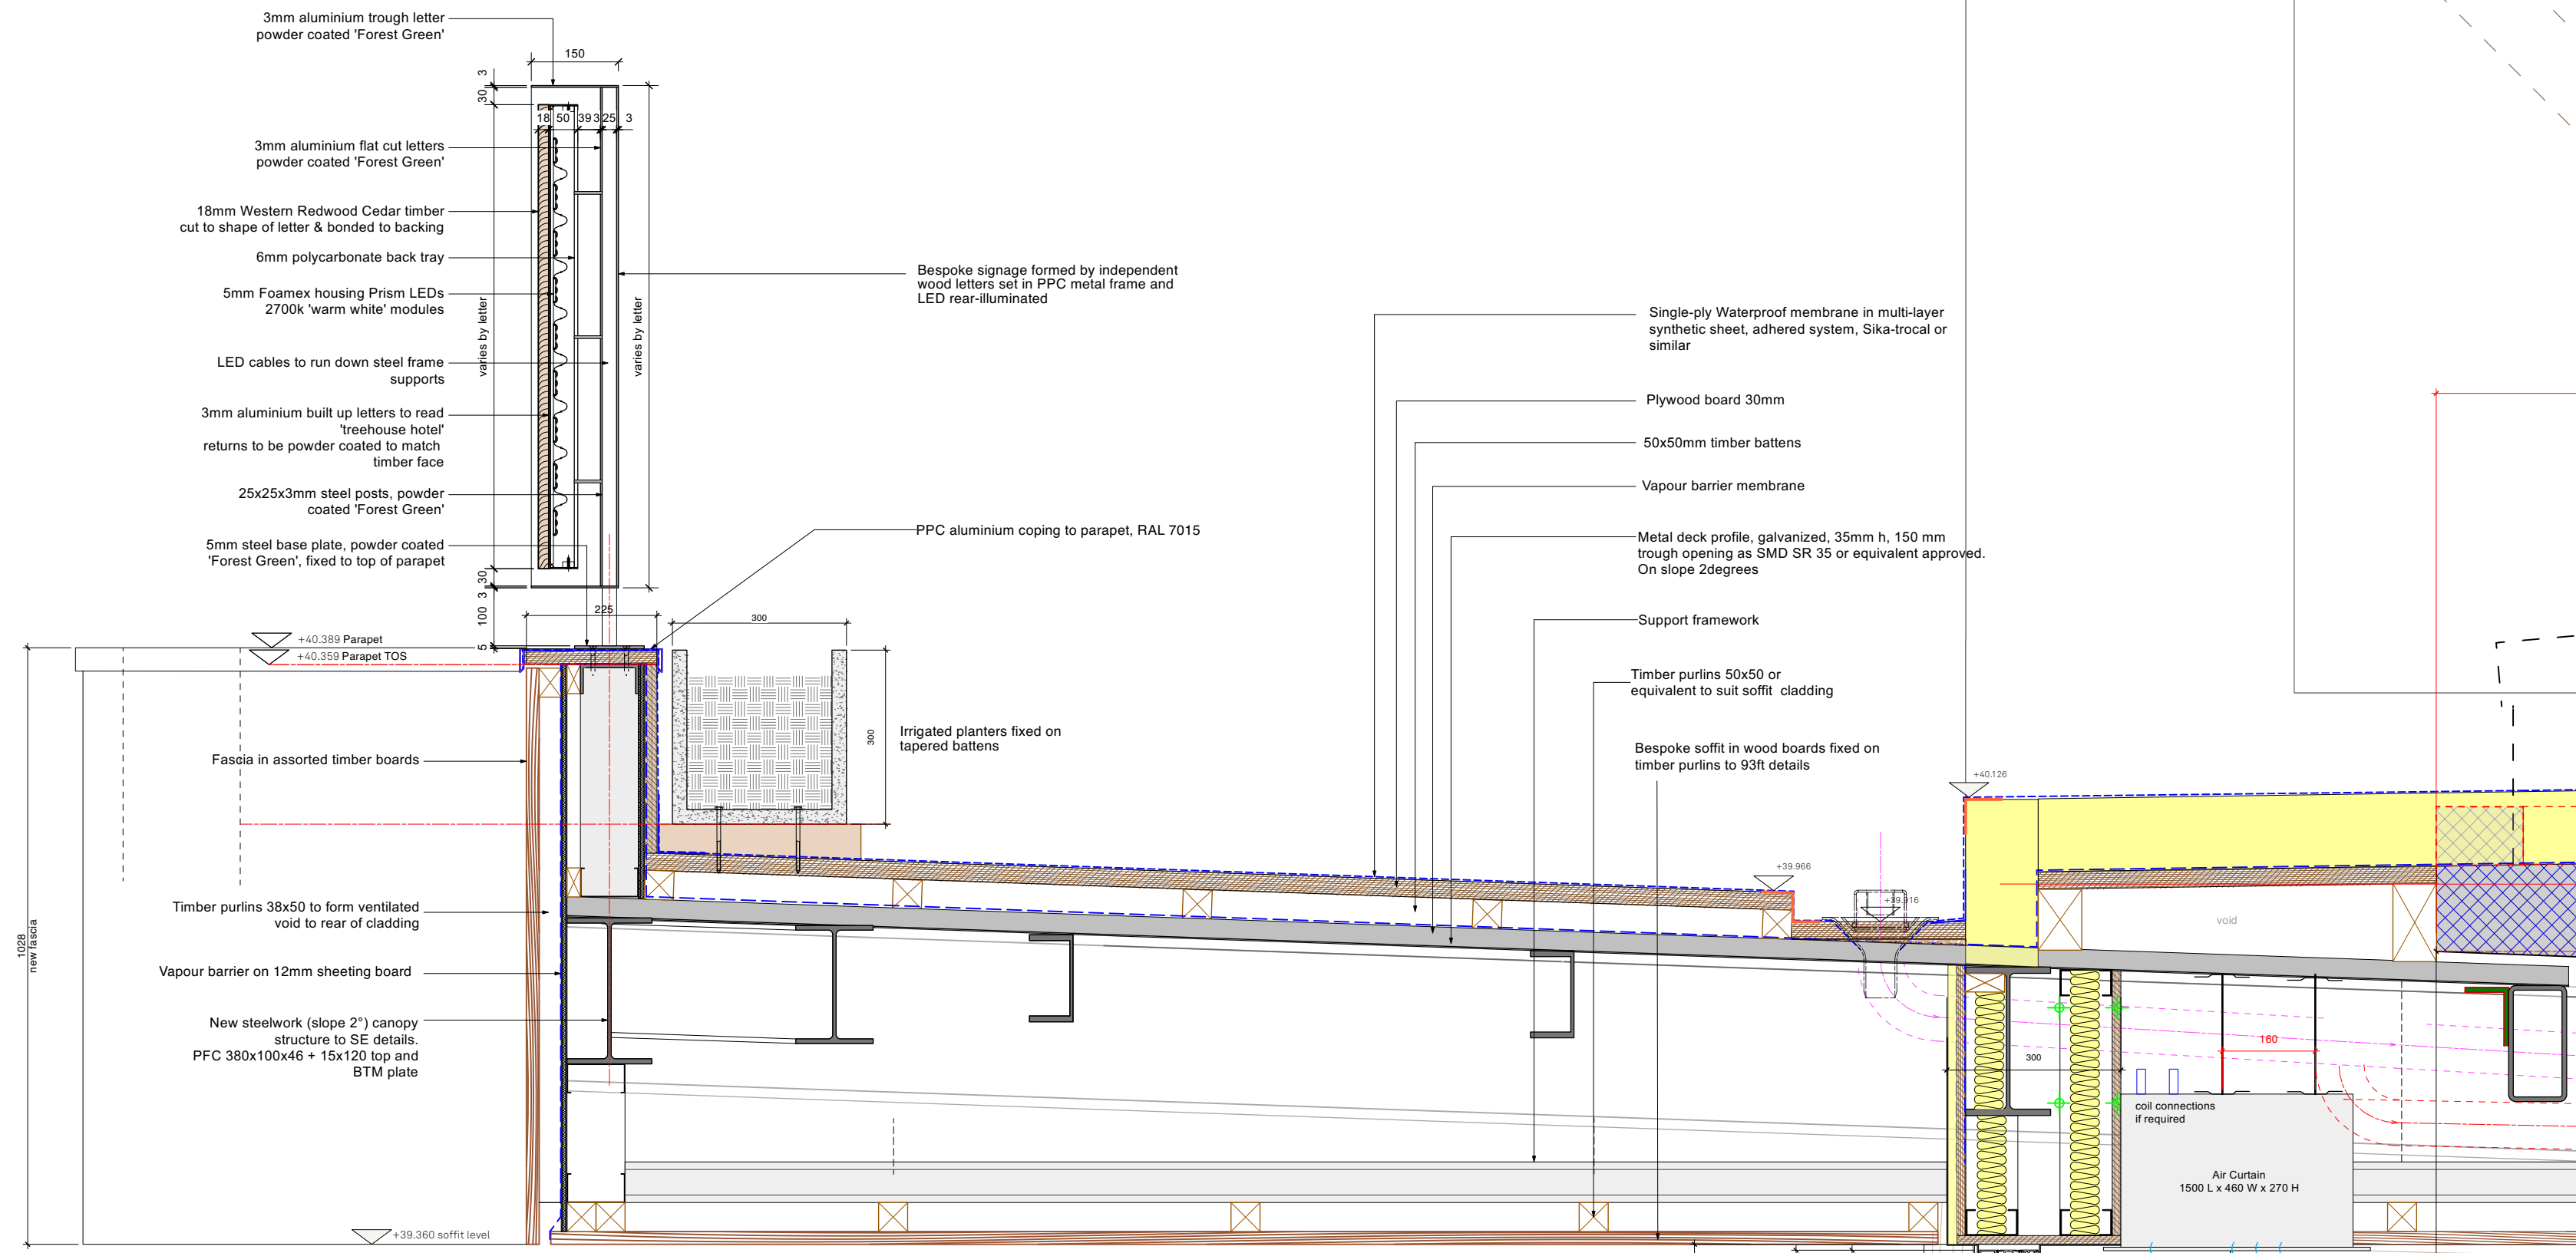


Notes

The information contained in this drawing may be confidential and/or privileged and is intended solely for the person(s) or entity(s) to whom it was issued by Synergy Architects. The use, disclosure, copying or distribution of this information by person(s) or entity(s) who are not the intended recipient is strictly prohibited. Synergy Architects will not accept liability for any related loss or damage that may be suffered as a consequence of the use of this drawing for purposes other than for which it was intended.

Drawing dimensions only to be taken from this drawing - do not scale.

All contractors, subcontractors and/or specialists are responsible for taking and checking all dimensions relating to their work on site.

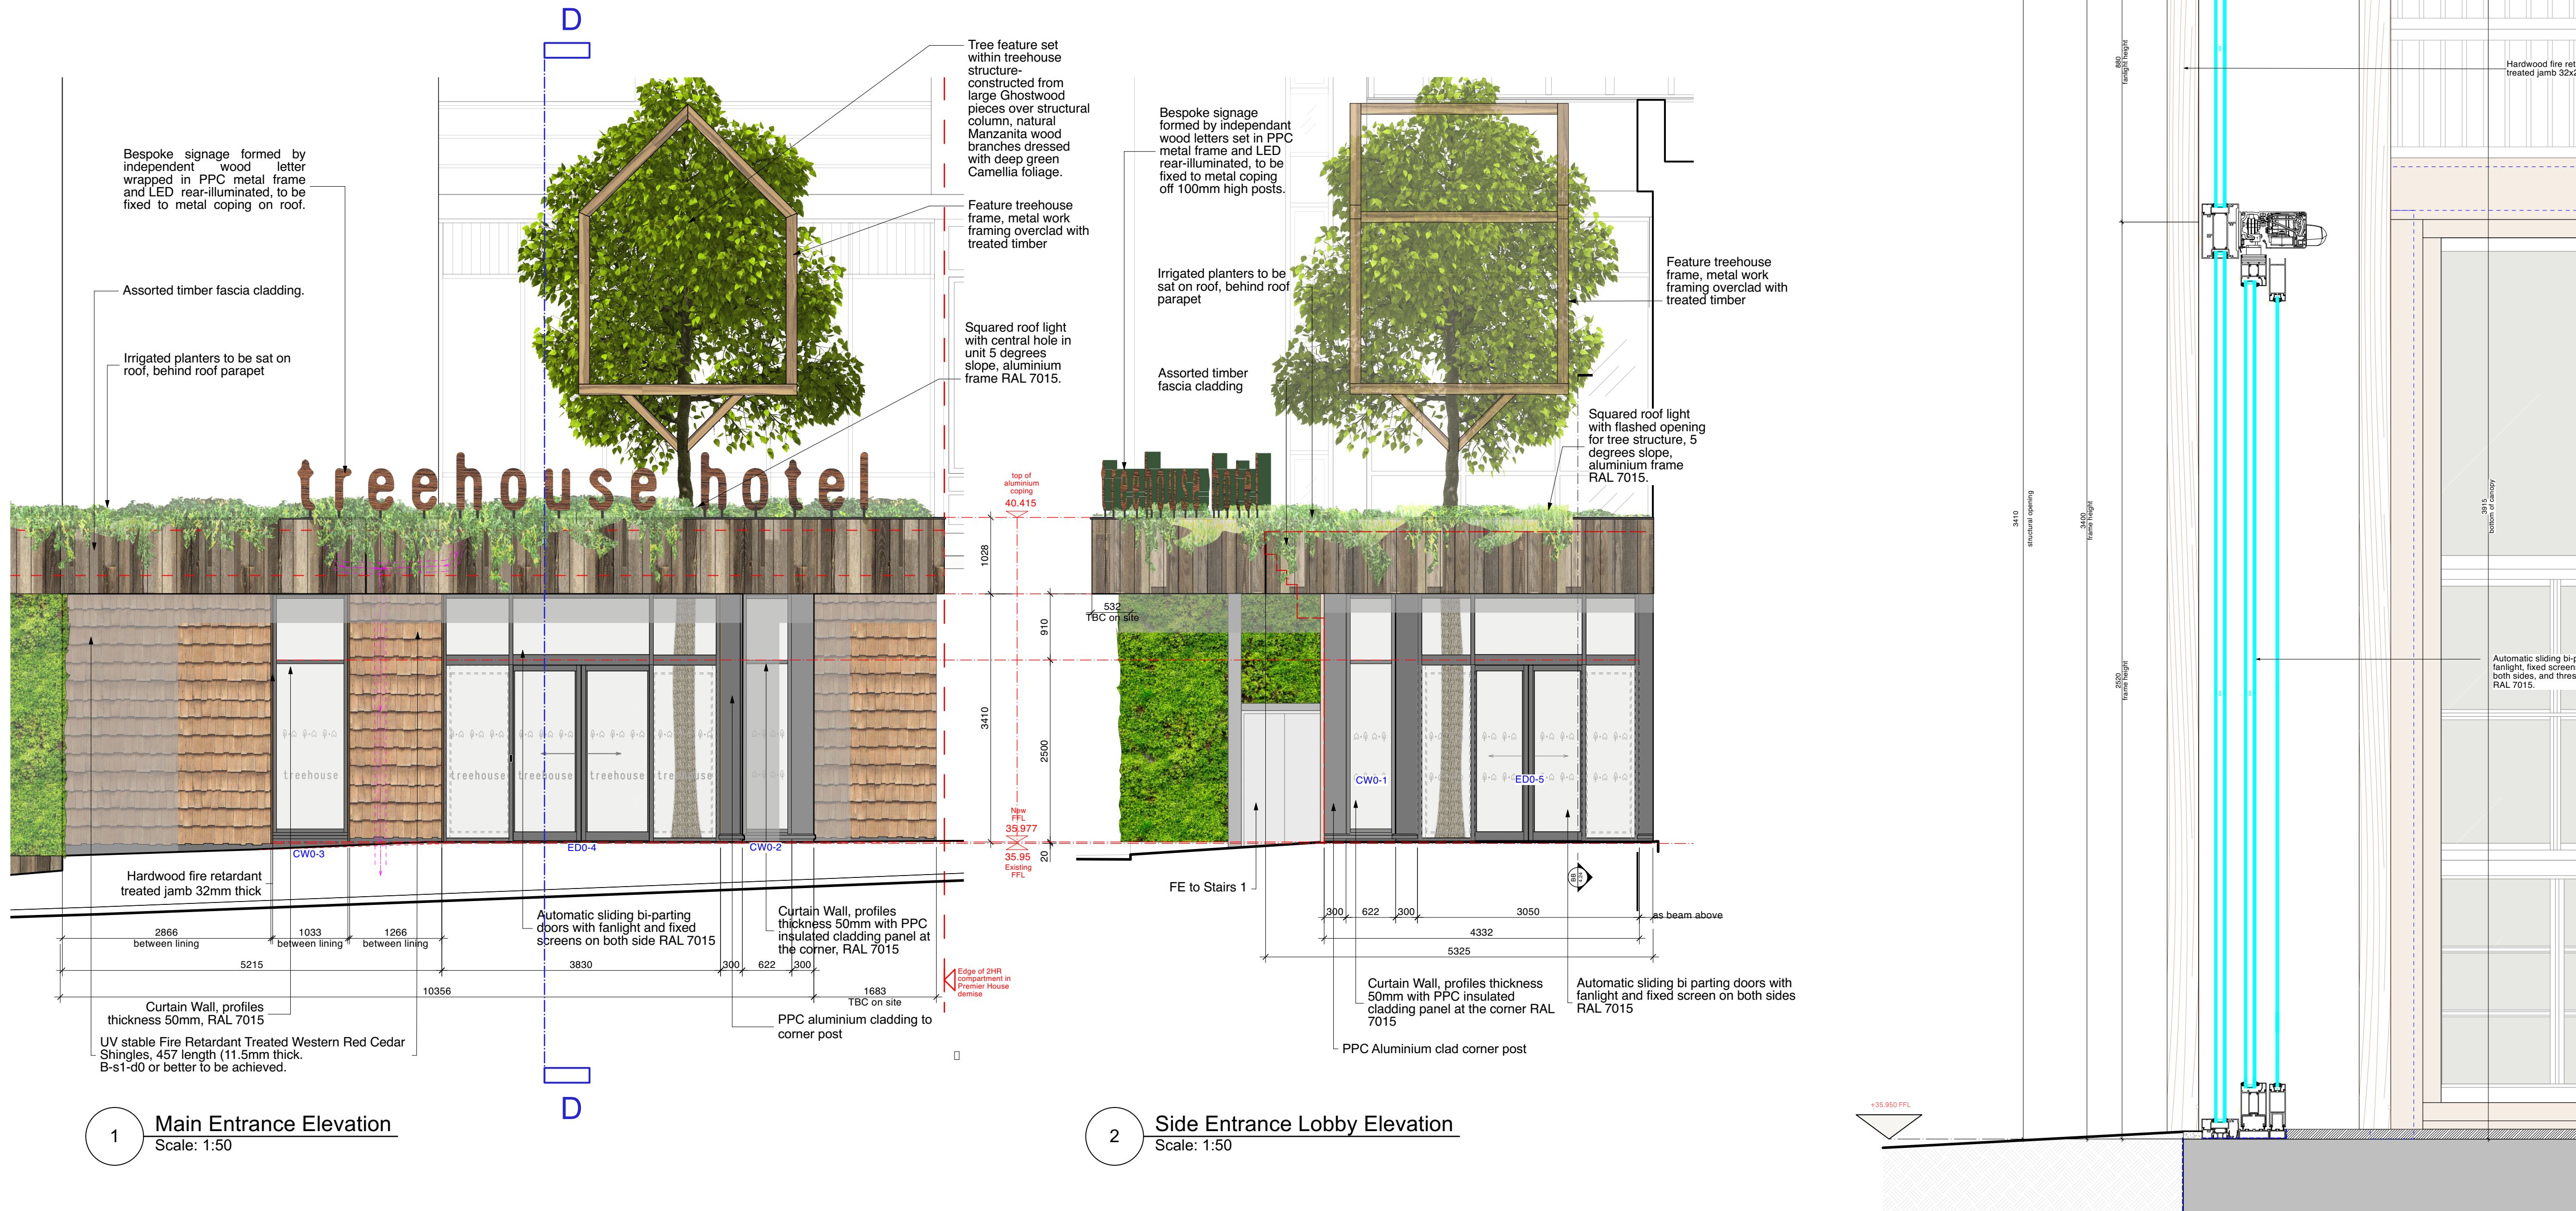

Rev.	Date	Description	By	Appr.
		-		

Synergy Architects Ltd
 1 Euston Place Leamington Spa
 Warwickshire CV32 4LN
 T: 01926 450391
 F: 01926 889086
www.synergyarchitects.co.uk

CLIENT

**Deansgate SOF Alliance
Hotel Co Ltd.**

Project **TREEHOUSE HOTEL
MANCHESTER**

Document reference	SIGNAGE
Status	PLANNING

Sign No. 4
Elevation & Section Detail D-D

Scale 1:5/1:50 @ A1	Date 20/02/23	By RG	Approved RG
Job No. SA813	Drawing No. S.13	Revision	

Copyright Synergy Architects Limited. The information contained in this document may not be used, reproduced or distributed, in whole or in part, without the written consent of Synergy Architects. Only parties to which this document has been intentionally issued by Synergy Architects may use the information. Synergy Architects will not accept responsibility for any consequence of its unauthorised use.