


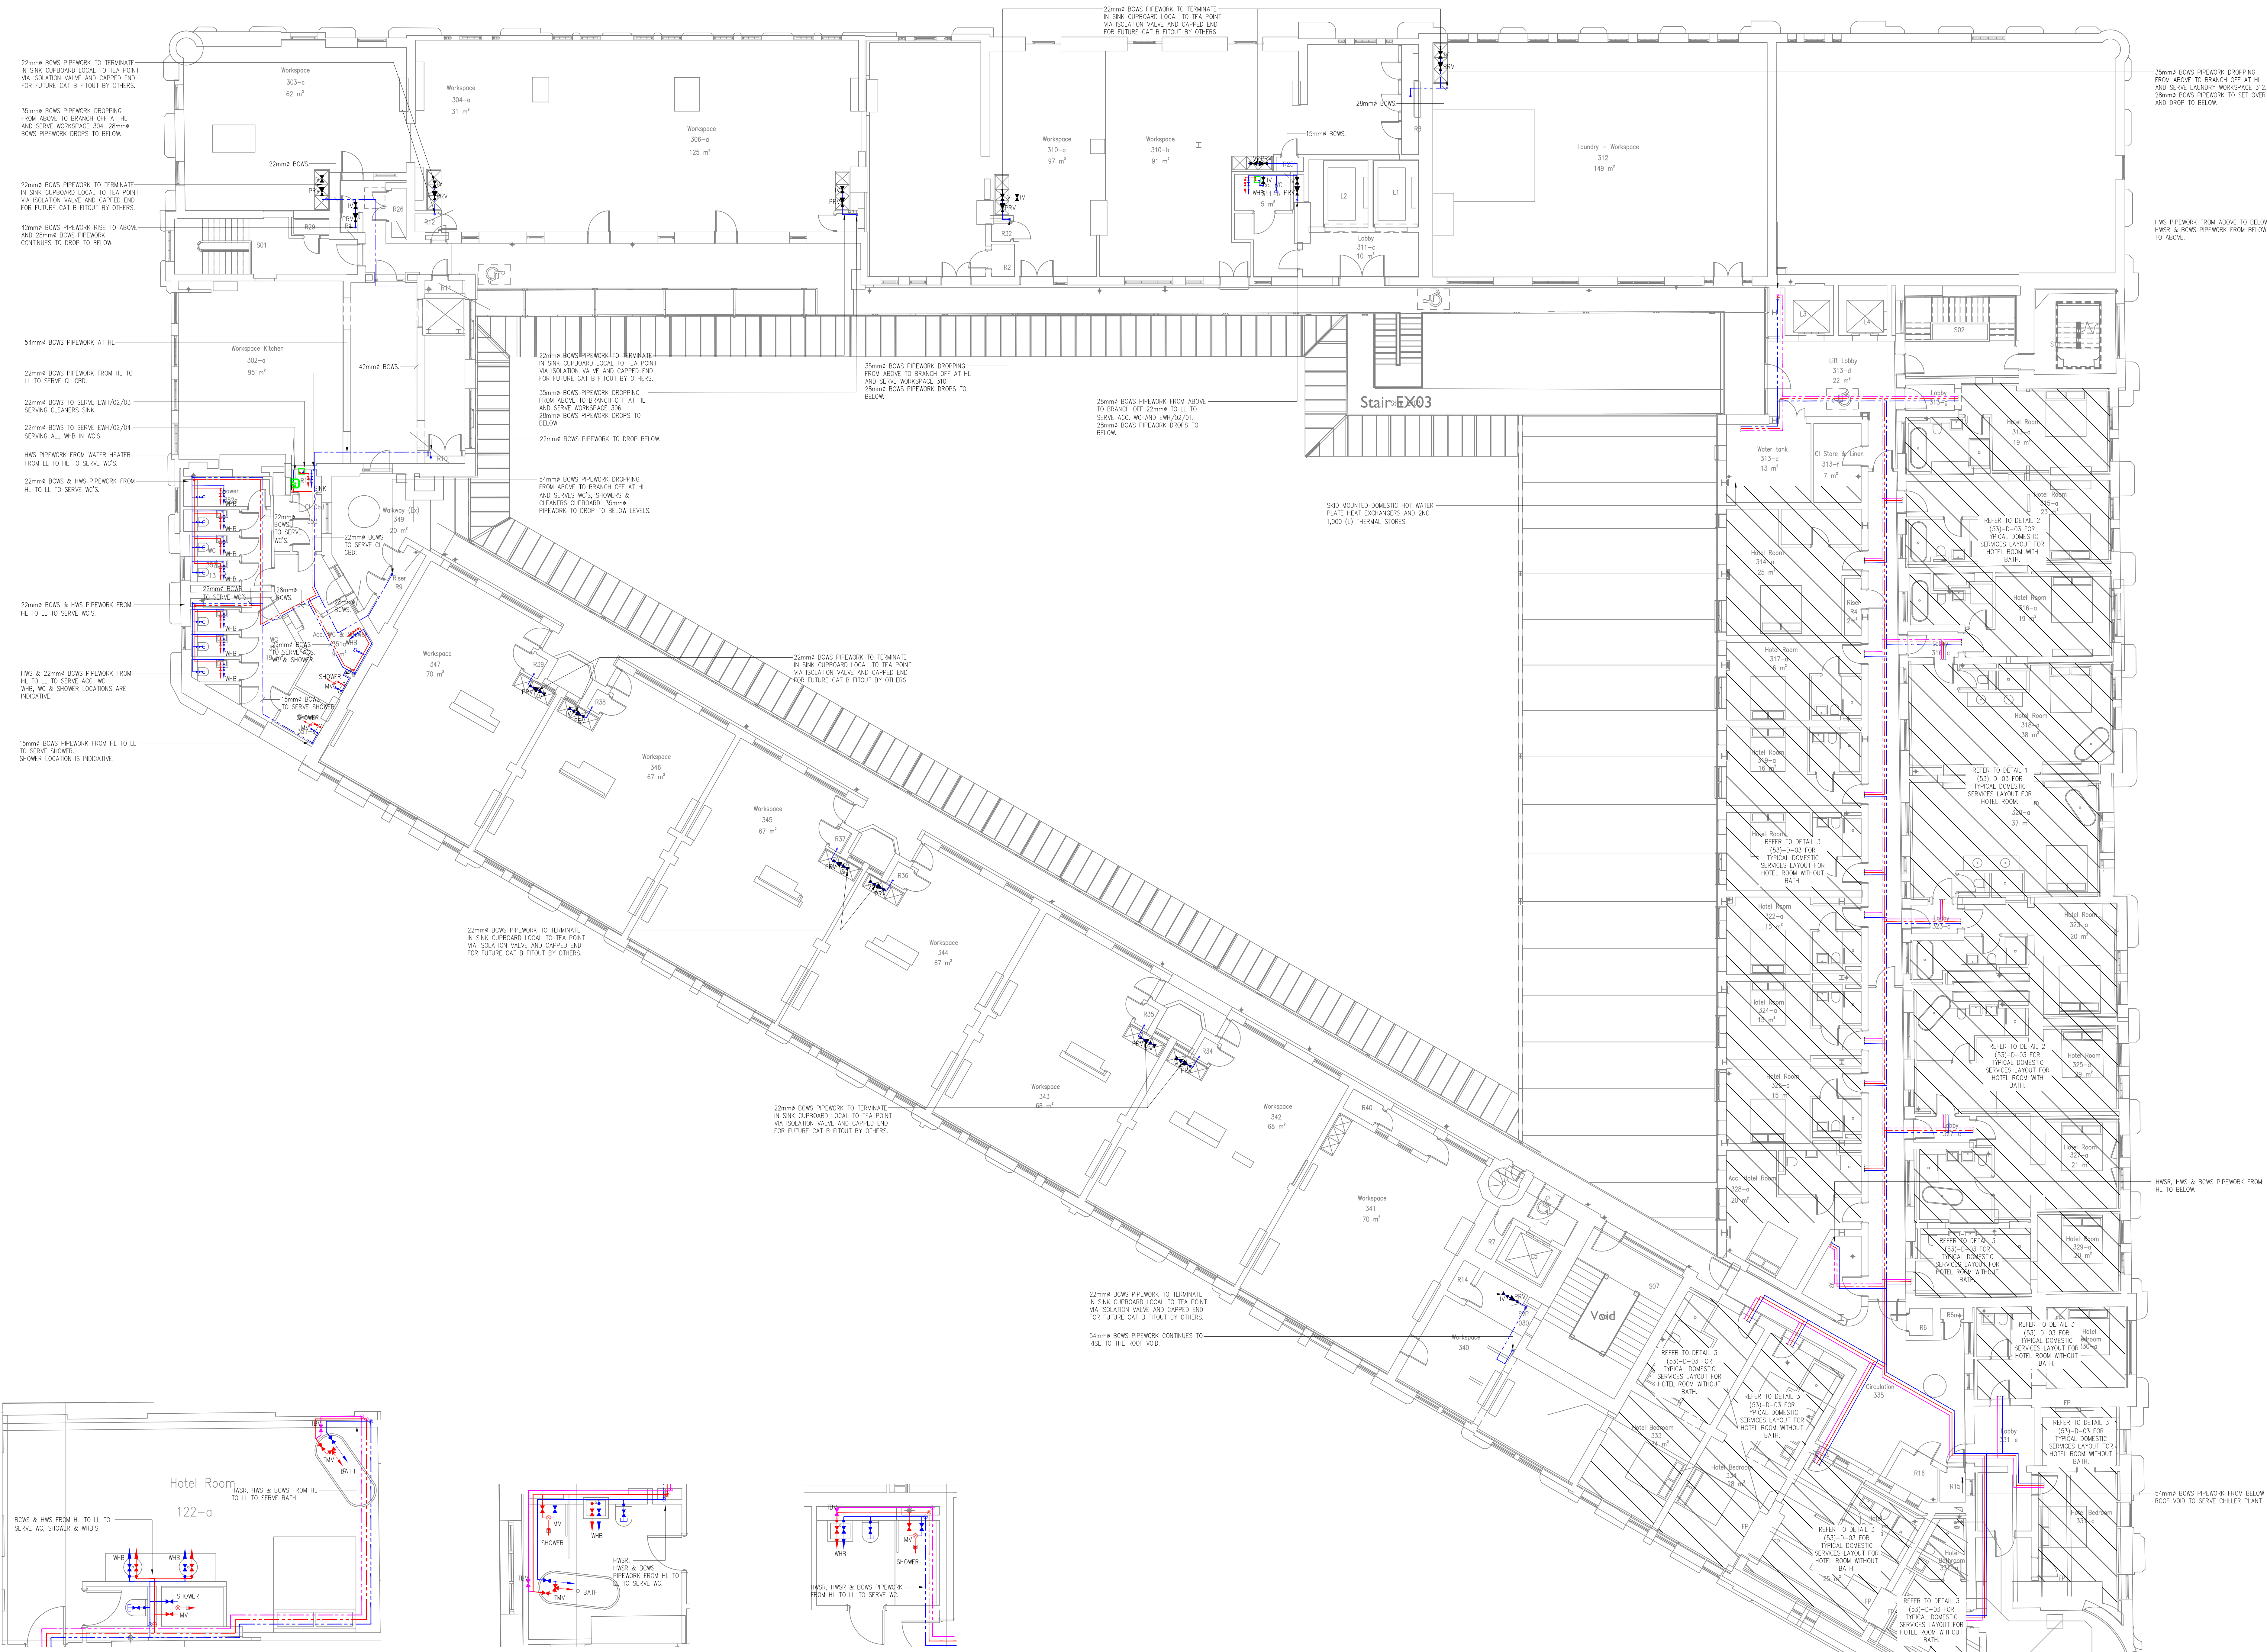

01 DETAIL
1:50
TYPICAL DOMESTIC SERVICES LAYOUT
FOR HOTEL ROOM

02 DETAIL
1:50
TYPICAL DOMESTIC SERVICES LAYOUT
FOR HOTEL ROOM BATHROOM WITH BATH

03 DETAIL
1:50
TYPICAL DOMESTIC SERVICES LAYOUT
FOR HOTEL ROOM WITHOUT BATH