


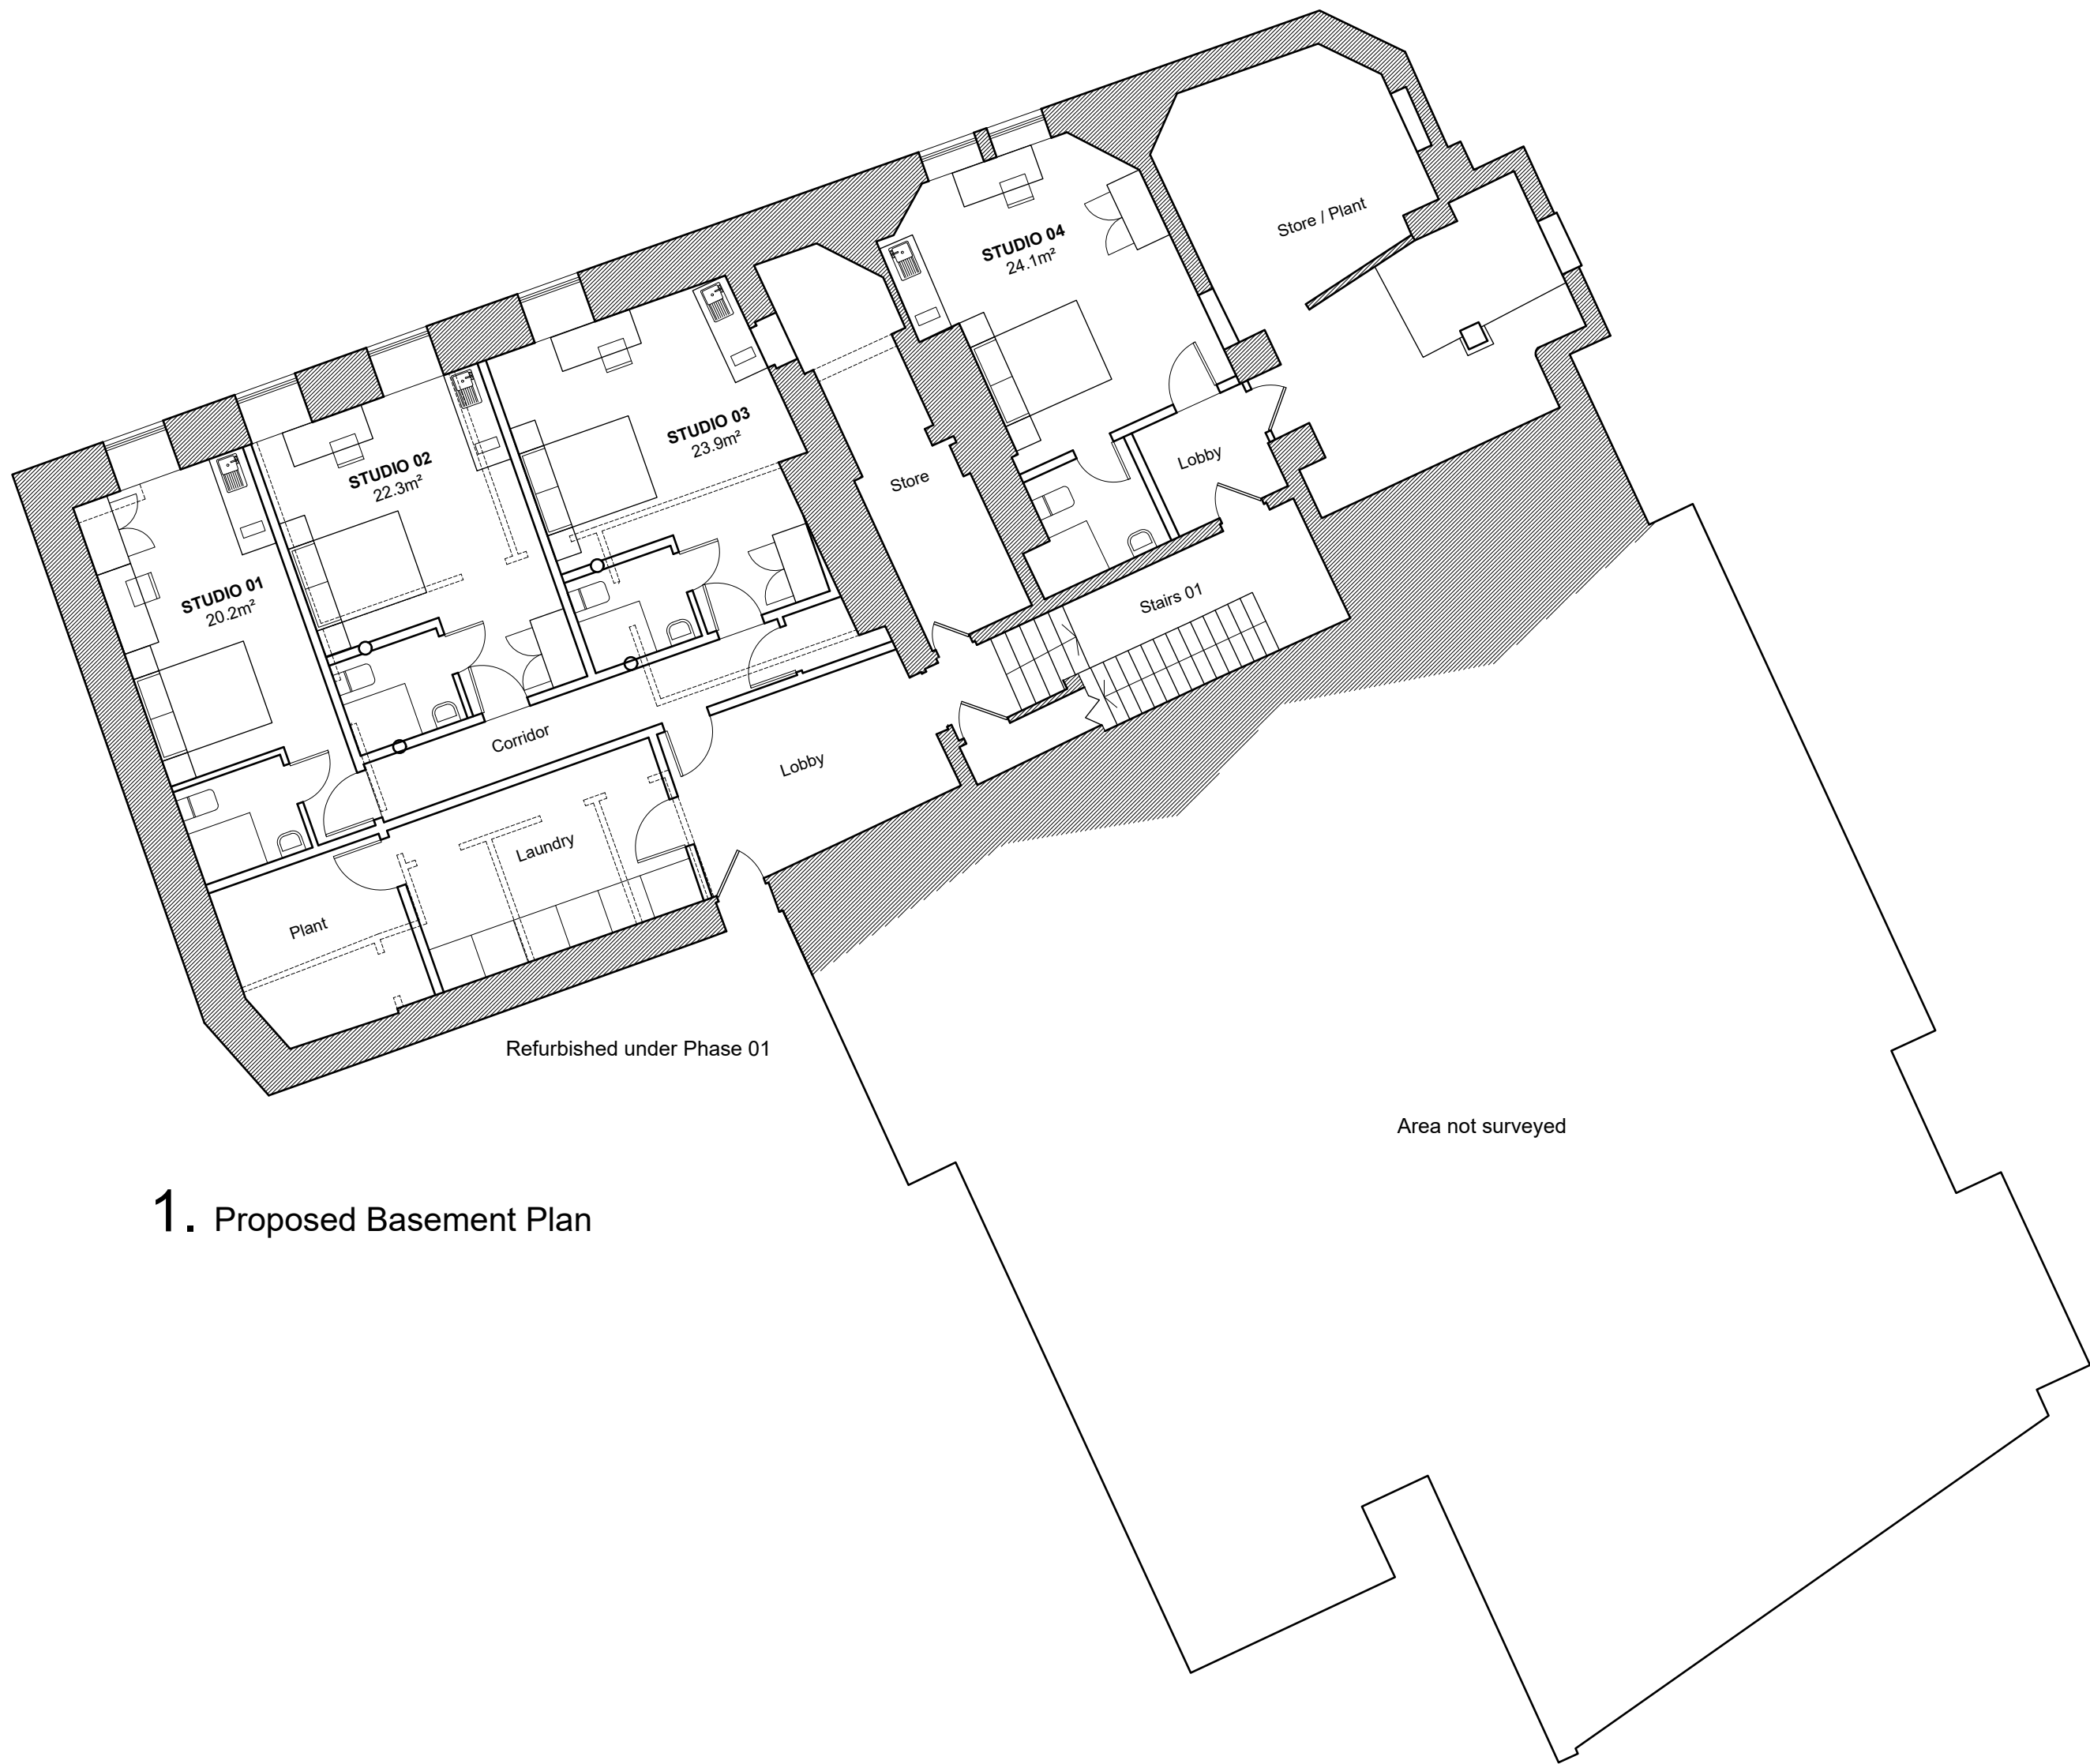

1. Proposed Basement Plan

ACCOMMODATION SCHEDULE
PHASE 01

BASEMENT:
4 X 1 BED STUDIOS

GROUND FLOOR:
9 X 1 BED STUDIOS
1 X 6 BED CLUSTER

FIRST FLOOR:
4 X 1 BED STUDIOS
1 X 5 BED CLUSTER
1 X 6 BED CLUSTER

SECOND FLOOR:
4 X 1 BED STUDIOS
1 X 5 BED CLUSTER
1 X 6 BED CLUSTER

TOTALS
21 X 1 BED STUDIOS
2 X 5 BED CLUSTERS
3 X 6 BED CLUSTERS

49 BEDROOMS TOTAL

ACCOMMODATION SCHEDULE
PHASE 02

GROUND FLOOR:
1 X 1 BED STUDIO
2 X 5 BED CLUSTERS


FIRST FLOOR:
2 X 5 BED CLUSTERS

SECOND FLOOR:
2 X 5 BED CLUSTERS

TOTALS
1 X 1 BED STUDIO
4 X 5 BED CLUSTERS

31 BEDROOMS TOTAL

1. All boundaries, dimensions and levels are to be checked on site before construction and any discrepancies are to be reported to the Architect. 2. Drawings may be scaled from for planning purposes. 3. Drawings not supplied in paper format by Will Aust Architecture may not be to the scale indicated in the size box. 4. This drawing is copyright and may not be reproduced or used for any purpose other than that intended without the prior written agreement of the Architect. 5. Any parts of the drawing based on Ordnance Survey maps are executed with the sanction of the controller of H.M. Stationery Office : Crown Copyright Reserved.

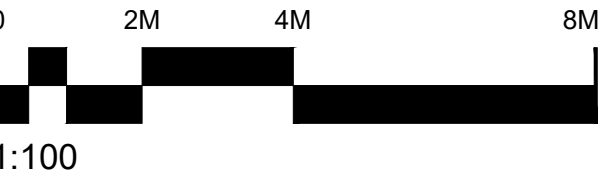

Rev	Date	Description	By	Chk	

WILLAUSTARCHITECTURE

10 Castlerigg Close
West Bridgford
Nottingham
NG2 6RN

t: 07738260093
e: will@willaust.co.uk
w: www.willaust.co.uk

Client:
VSHF Developments Ltd

Project:
18 Thurloe Street, Manchester

Drawing title:
Proposed Basement Plan

Scale(s):	Size:	First issue:	Drawn:
1:100	A1	23.02.23	
Job no:	Drawing no:	Rev:	
LTD267	10		

PLANNING