




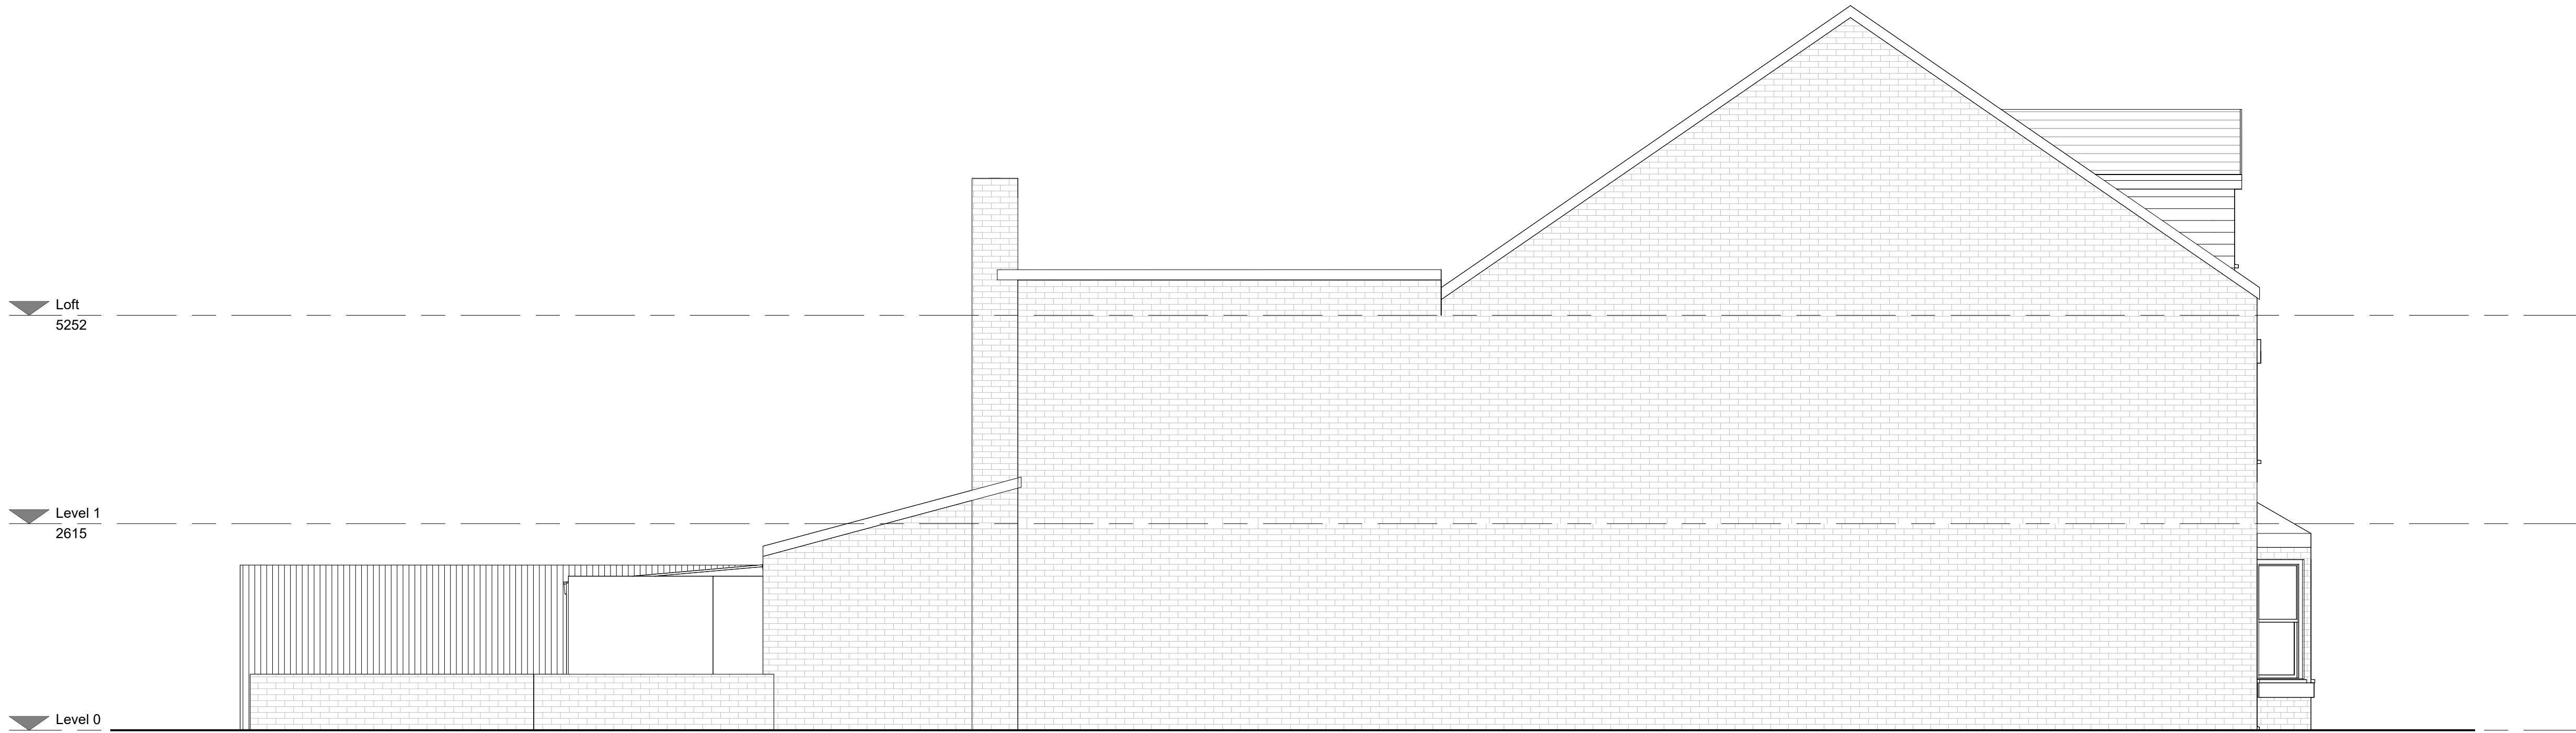

1 Existing Side 2 Elevation
1:50

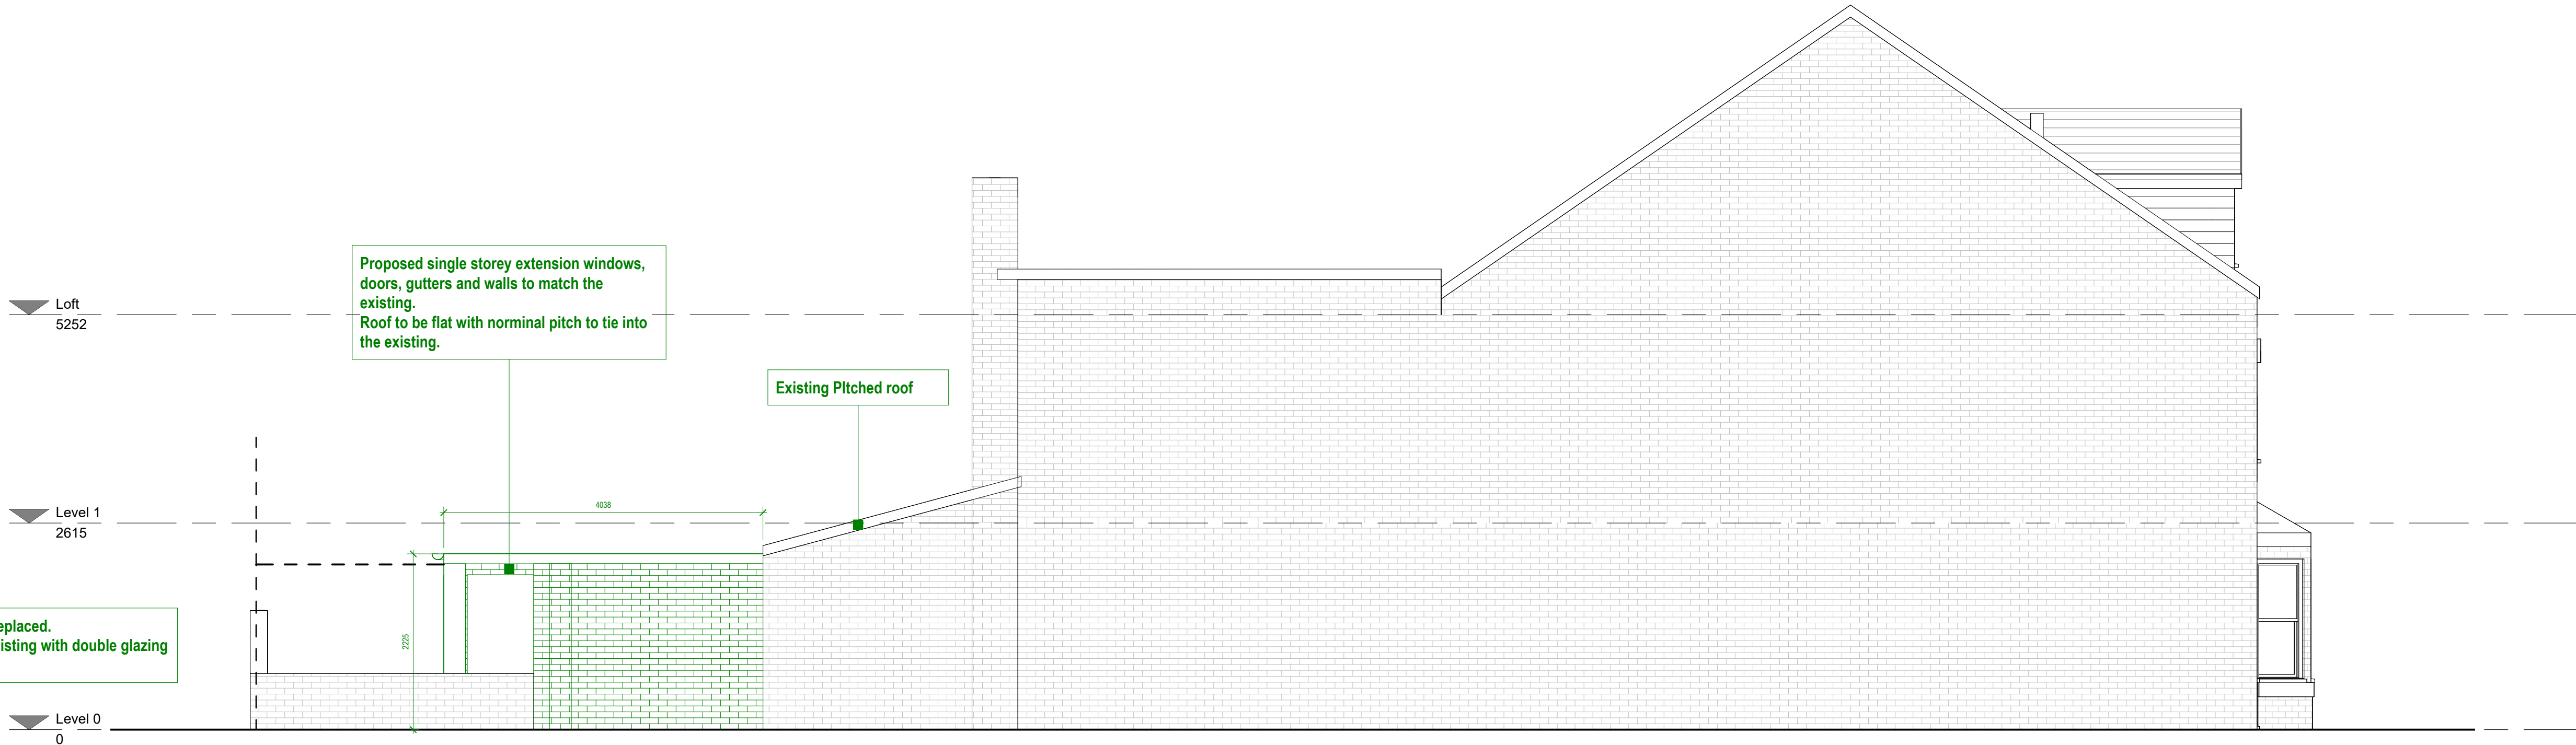

2 Proposed Side 2 Elevation
1:50

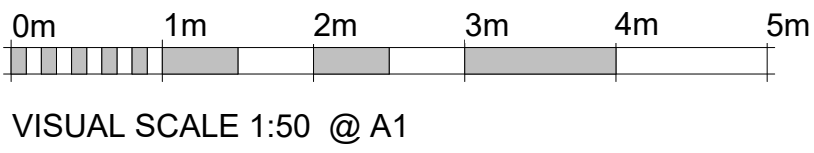

M83	
Client: Ashdon Mansions	
Project Title: 1420 Ashdon Old Road, Manchester M11 1HL	
Drawing No: Existing and Proposed Side 2 Elevation A1	
Drawing No: 01	Rev: 1
Created By: Rachel Meehan	Checked By: Rachel Meehan
Drawn By: Rachel Meehan	Reviewed By: Rachel Meehan
This drawing is the property of the client and is not to be used for any other purpose without the written consent of the client. It is to be used for the purpose of the project only and is not to be used for any other purpose without the written consent of the client.	