



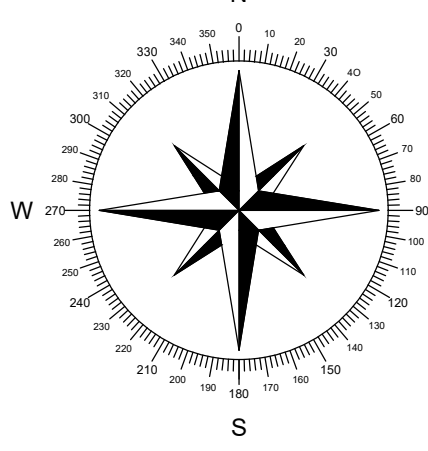

NOTES:

1. BACK DROP CONNECTION TO BE BUILT IN ACCORDANCE WITH UNITED UTILITIES STANDARD DETAIL STDN/01/003.
2. ALL LEVELS SHOWN ARE RELATIVE TO THE TOPOGRAPHIC SURVEY.
3. ALL INSITU CONCRETE TO BE DC-3 OR FND3.
4. IT IS THE RESPONSIBILITY OF THE CONTRACTOR TO ENSURE ANY EXISTING GROUND AND INVERT LEVELS SHOWN ON THE DRAWING ARE CORRECT PRIOR TO THE COMMENCEMENT OF ANY WORKS. ANY DISCREPANCIES MUST BE REPORTED IMMEDIATELY.
5. PRIOR TO THE COMMENCEMENT OF ANY ON SITE WORKS THE CONTRACTOR MUST CONTACT THE STATUTORY UNDERTAKER AND BE IN POSSESSION OF THE LATEST DRAWINGS SHOWING THEIR APPARATUS.
6. IT IS THE RESPONSIBILITY OF THE CONTRACTOR TO NOTIFY UNITED UTILITIES OF THE START OF DRAINAGE WORKS, COMPLETE REQUIRED FORMS AND PAY ANY NECESSARY FEES.
7. IT IS THE RESPONSIBILITY OF THE CONTRACTOR TO ALLOW FOR THE SUPERVISION OF THE CONSTRUCTION WORKS BY UNITED UTILITIES. THE CONTRACTOR WILL NOTIFY THE SUPERVISING OFFICER GIVING NOTICE WHICH WILL BE IN ACCORDANCE WITH THE AUTHORITIES REQUIREMENTS.
8. ALL MATERIALS SHALL COMPLY WITH THE NBS SPECIFICATION.

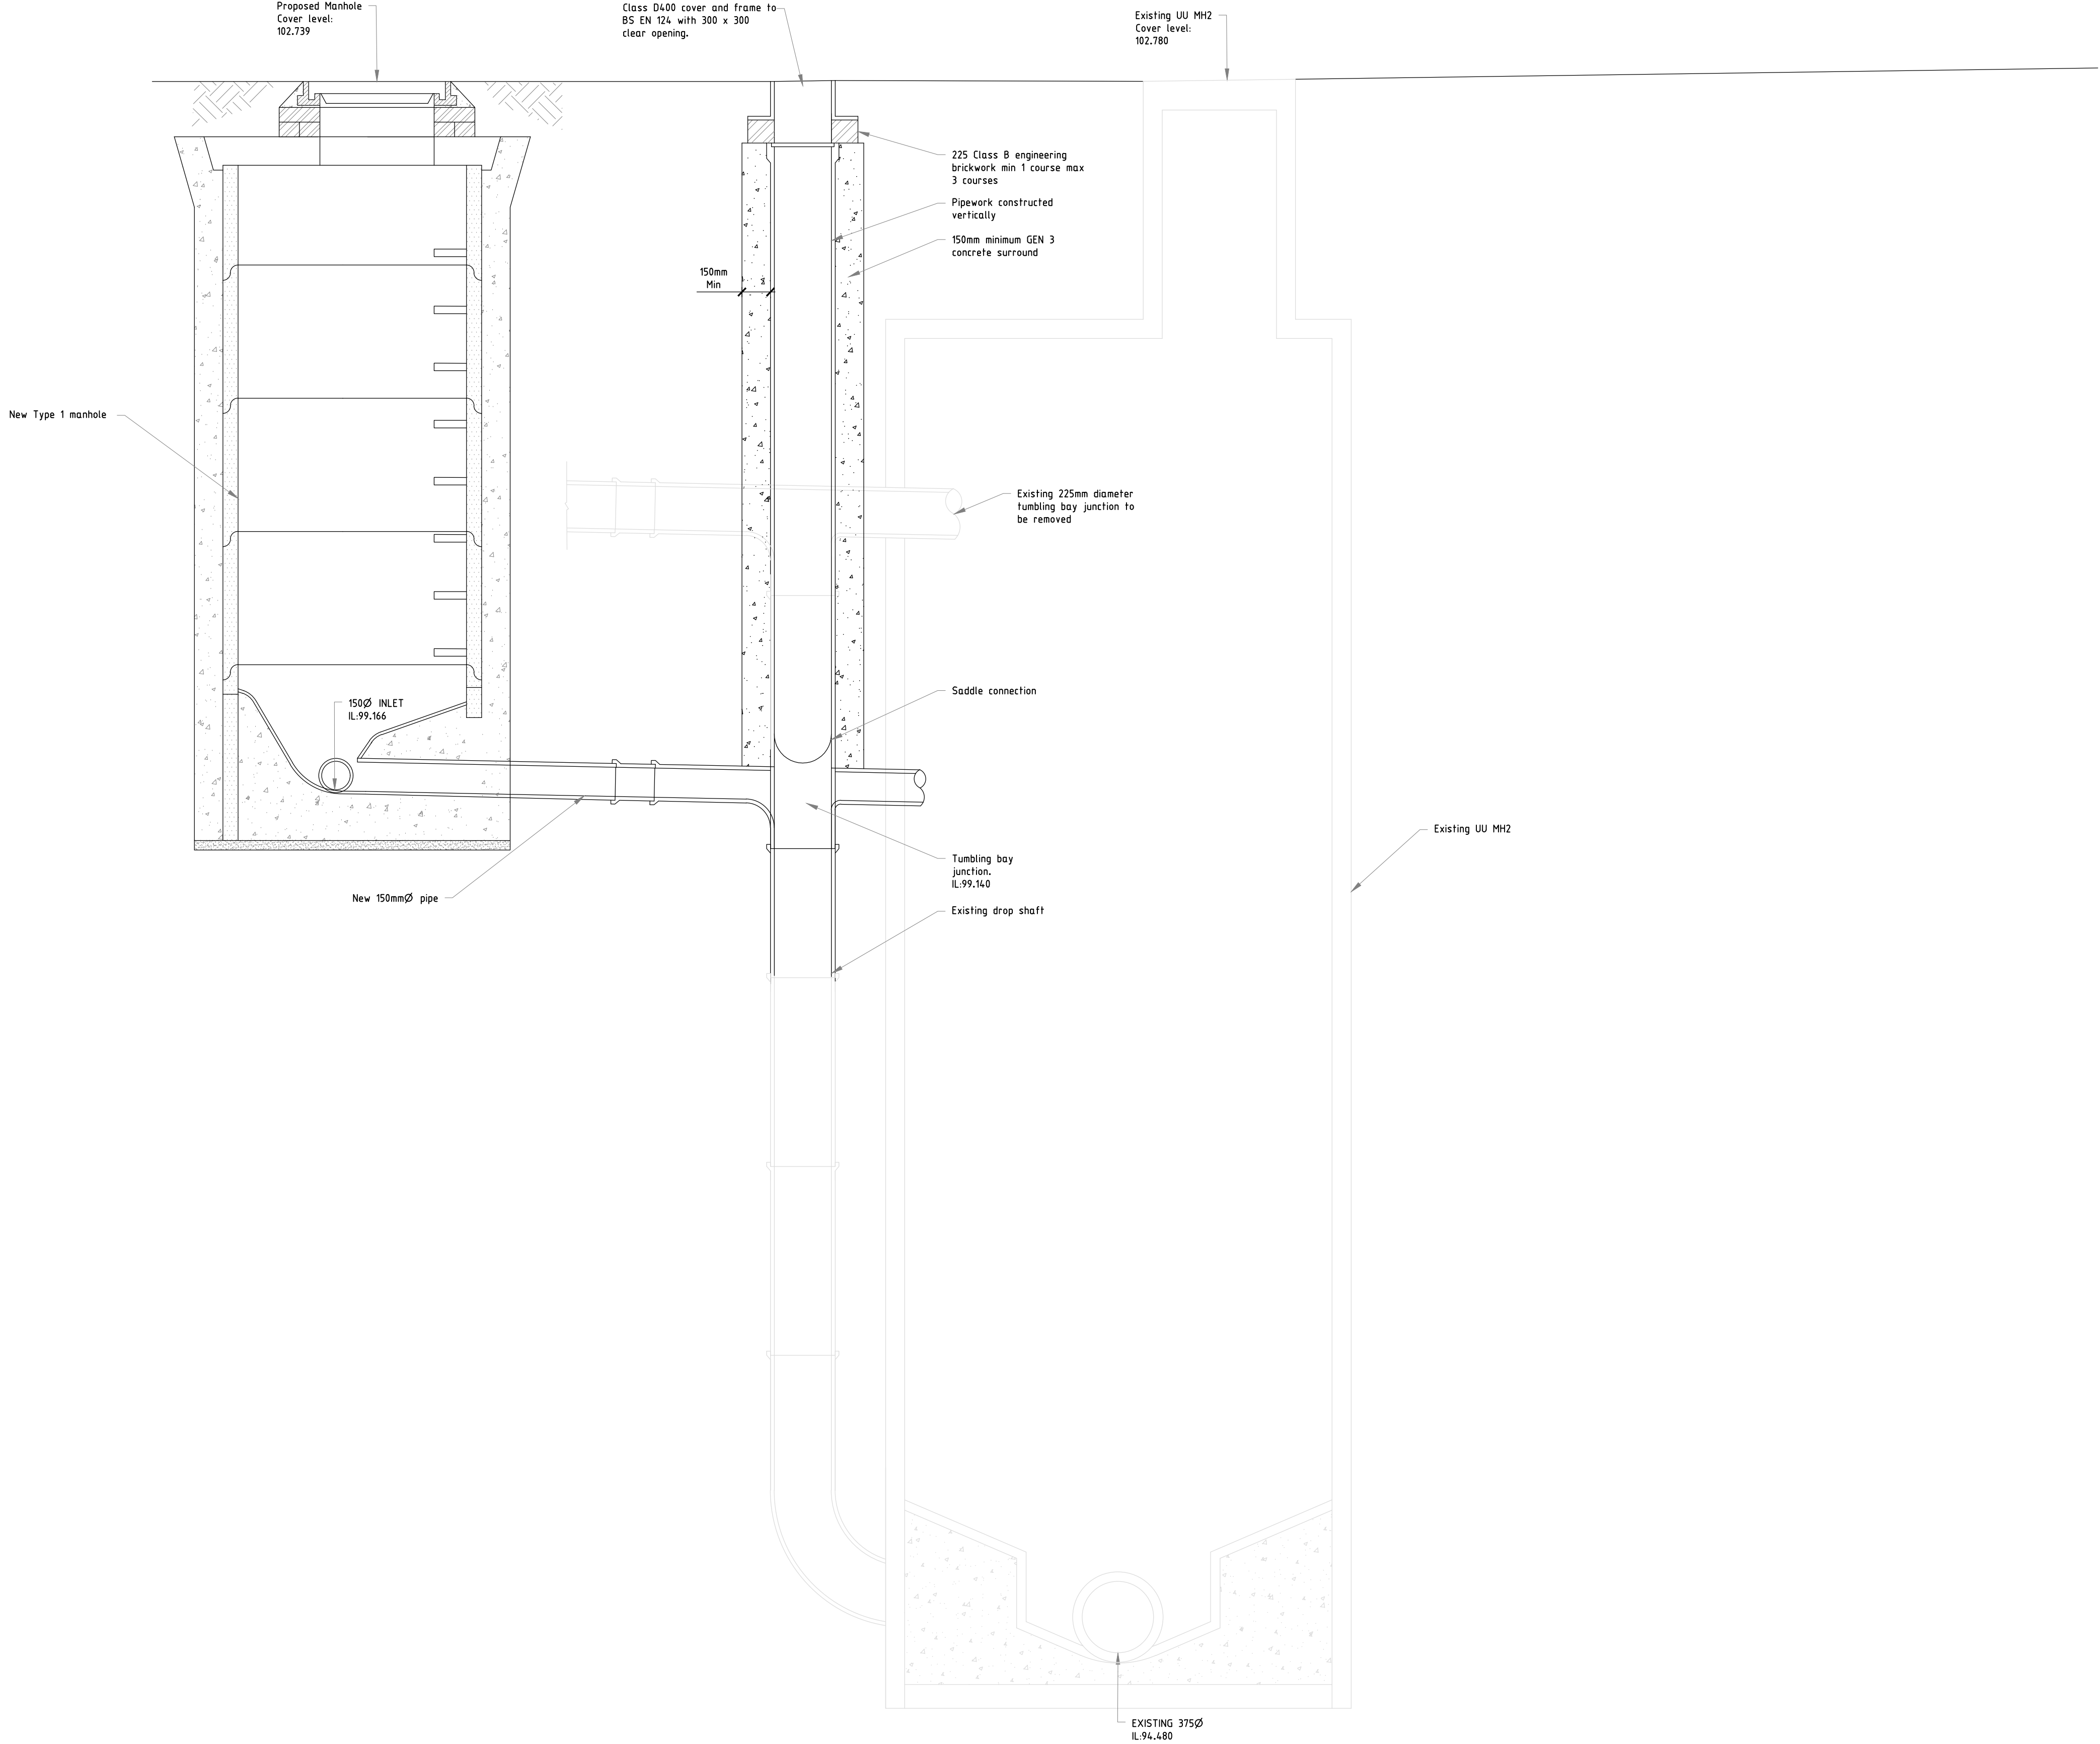

P02	15.02.23	Updated client info	H.S	R.A
P01	24.01.22	PRELIMINARY - Issued for Information	J.C	R.A
Rev	Date	Description	By	Chk



EDGE
CONSULTING
ENGINEERS

www.edgece.com

Manchester . UK
3rd Floor, Cornavan Court,
12 Blackfriars Street,
Manchester, M3 5BQ,
United Kingdom

T: +44 (0) 161 834 1938
E: manchester@edgece.com

The concepts + information contained in this document are the copyright of EDGE Consulting Engineers. Use or copying of this document in whole or in part without the written permission of EDGE Consulting Engineers constitutes an infringement of copyright.
DO NOT SCALE DRAWINGS. IF IN DOUBT, ASK!

Project Name
**VICTORIA AVENUE
BLACKLEY**

Client
JOHN SOUTHWORTH

Designed L.T	Drawn J.C	Checked R.A	Scale @ A1 N/A
------------------------	---------------------	-----------------------	--------------------------

Drawing Title
FOUL OUTFALL BACKDROP

Project No. 19238	PRELIMINARY NOT FOR CONSTRUCTION
Drawing No. C3104	
Revision P02	

FILE NAME

PLOT DATE

0 mm 10 20 30 40 50