


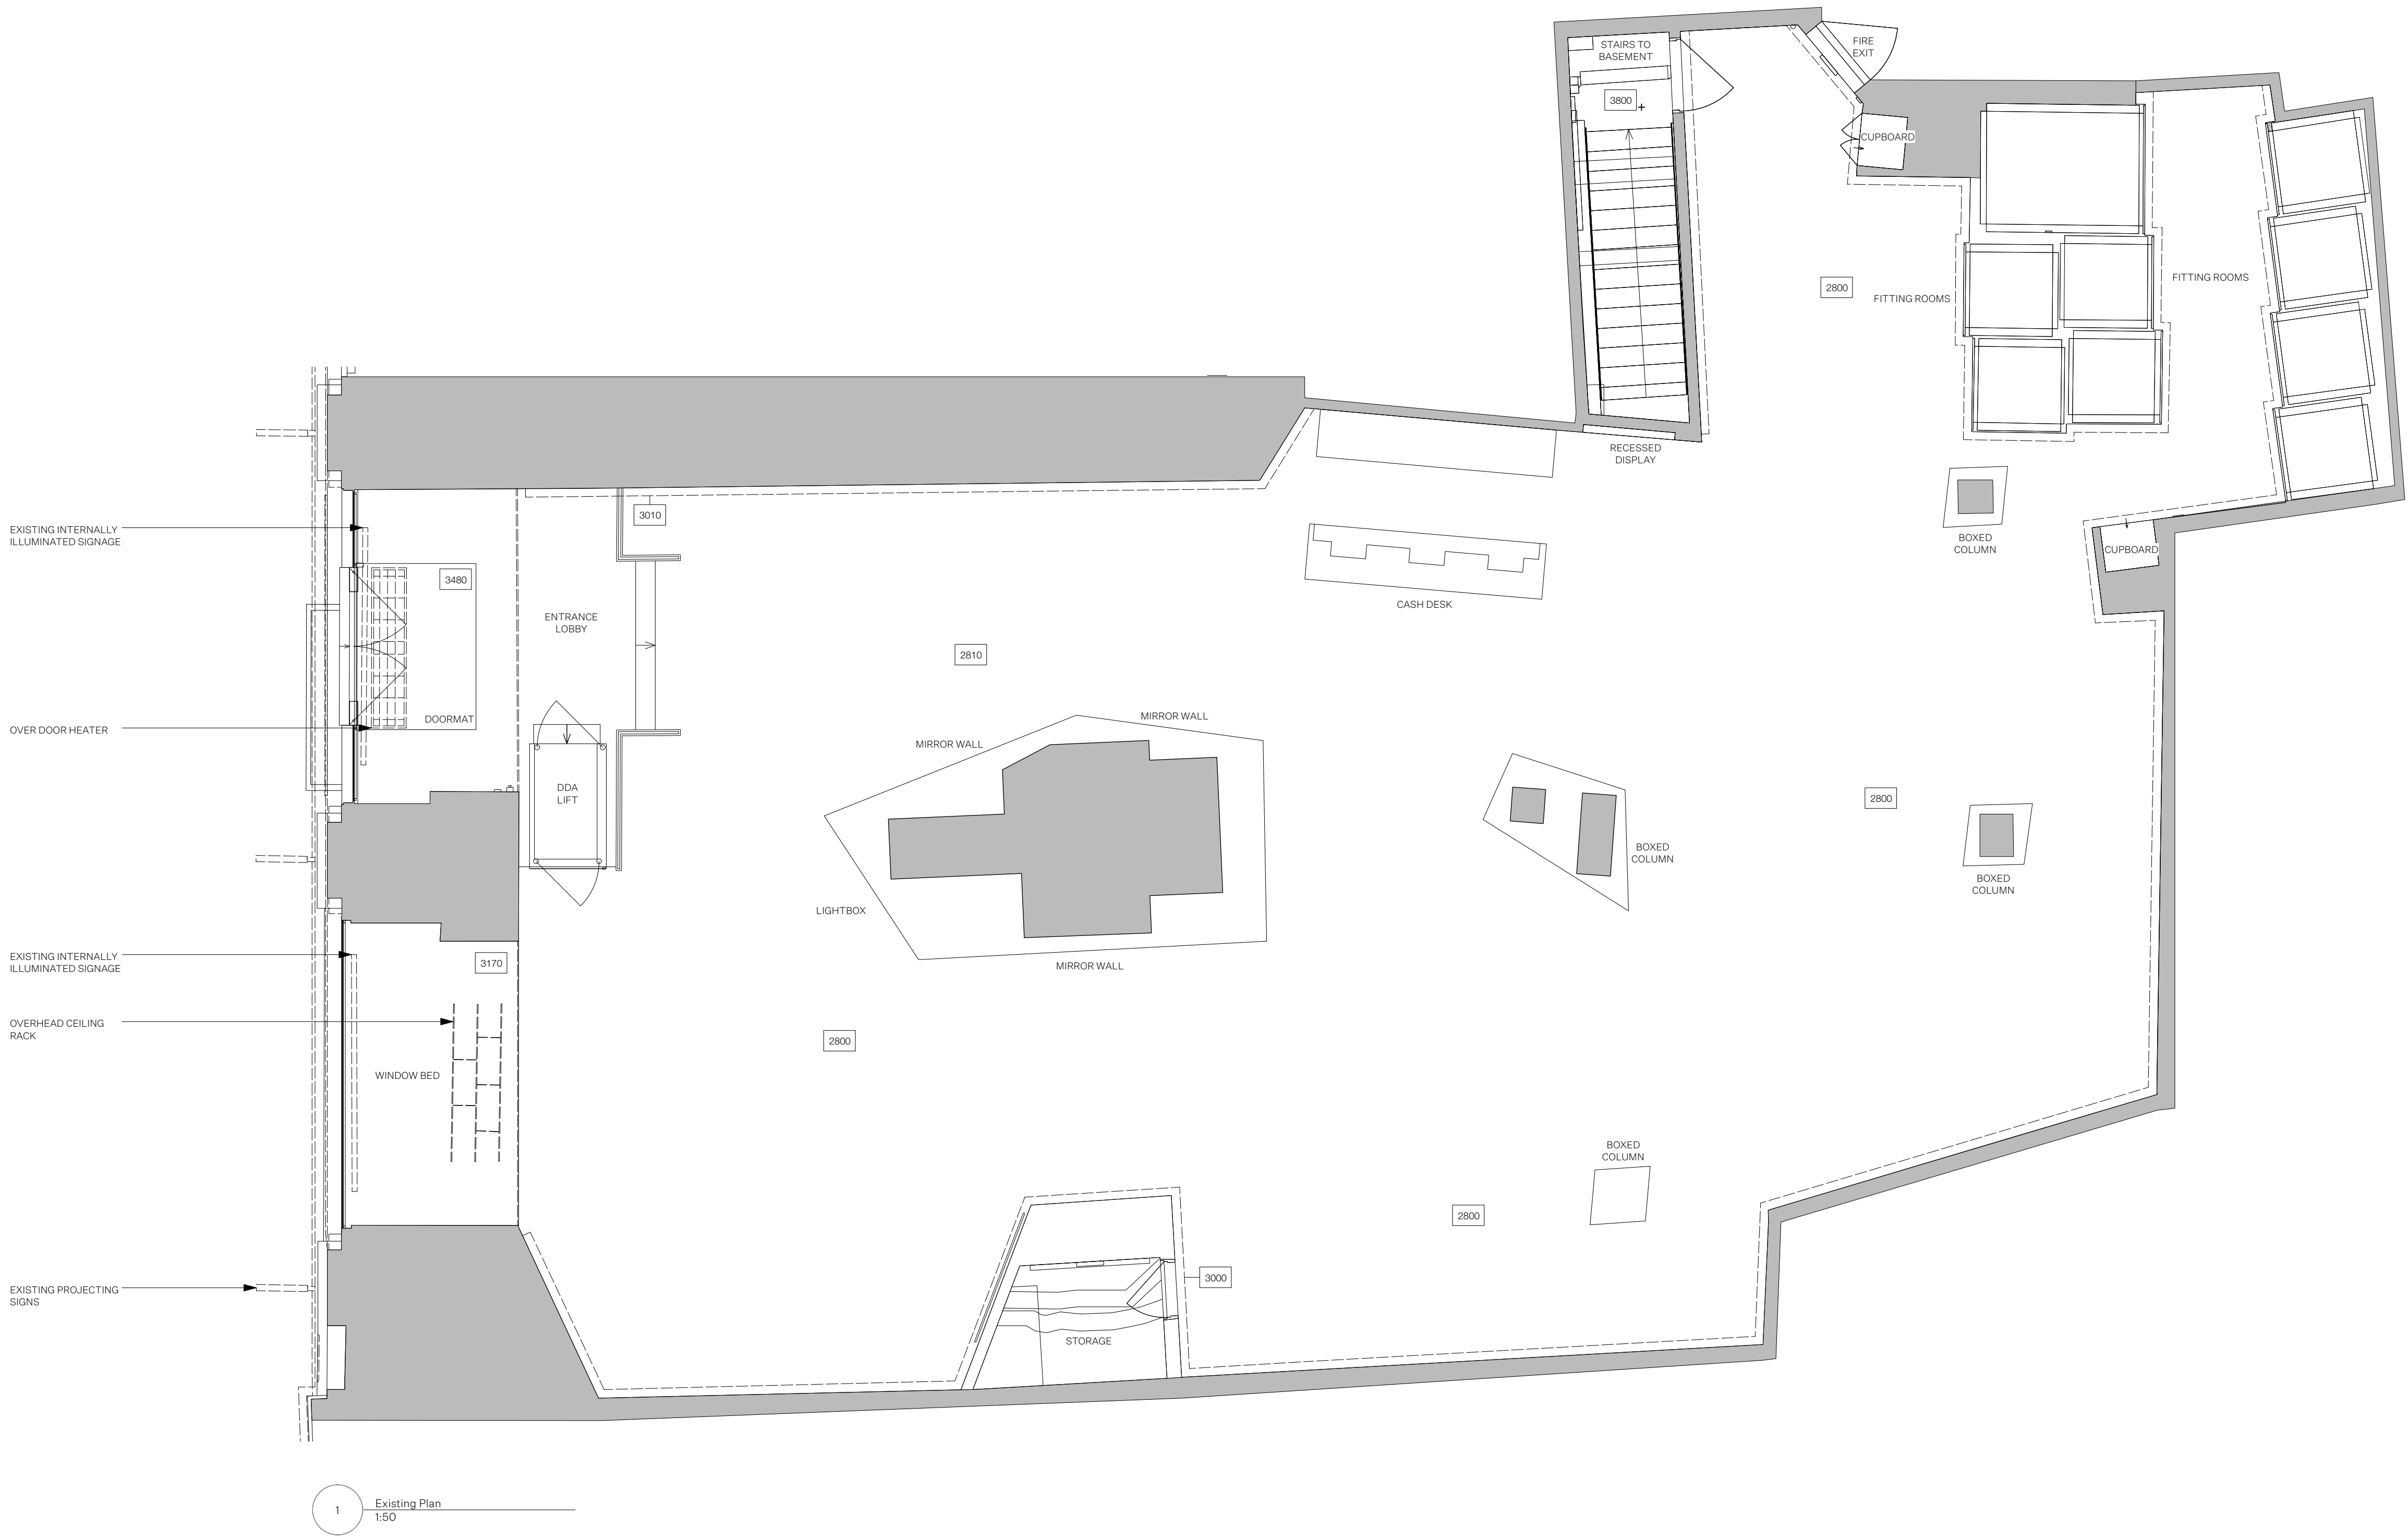

StudioJill	5 China Works Black Prince Road London SE1 7SJ	Please note these drawings are design intent only and are the property of StudioJill. Copyright is reserved. This drawing should not be shared with any unauthorised person either in whole or part form.	Contractors to provide their own detailed setting out drawings and samples of all materials and finishes to be checked and commented on by StudioJill/ client team. This should be done post strip out and prior to the commencement of works. StudioJill should be notified of any site discrepancies and any design change should be approved by StudioJill.	Rev :	By :	Amendments :	Date :	Rev :	By :	Amendments :	Date :	Client :	Project: Mint Velvet - Manchester	Status: Design Intent
	+44 020 3995 4395	Drawing to be read in conjunction with any standard details and specifications. All construction details and materials to comply with relevant building and fire regulations. Where required all works to be to the approval of the local authority or landlord.										MINT VELVET	Drawing Title: Existing Plan	Drawing Number: 1072-GA-10-001
												Drawn by: AO	Sign Off: JH	
												Date: 31/01/2023	Scale: 1:50 @ A1	