


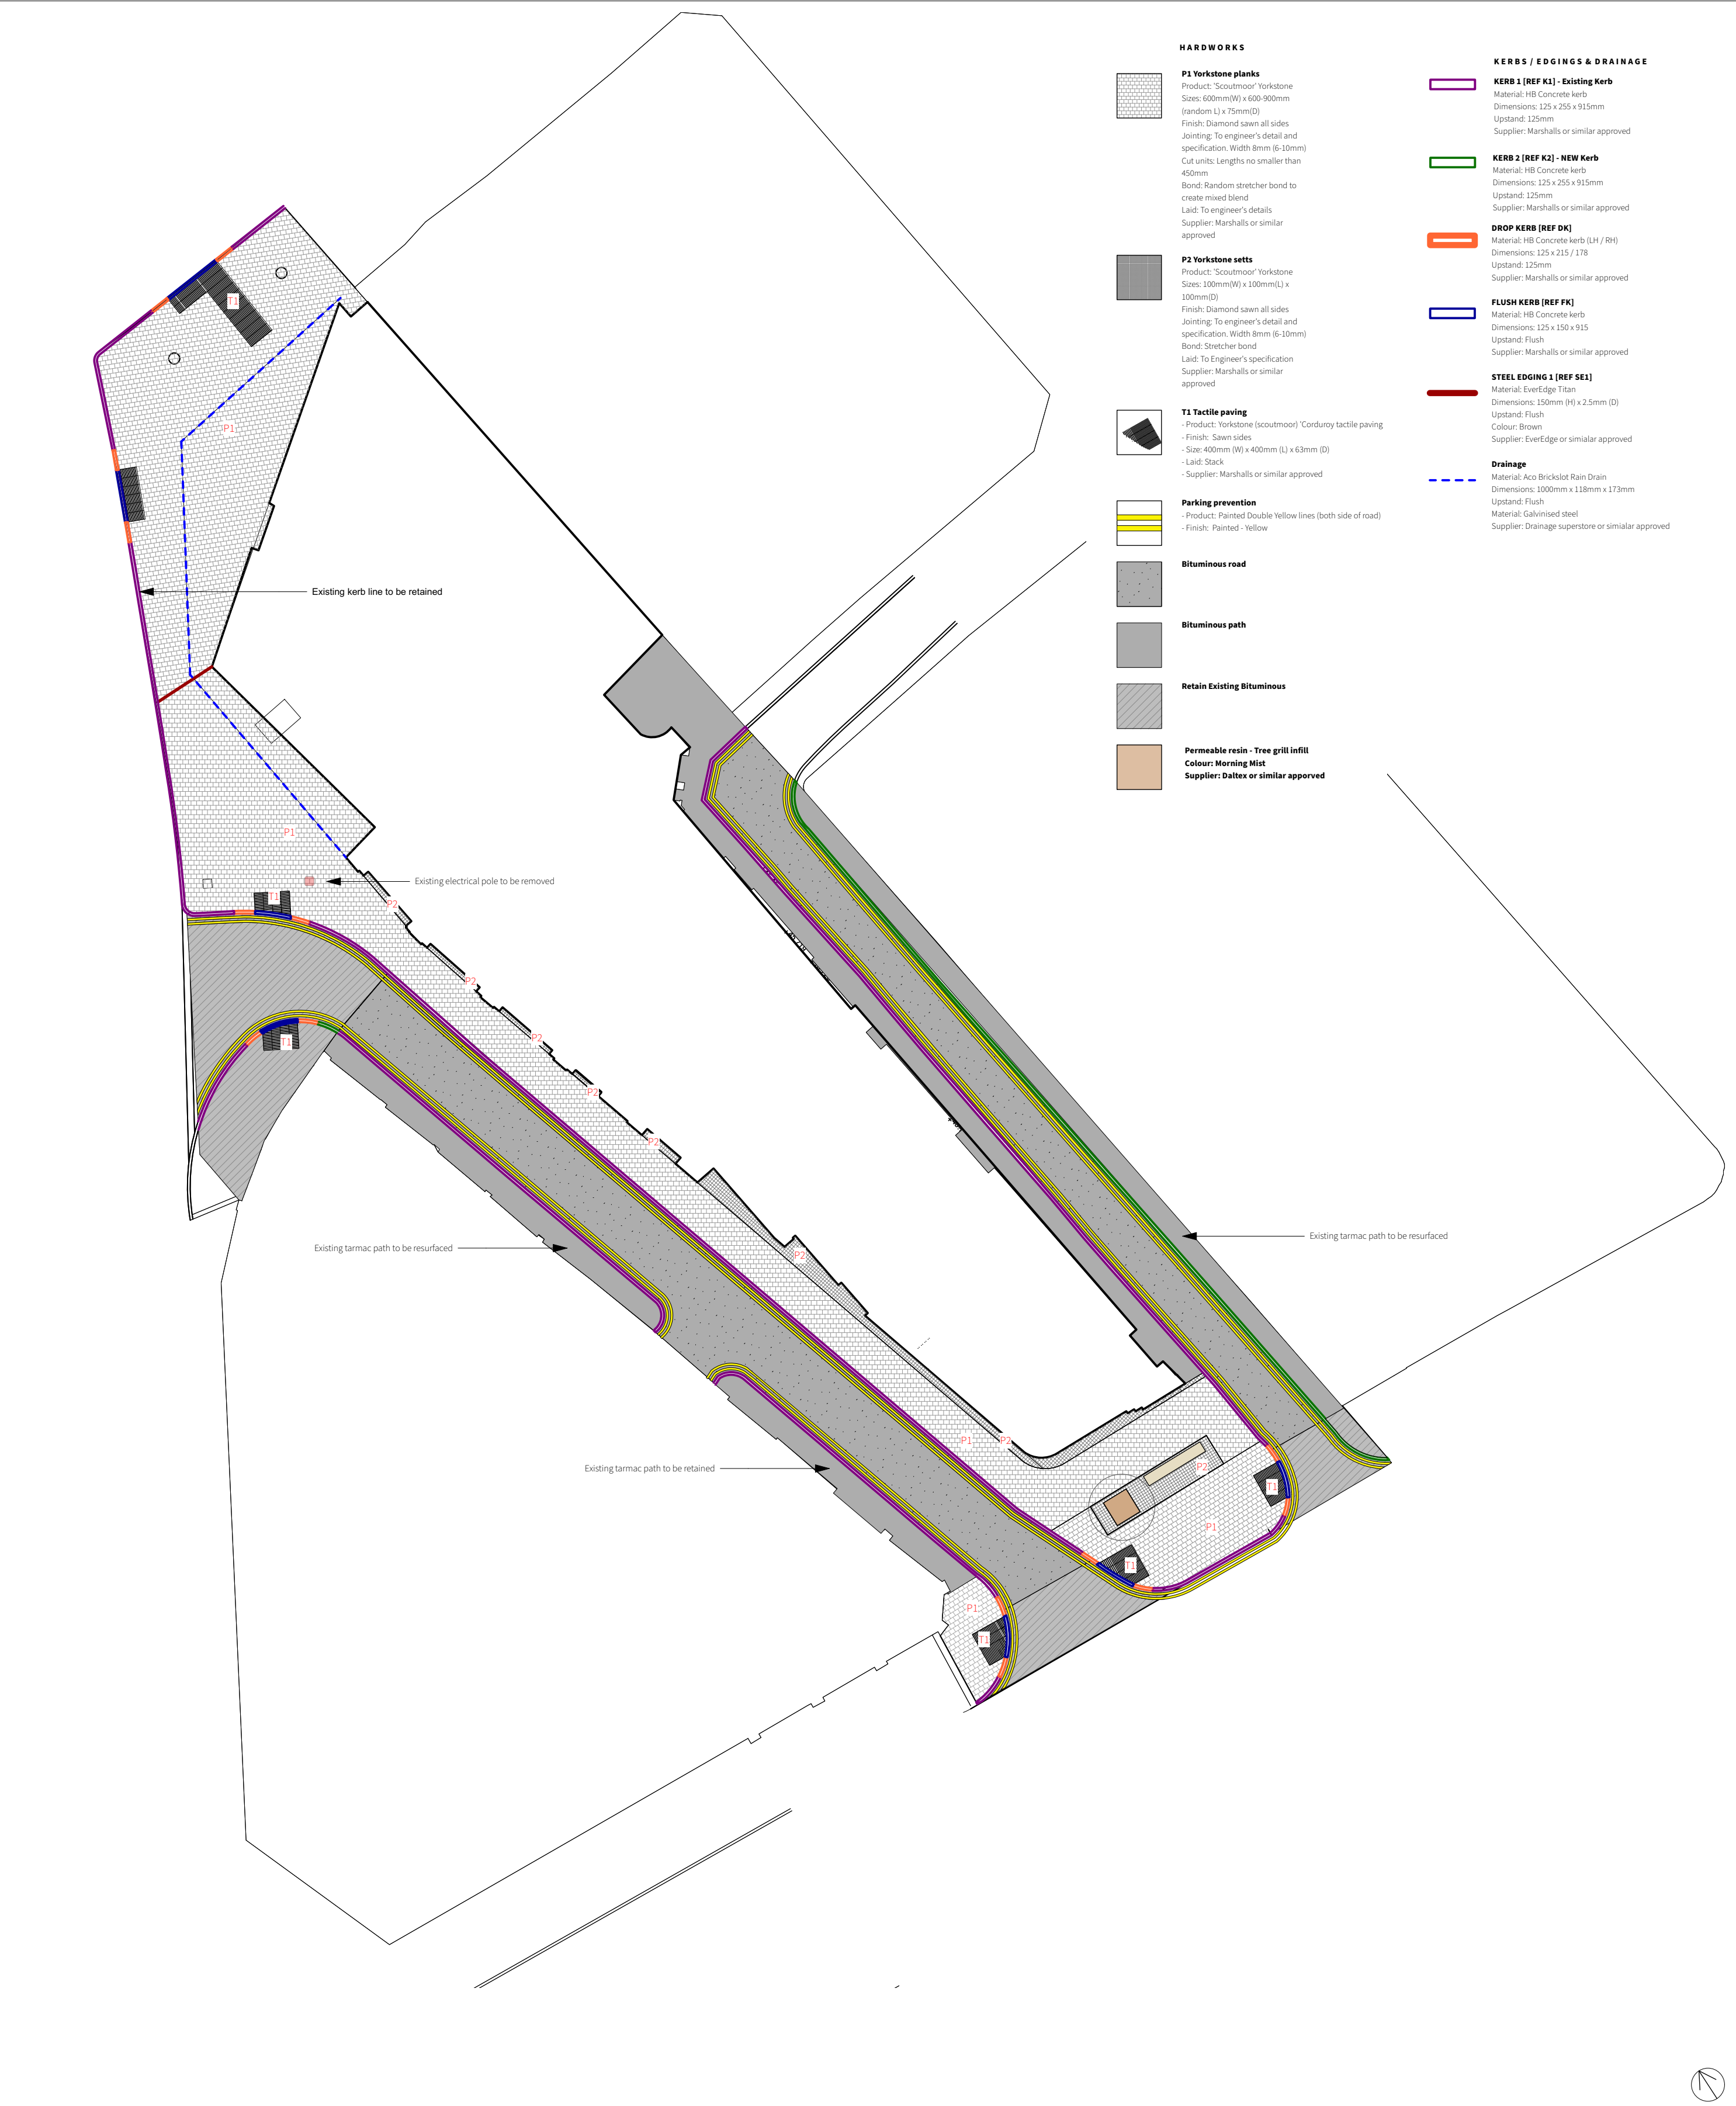

S5-P03 06-04-23 Added resin to tree grill NW CB S4-P02 21-09-22 Planning NW CB S4-P01 11-07-22 Planning NW CB	CLIENT Domis Construction		WRIGHT LANDSCAPES LIMITED E: info@wrightlandscapes.co.uk W: www.wrightlandscapes.co.uk T: 01244 541959	
	PROJECT Glassworks - Back Turners Street		HEAD OFFICE Moss Lane, Moore, Warrington, WA4 6UZ	
	DRAWING TITLE Hardworks			
	DATE 28/06/2022	SCALE 1:200	No dimensions are to be scaled from this drawing. All dimensions are to be checked on site. Area measurements for indicative purposes only. This drawing is the property of Wright Landscapes Limited. No part of the drawing may be reproduced in any manner without permission from Wright Landscapes.	
	DRAWN NW	SIZE A2		
	APPROVED CB	WORKSTAGE S5		
DRAWING NUMBER 1143-WRI-XX-XX-DR-L-1000		SUITABILITY S5	REVISION P03	© Wright Landscapes Limited
Revision	Date	Description	Drawn	Approved