
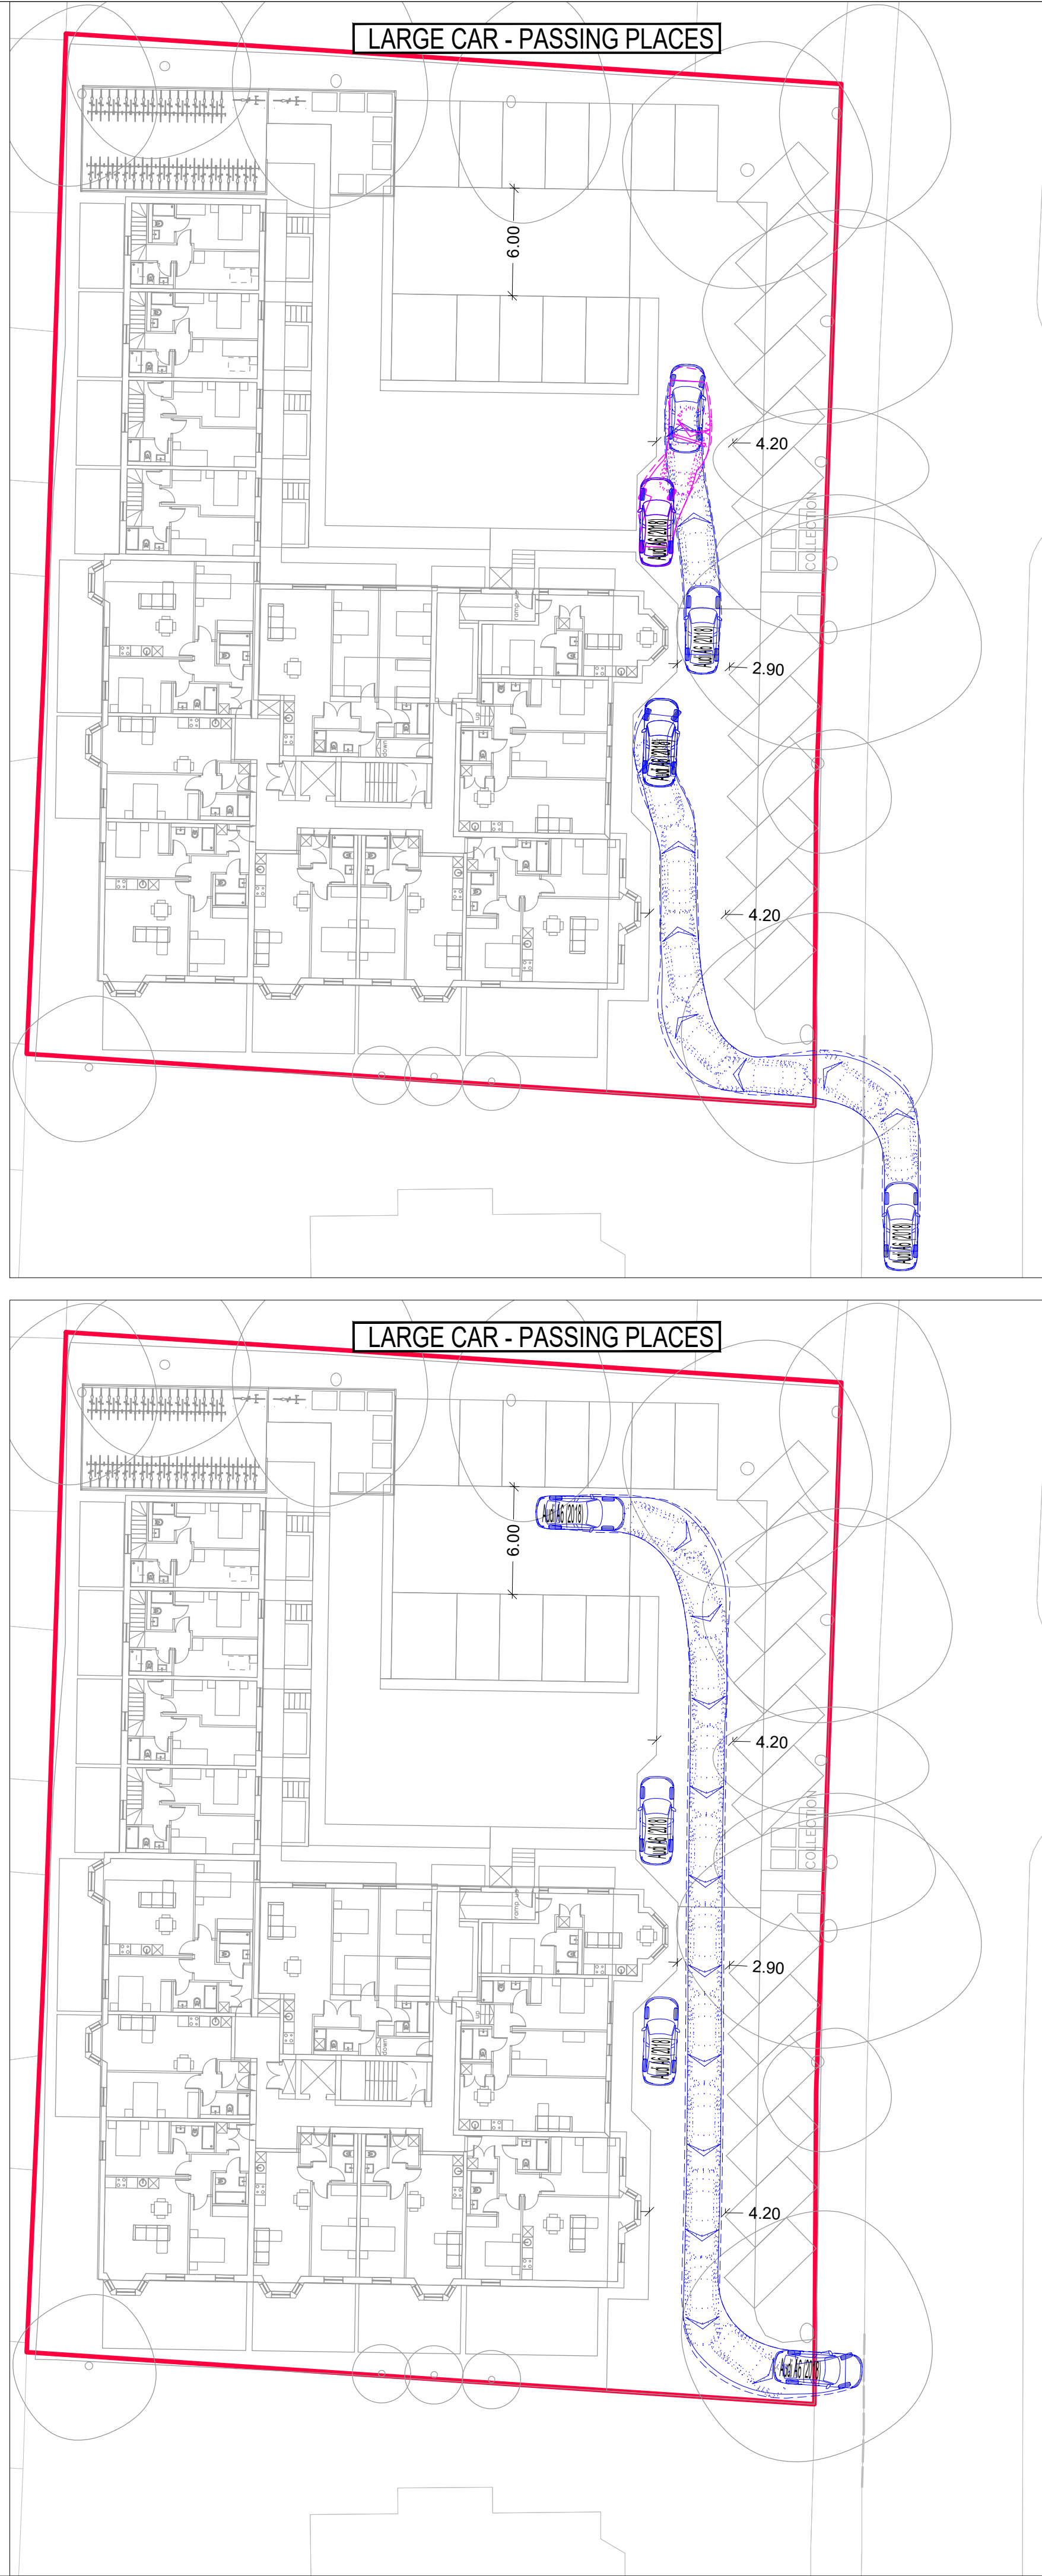
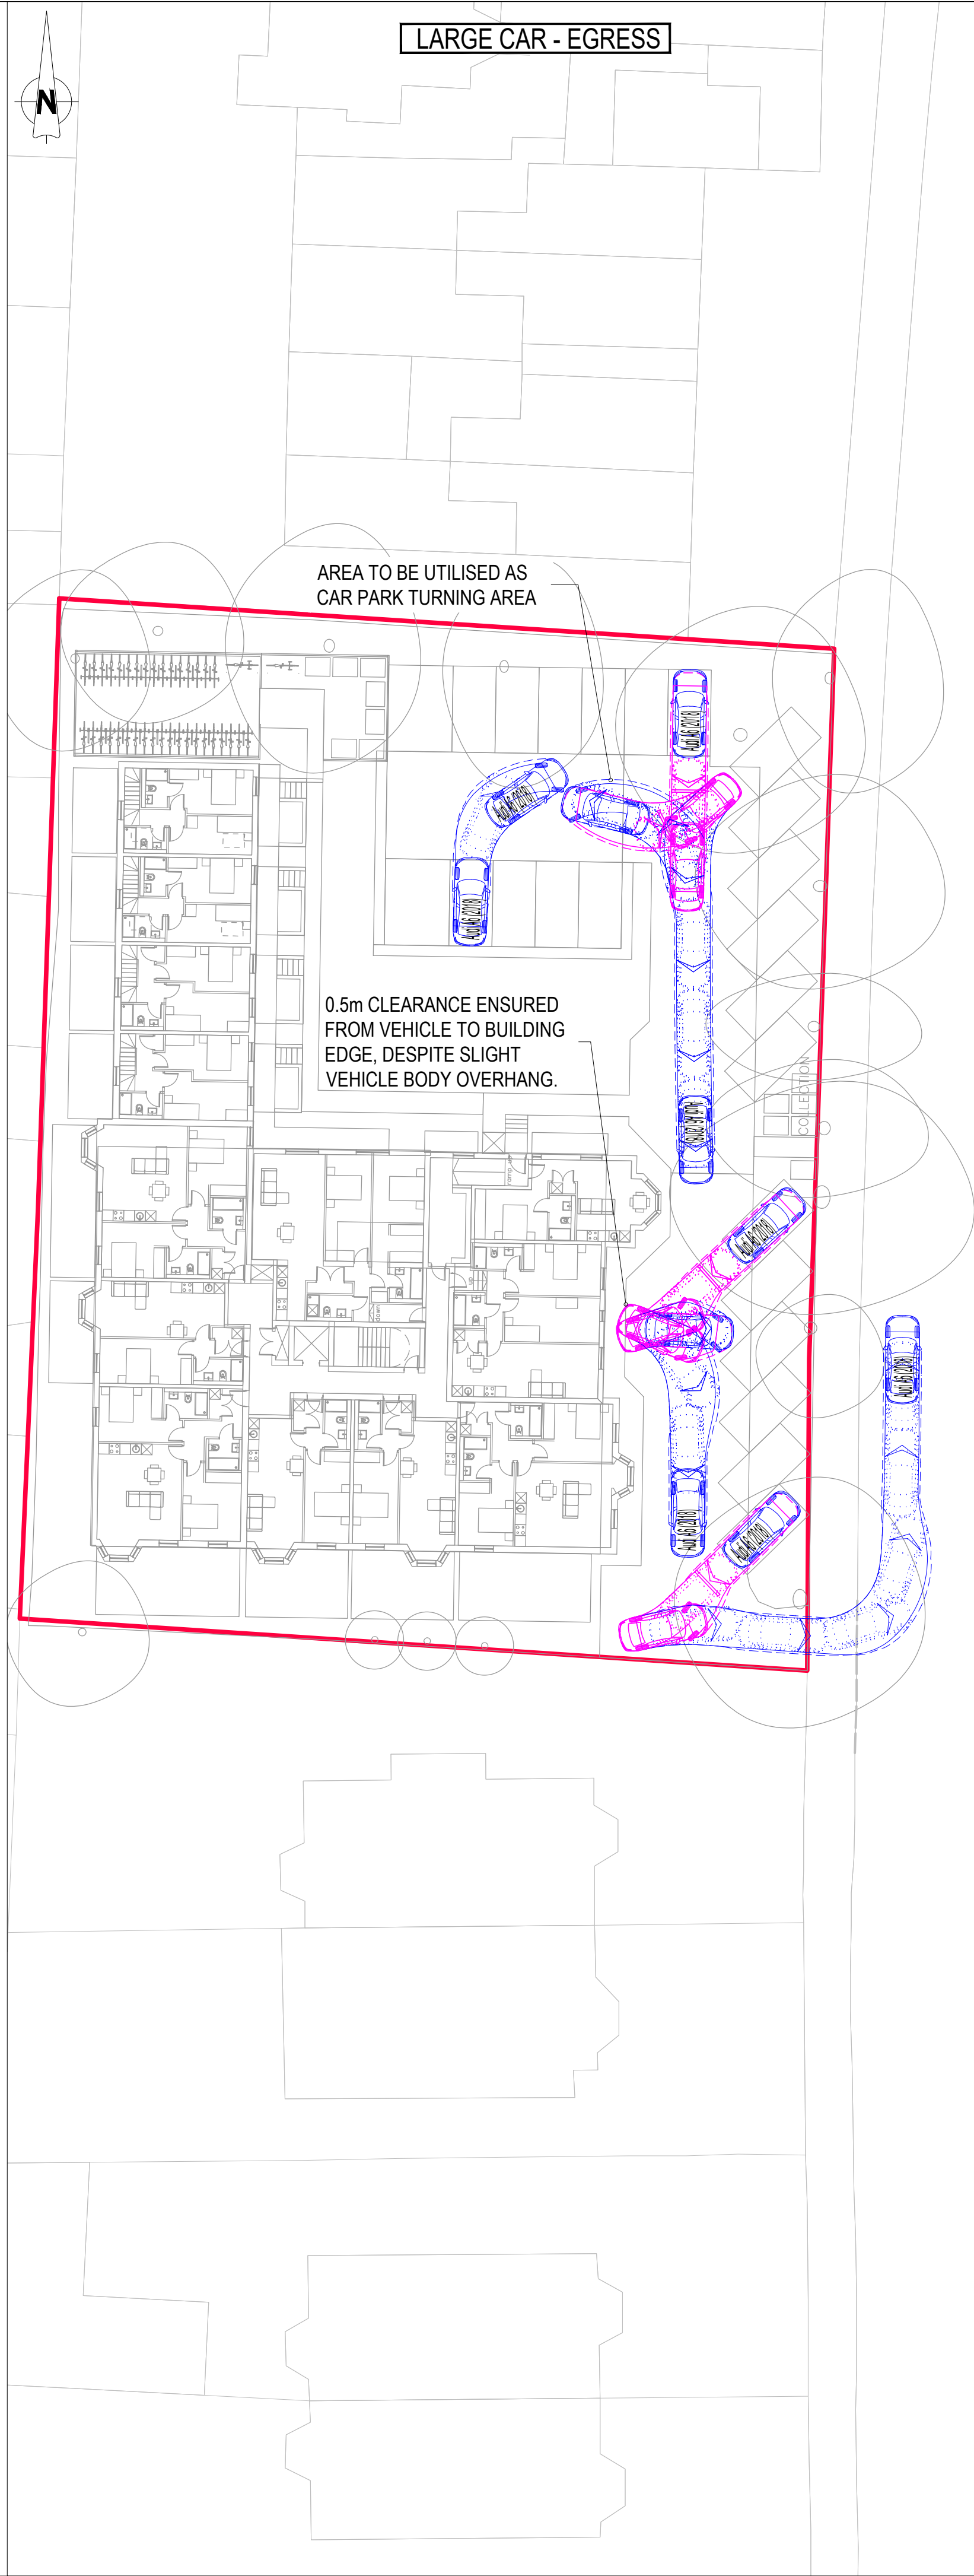


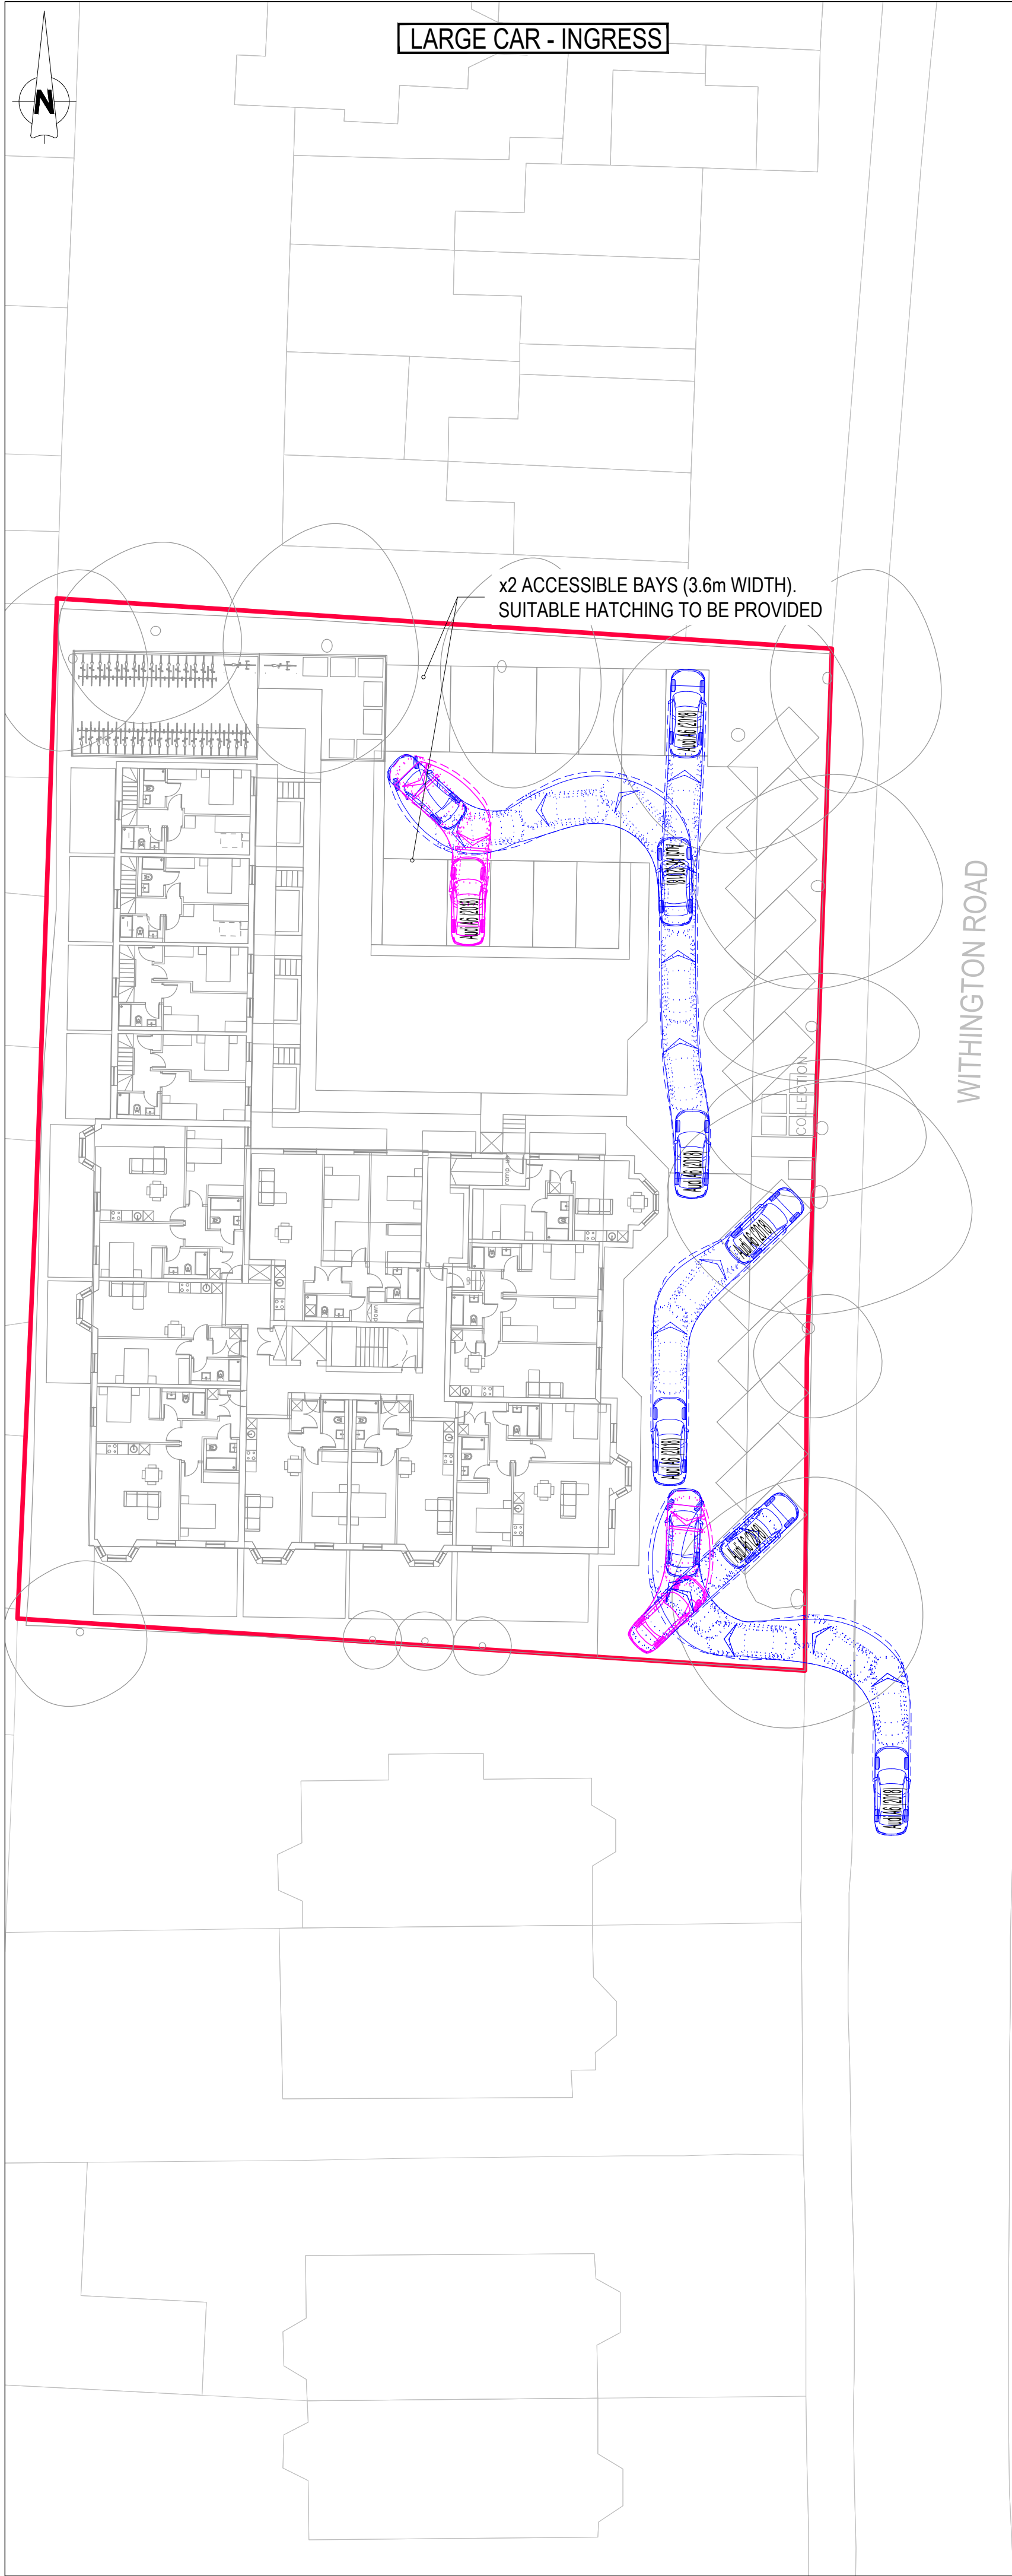

GENERAL NOTES:

- THIS DRAWING IS TO BE READ IN CONJUNCTION WITH ALL RELEVANT ARCHITECTS AND ENGINEERS DRAWINGS AND SPECIFICATIONS.
- DO NOT SCALE THIS DRAWING. ANY AMBIGUITIES, OMISSIONS AND ERRORS ON DRAWINGS SHALL BE BROUGHT TO THE ENGINEERS ATTENTION IMMEDIATELY. ALL DIMENSIONS MUST BE CHECKED / VERIFIED ON SITE.
- ALL DIMENSIONS ARE IN METRES UNLESS NOTED OTHERWISE.
- FOR GENERAL NOTES REFER TO DRAWING.
- THE CONTENT OF THIS DRAWING IS FOR INDICATIVE INFORMATION ONLY AND NOT SUITABLE FOR CONSTRUCTION PURPOSES.
- DRAWING BASED ON INFORMATION PROVIDED BY ARCHITECT. DRAWING REFERENCE: A686_P003

KEY:

- RED LINE BOUNDARY AS SUPPLIED BY OLLIER SMURTHWAITE
- INDICATIVE EXTENT OF EXISTING FLUSH ACCESS

VEHICLE PROFILE:

Audi A6 (2018)
Overall Length: 4.93m
Overall Width: 2.14m
Overall Body Height: 1.42m
Min Body Ground Clearance: 0.14m
Max Track Width: 1.87m
Lock to lock time: 4.00s
Kerb to Kerb Turning Radius: 5.90m

Rev:	Description:	Date:	By:	Chkd:			
 Merchant Exchange, 17-19 Whitworth Street West, Manchester, M1 5WG 0161 236 2394 manchester@curtins.com www.curtins.com Civils & Structures • Transport Planning • Environmental • Infrastructure • Geotechnical • Conservation & Heritage • Principal Designer Birmingham • Bristol • Cambridge • Cardiff • Douglas • Dublin • Edinburgh • Glasgow • Kentish • Leeds • Liverpool • London • Manchester • Nottingham							
PRELIMINARY							
Project: 136 WITHINGTON ROAD WHALLEY RANGE							
Orig Title: SWEPT PATH ANALYSIS LARGE CAR							
Size: A1	Date: 04/08/22	Drawn By: JM	Designed By: JM	Checked By: MT			
Scale: 1:250							
Project No:	Originator:	Volume:	Level:	Type:	Role:	Category / Number:	Rev:
76585 - CUR - XX - 00 - D - TP - 05001 - P01							

Ums602/Projects/076585 - 136 Withington Road/04-Production/Model Drawings/TP CAD/005