


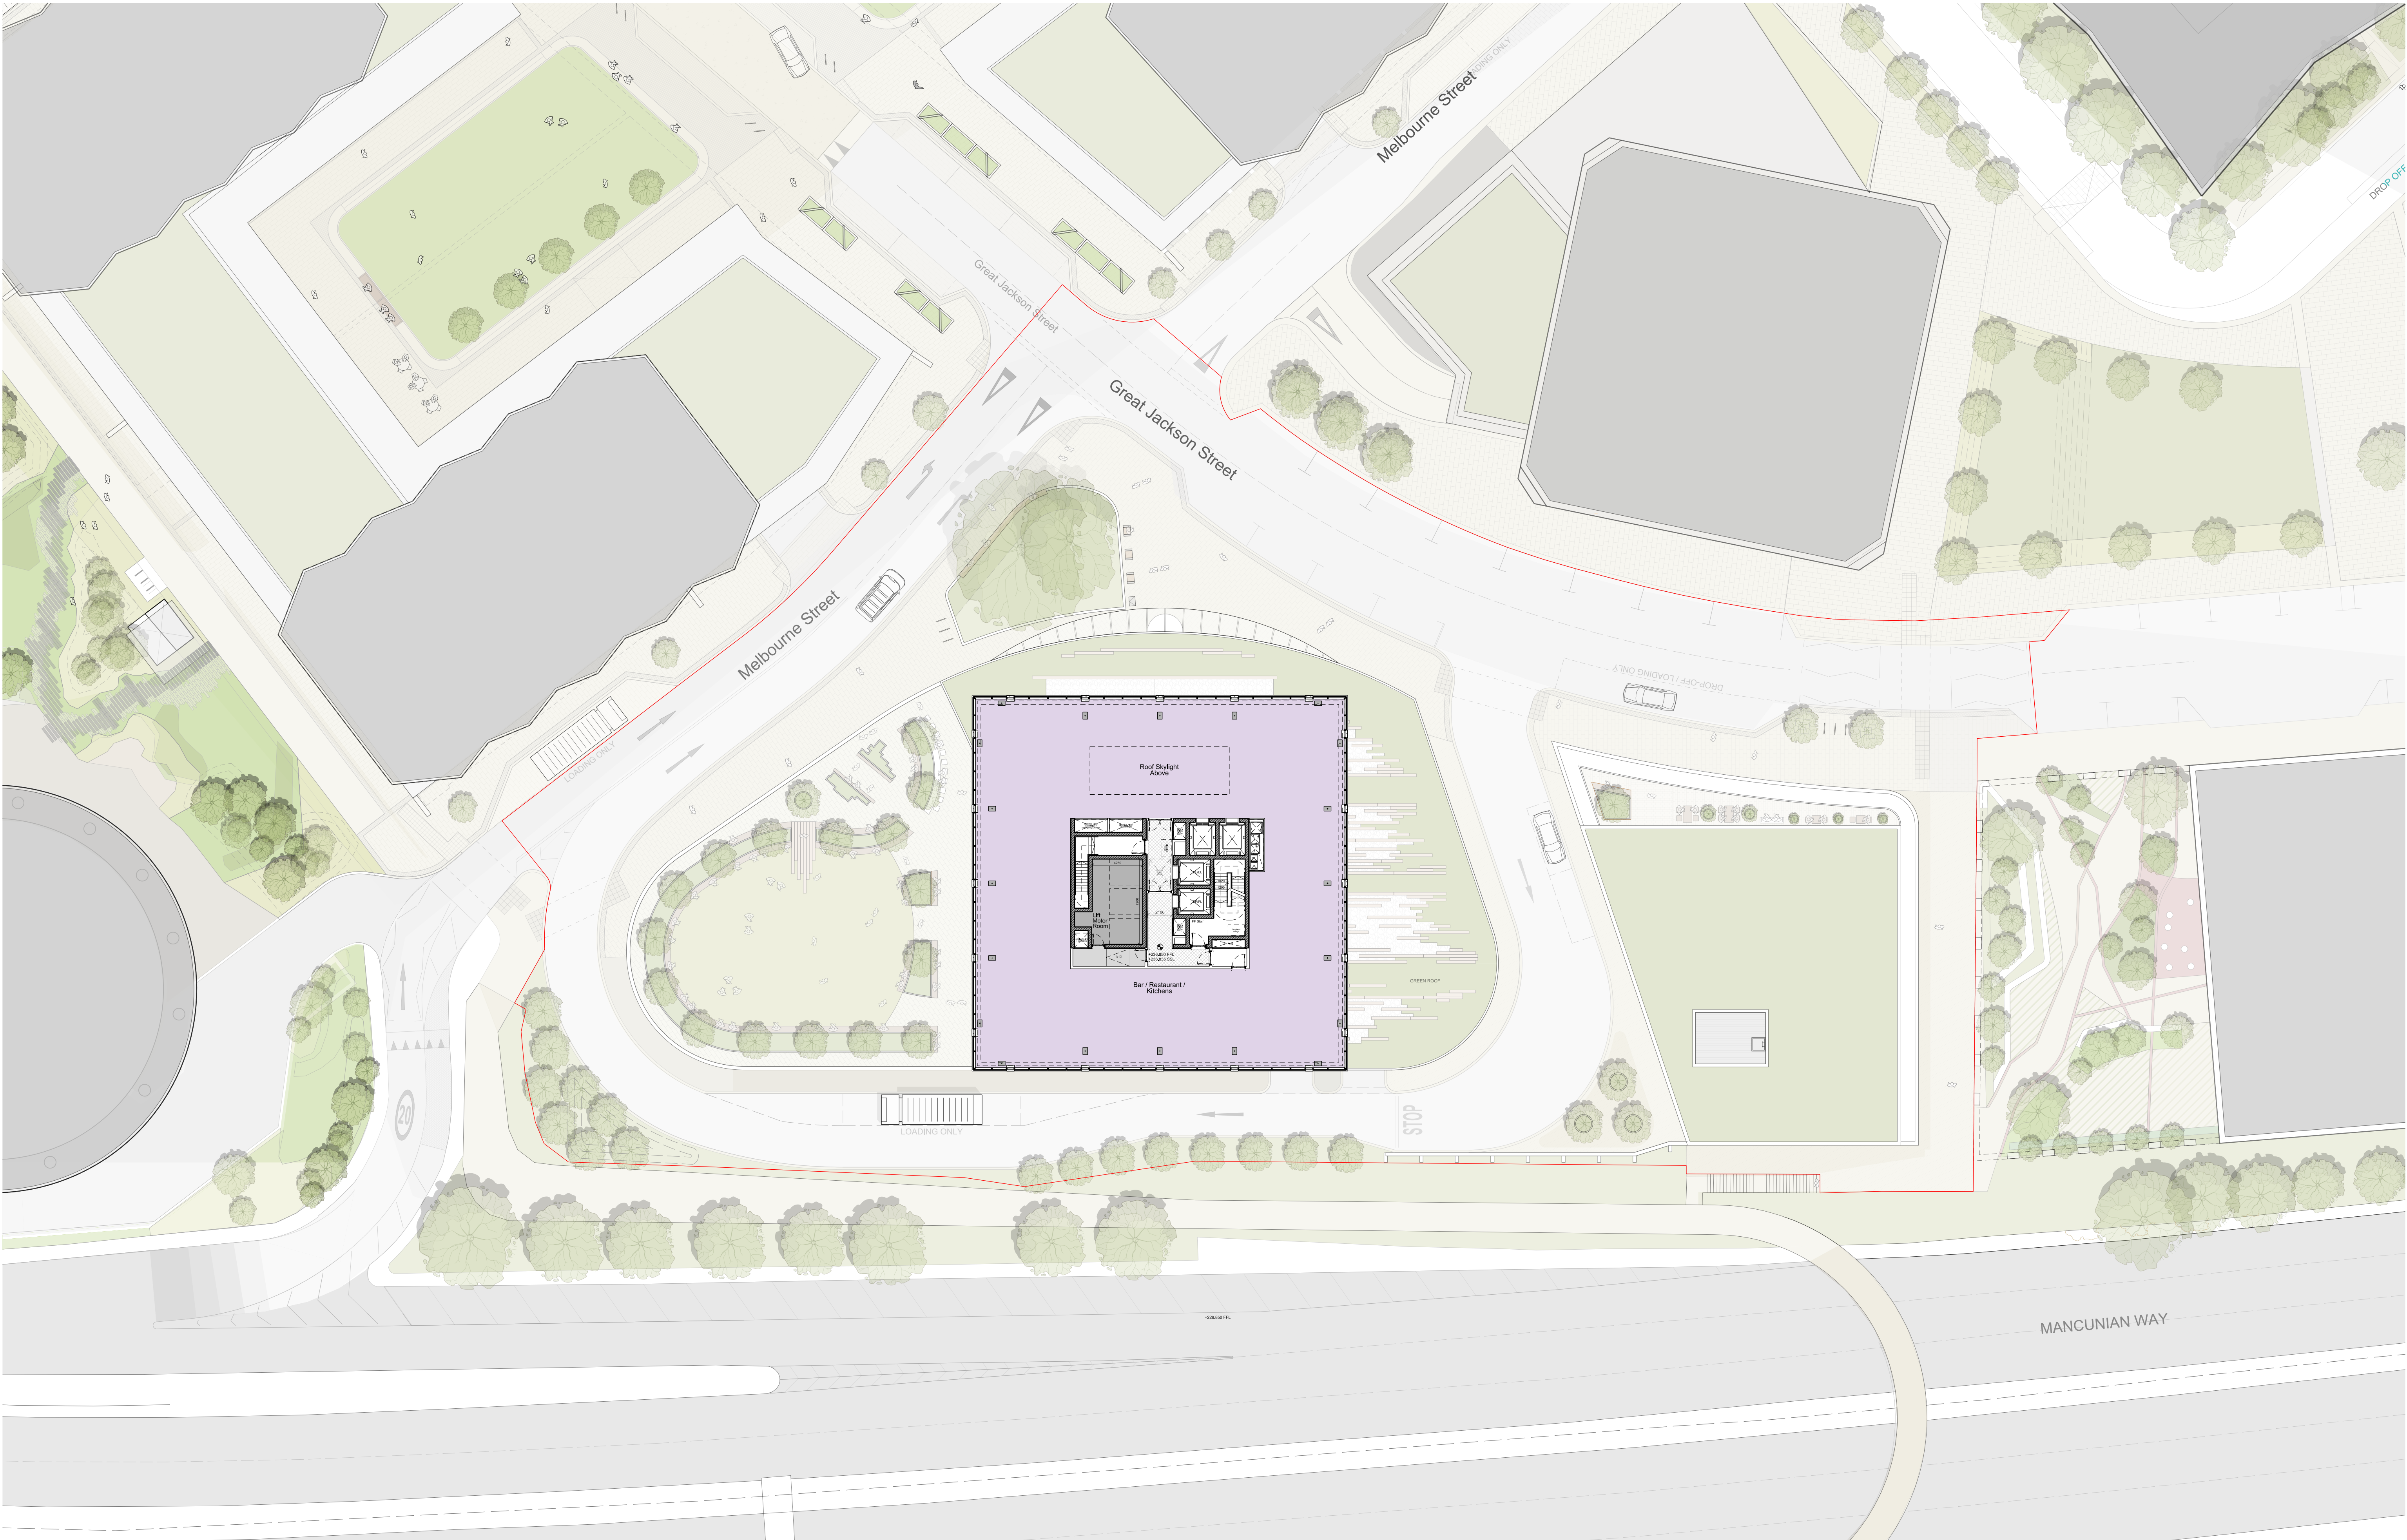


This drawing is copyright.
Do not scale off dimensions.
All dimensions to be checked on site by contractor.
Contractor to report any dimensional discrepancies,
errors or omissions prior to commencing on site.

Scale Bar

0 10 20m

NOTE:

NORTH

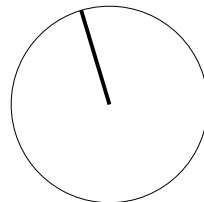

Rev	Date	Description
P 01	20-04-2023	Planning Issue
P 02	26-06-2023	Restaurant Description Updated

Project Title
**Great Jackson Street - Plot D
Manchester**

Status
Planning

Drawing Title
**Z1 Site
Level 70 Plan**

Job No 10419	Scale 1:250 @ A1	Date
Drawing No 10419-Z1-SHP-G100-PL-70-B5D801	Revision P 02	

simpsonhaugh

MANCHESTER
Riverside, 4 Commercial St
Manchester M15 4EQ
+44 (0)161 835 2345
www.simpsonhaugh.com

LONDON
5-8 Roberts Place
London EC1R 9BB
+44 (0)20 7549 4000
mail@simpsonhaugh.com