


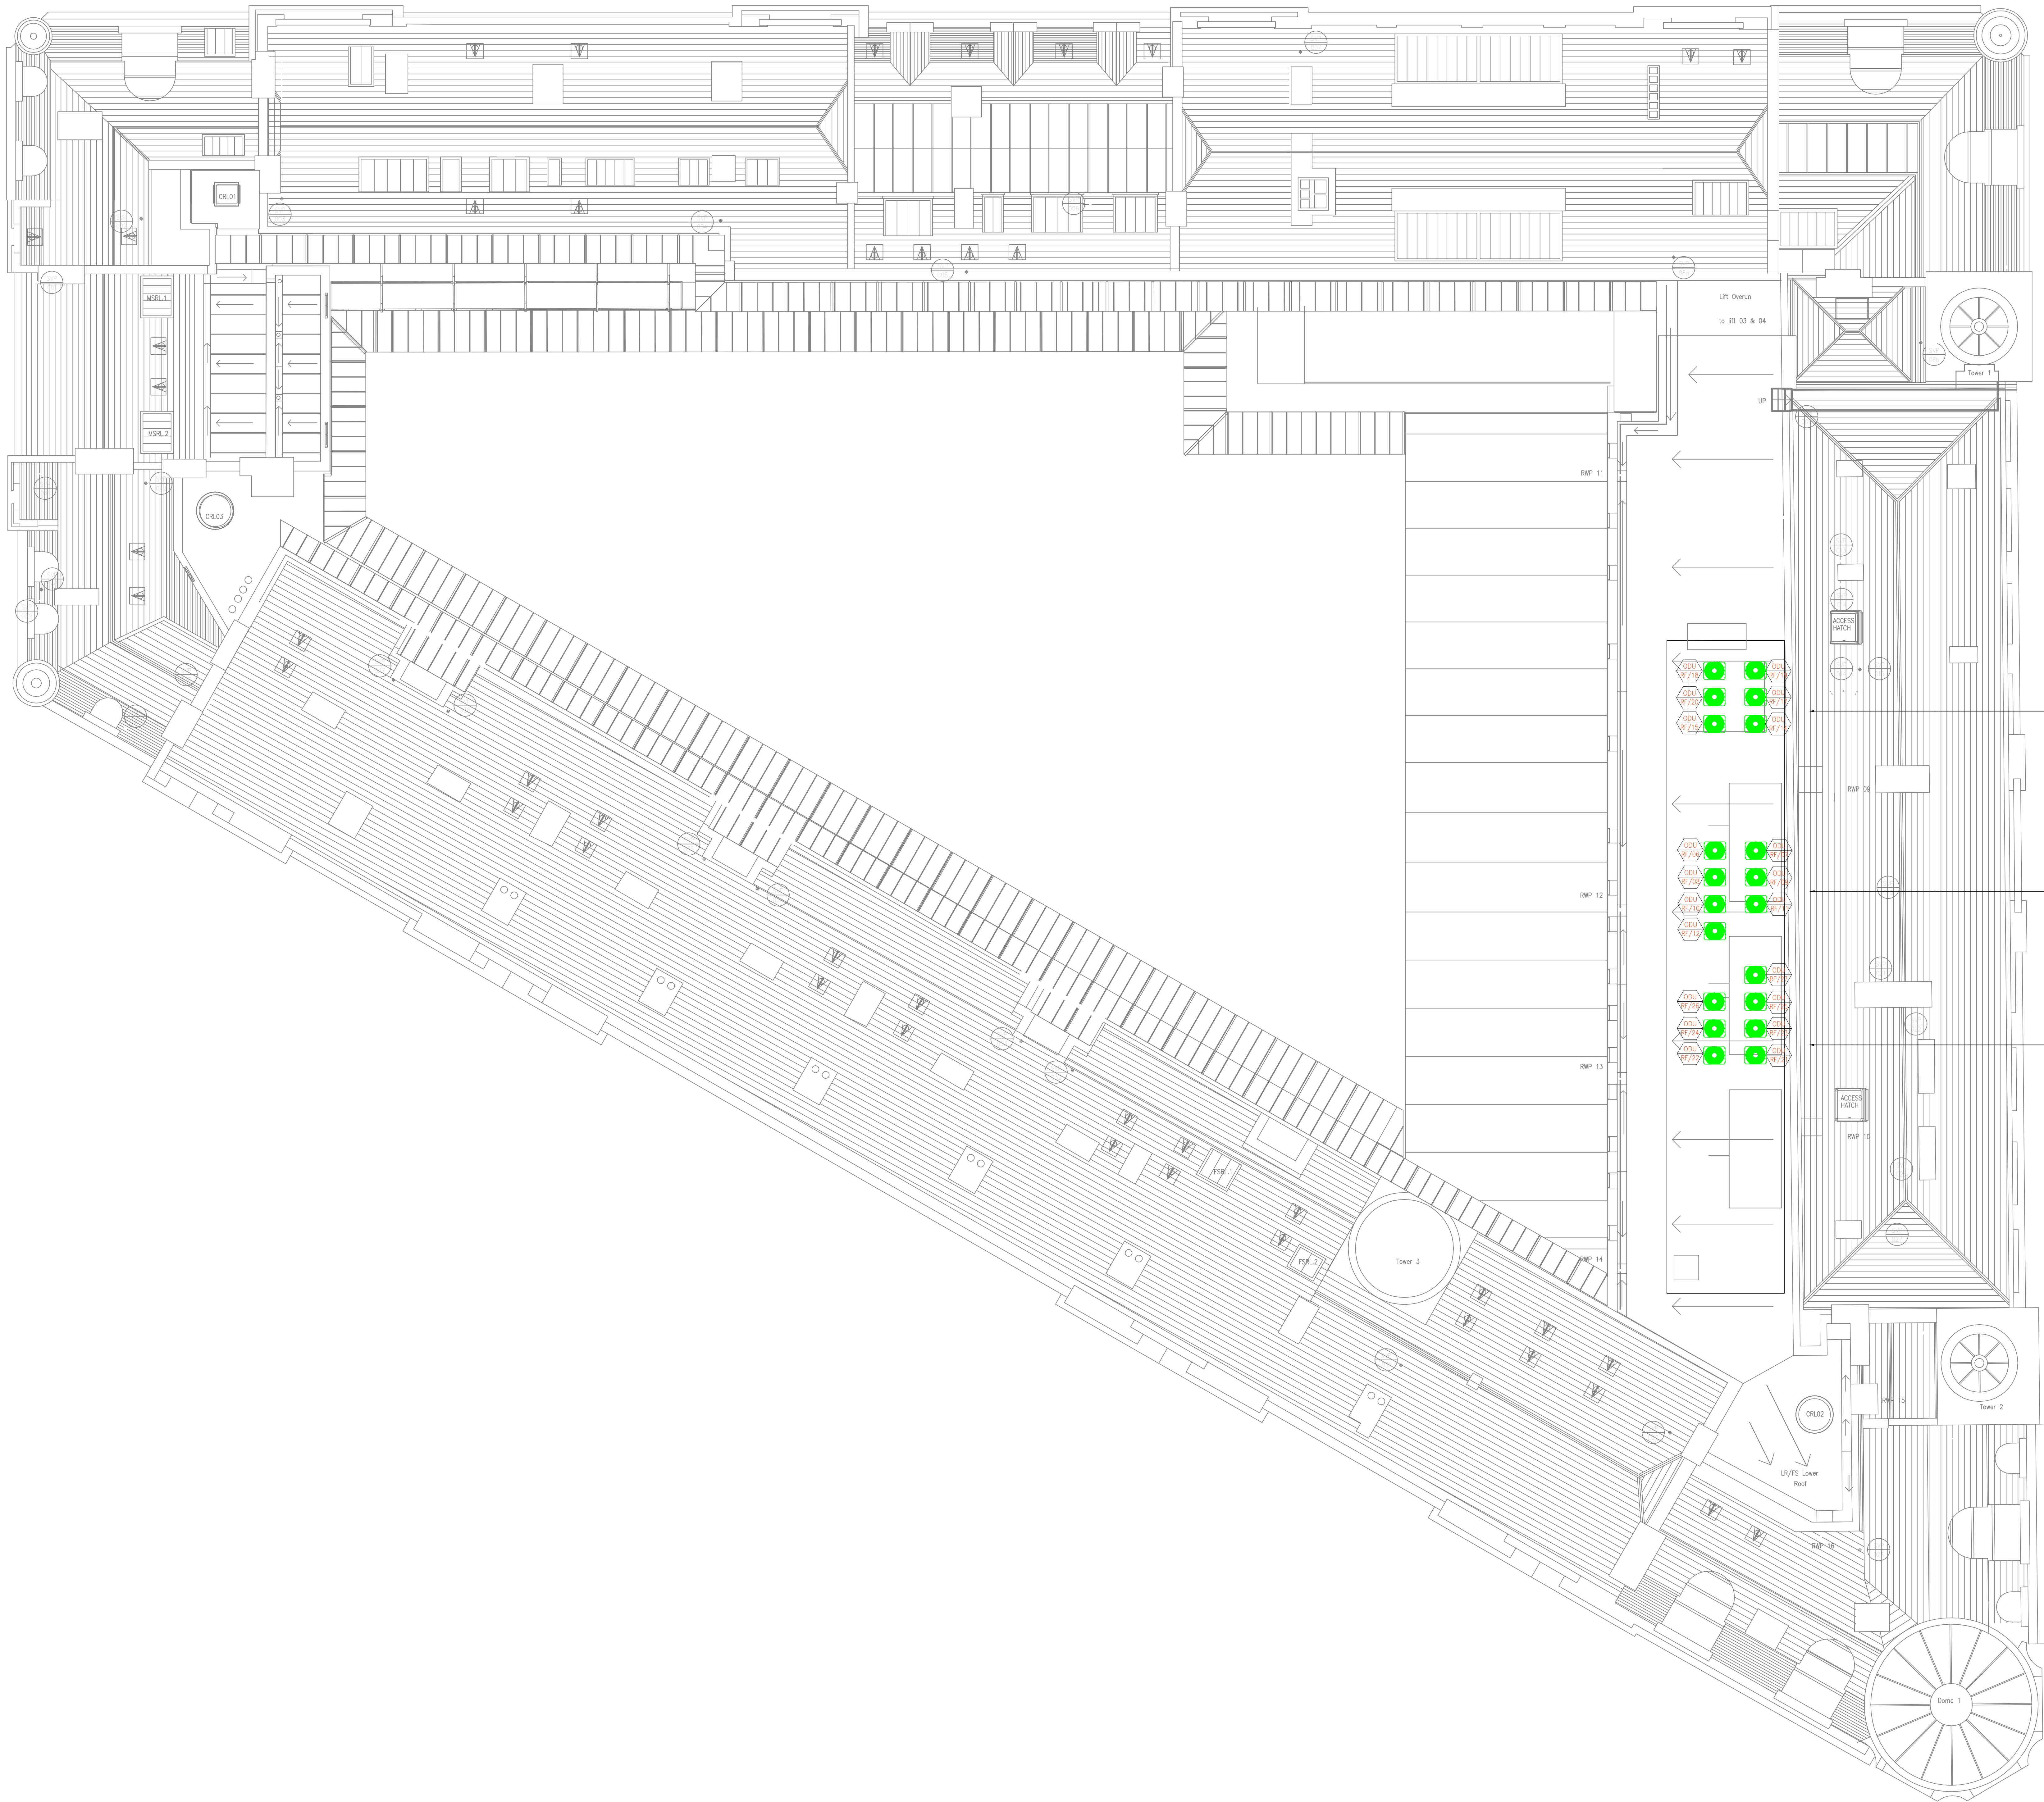

- NOTES
1. DO NOT SCALE FROM THIS DRAWING
 2. ALL DIMENSIONS TO BE CHECKED ON SITE BY THE CONTRACTOR PRIOR TO PREPARATION OF SHOP DRAWINGS, FABRICATION OF PARTS, ORDERING MATERIALS OR COMMENCING WORKS
 3. THIS DRAWING IS TO BE READ IN CONJUNCTION WITH ALL OTHER CONSULTANTS DRAWINGS, SPECIFICATIONS AND SCHEDULES
 4. ANY PENETRATION THROUGH FLOORS, DECK, STRUCTURAL ENGINEERS' APPROVAL BEFORE COMMENCEMENT
 5. ALL PLANT AND EQUIPMENT SHALL BE INSTALLED FULLY IN ACCORDANCE WITH MANUFACTURER'S RECOMMENDATIONS

FOR COMMENT
NOT FOR SITE USE

11.04.22	TENDER ISSUE	12	mm	AC
04.04.22	TENDER ISSUE	14	mm	AF
07.02.22	TENDER ISSUE	13	mm	AF
02.04.21	TENDER ISSUE	12	mm	AF
21.02.21	TENDER ISSUE	11	mm	AF
Date	Description	Rev	Dim	Clad

Revision Description

CONSOLUX
CONSOLUX M&E CONSULTING LTD.
MECHANICAL & ELECTRICAL CONSULTING ENGINEERS

London Office
25 Piccadilly
London W1J 0DQ
Tel: +44 (0)207 724 3030
Fax: +44 (0)207 617 7385
mail@consolux.co.uk

Liverpool Office
The Cavern Exchange
Liverpool L3 9JR
Tel: +44 (0)151 706 9469
Fax: +44 (0)151 707 7169
www.consolux.co.uk

Project
LONDON ROAD FIRE STATION
FIRE STATION, LONDON ROAD,
MANCHESTER, M1

Drawing Title
MECHANICAL SERVICES
ROOF LEVEL
VRF SERVICES LAYOUT

Date:	Design By:	Drawn By:	Scale:
MAR 2021	GT	KDC	1:100

Issue Status
TENDER

Drawing Number
647-M-[55]-RF-02

Rev
T5

XREF Updated on: 04.11.21

NOTE: This drawing is the copyright of Consolux M&E Consulting Limited and may not be used without its prior written consent. Written dimensions to be taken in preference to scaled dimensions. Do not scale these drawings.