


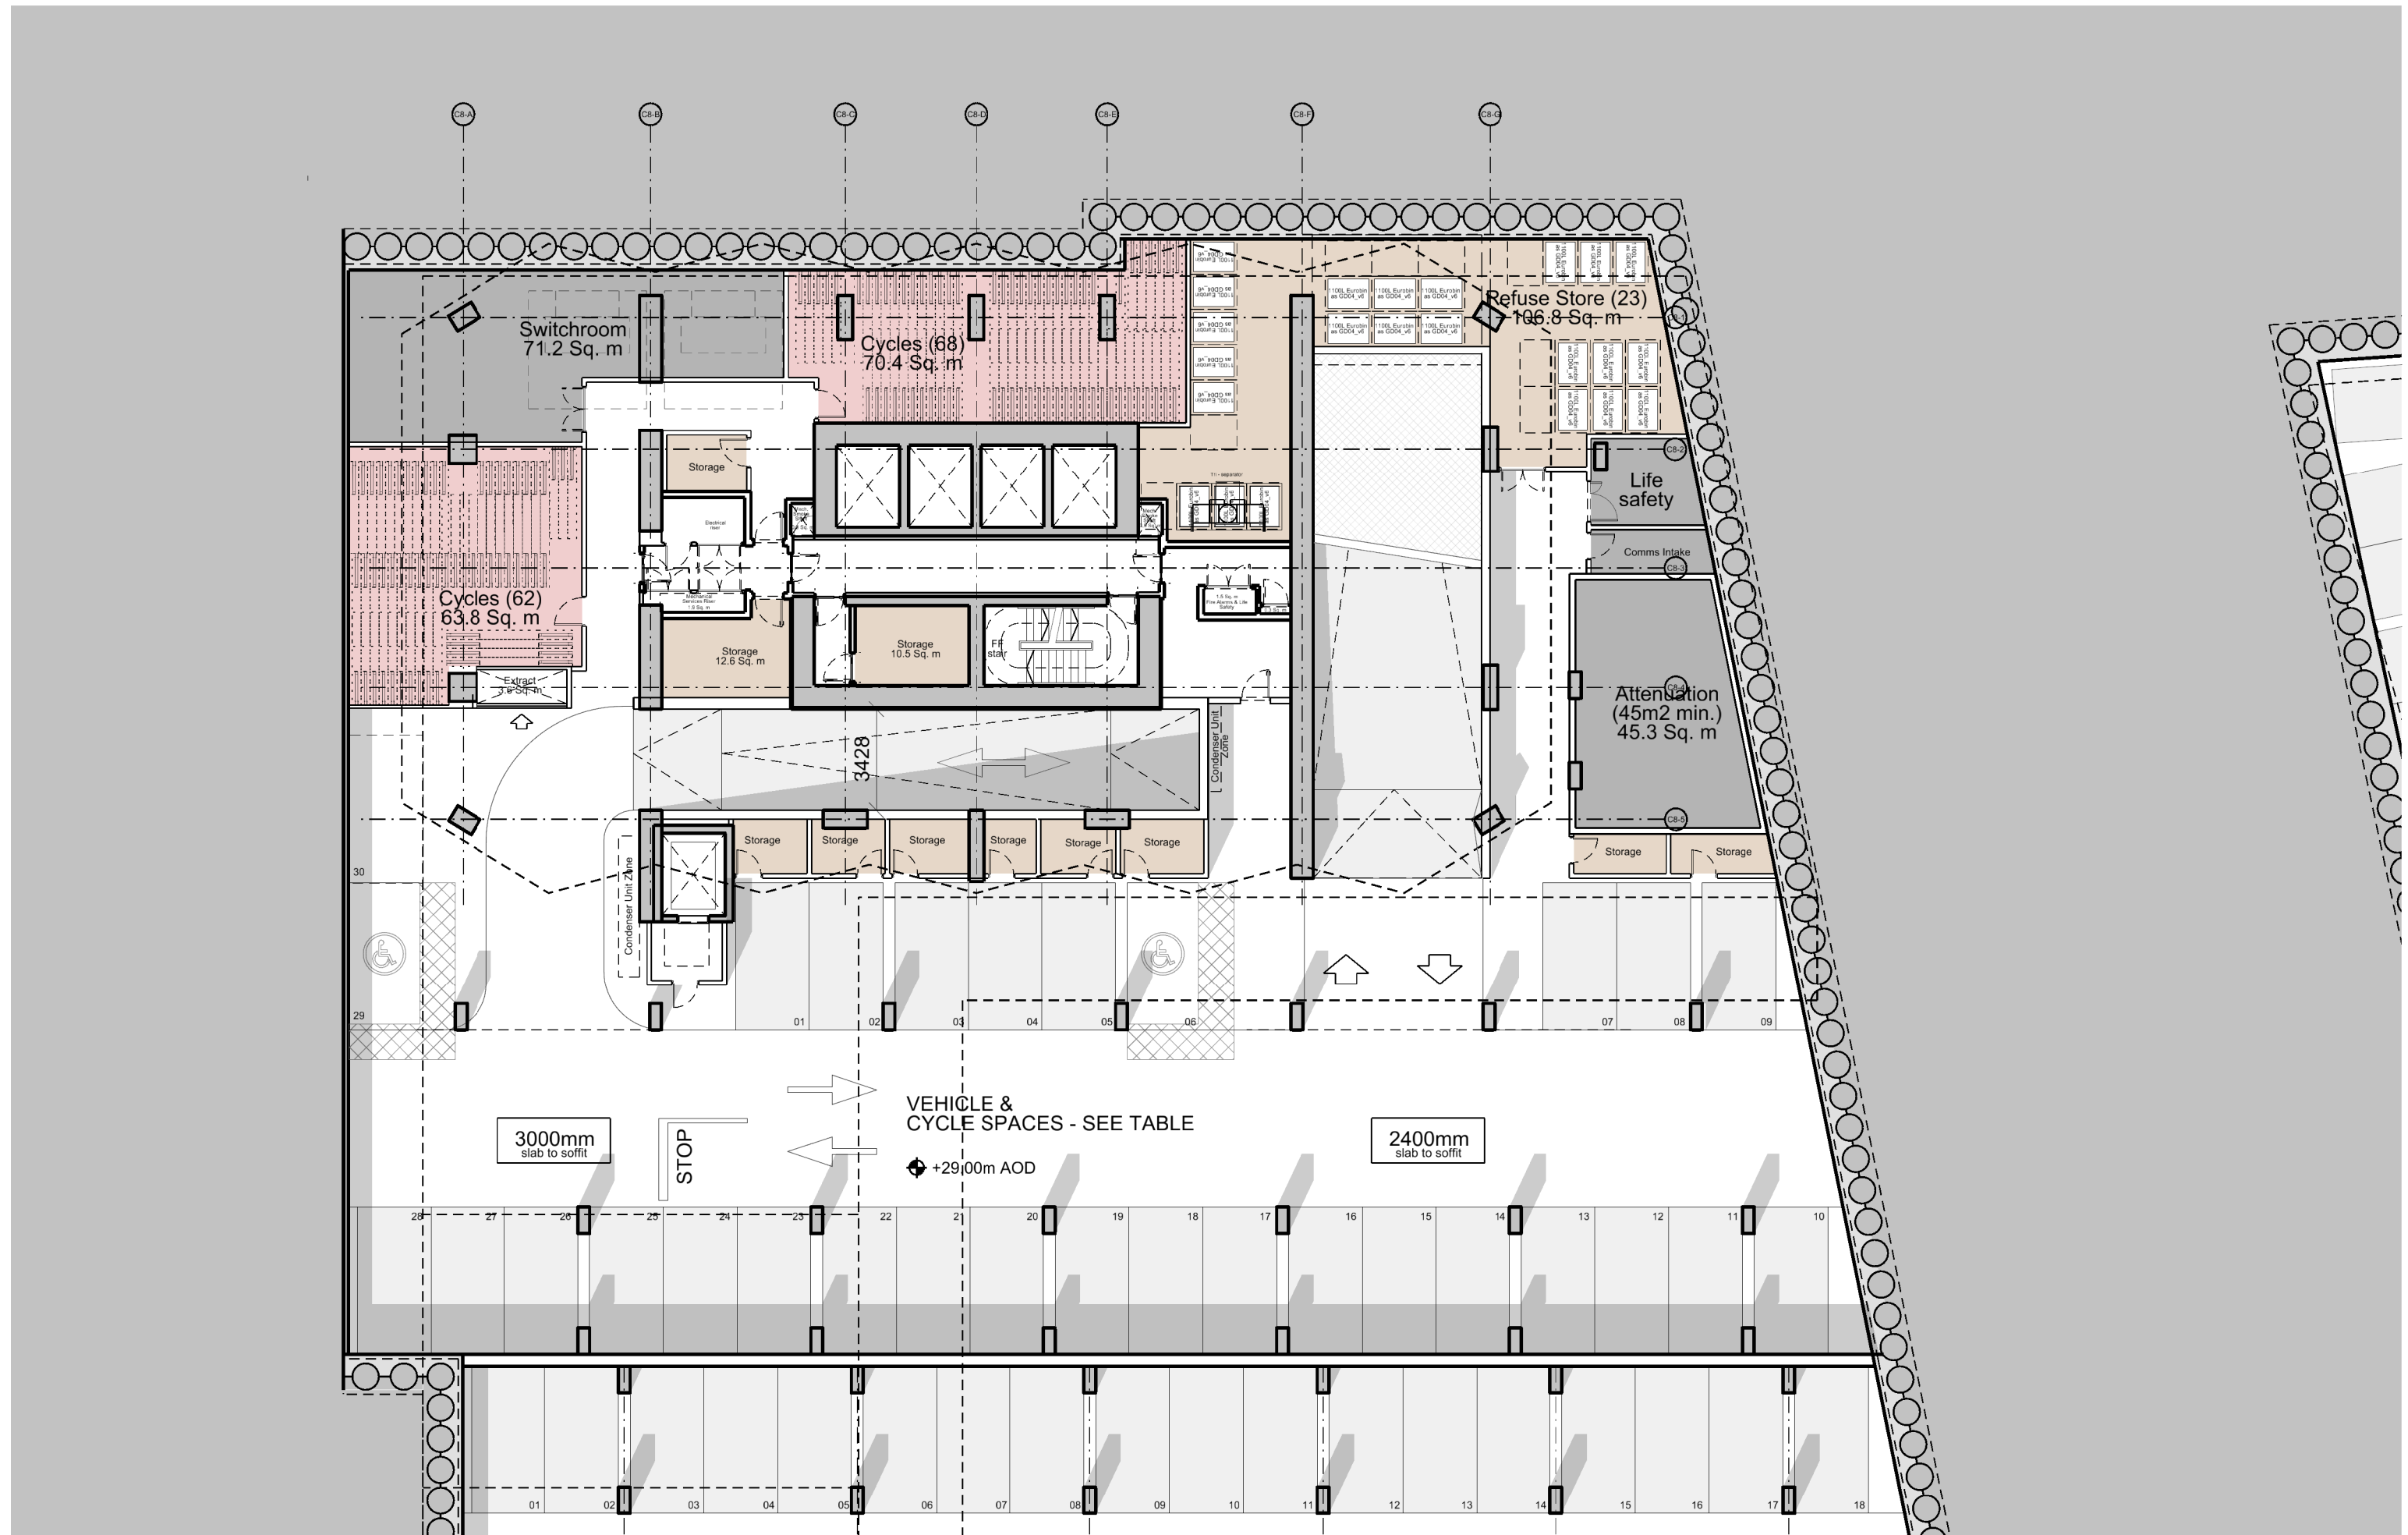

This drawing is copyright
Do not scale off dimensions.
All dimensions to be checked on site by contractor.
Contractor to report any dimensional discrepancies,
errors or omissions prior to commencing on site.

Scale Bar
0 2.5 7.5m

NOTE:	CAR PARKING	C7	C8	E1	E2	CYCLES	C7	C8	E1	E2	NORTH
B1	2.5x5m	29	33	27	43	33	236	130	281	116	
	Tandem	3	1	30	2	2					
	Accessible	2	3	2	48	2					
B2	2.5x5m (2.5x4.8m)	35	36	36	45	38 (1)	186	108	170	212	
	Accessible	1	1	39	2	50					
B3	2.5x5m (2.5x4.8m)	33	33	30	48	40 (1)	0	184	0	123	
	Accessible	4	2	2	2	2	422	422	451	451	
Total		66%	107(25%)	66%	105(25%)	85%	150(33%)	85%	121(27%)	26(5%)	483(28%)

Rev Date Description

X01 20.04.2023 Planning Issue

Key Plan

Project Title

Crown Street Phase 3
Manchester

Drawing Title

Tower C8 - Basement Level 01
General Arrangement

Job No

10418

Scale

1:200

Drawing No

C8-SHP-G200-PL-B1-B5D801

Revision

X01

Status

Planning

MANCHESTER
Riverside, 4 Commercial St
Manchester M15 4PG
+44 (0)161 835 2345
www.simpsonhaugh.com

LONDON
5-8 Roberts Place
London EC1R 9BB
+44 (0)20 7549 4000
mail@simpsonhaugh.com