


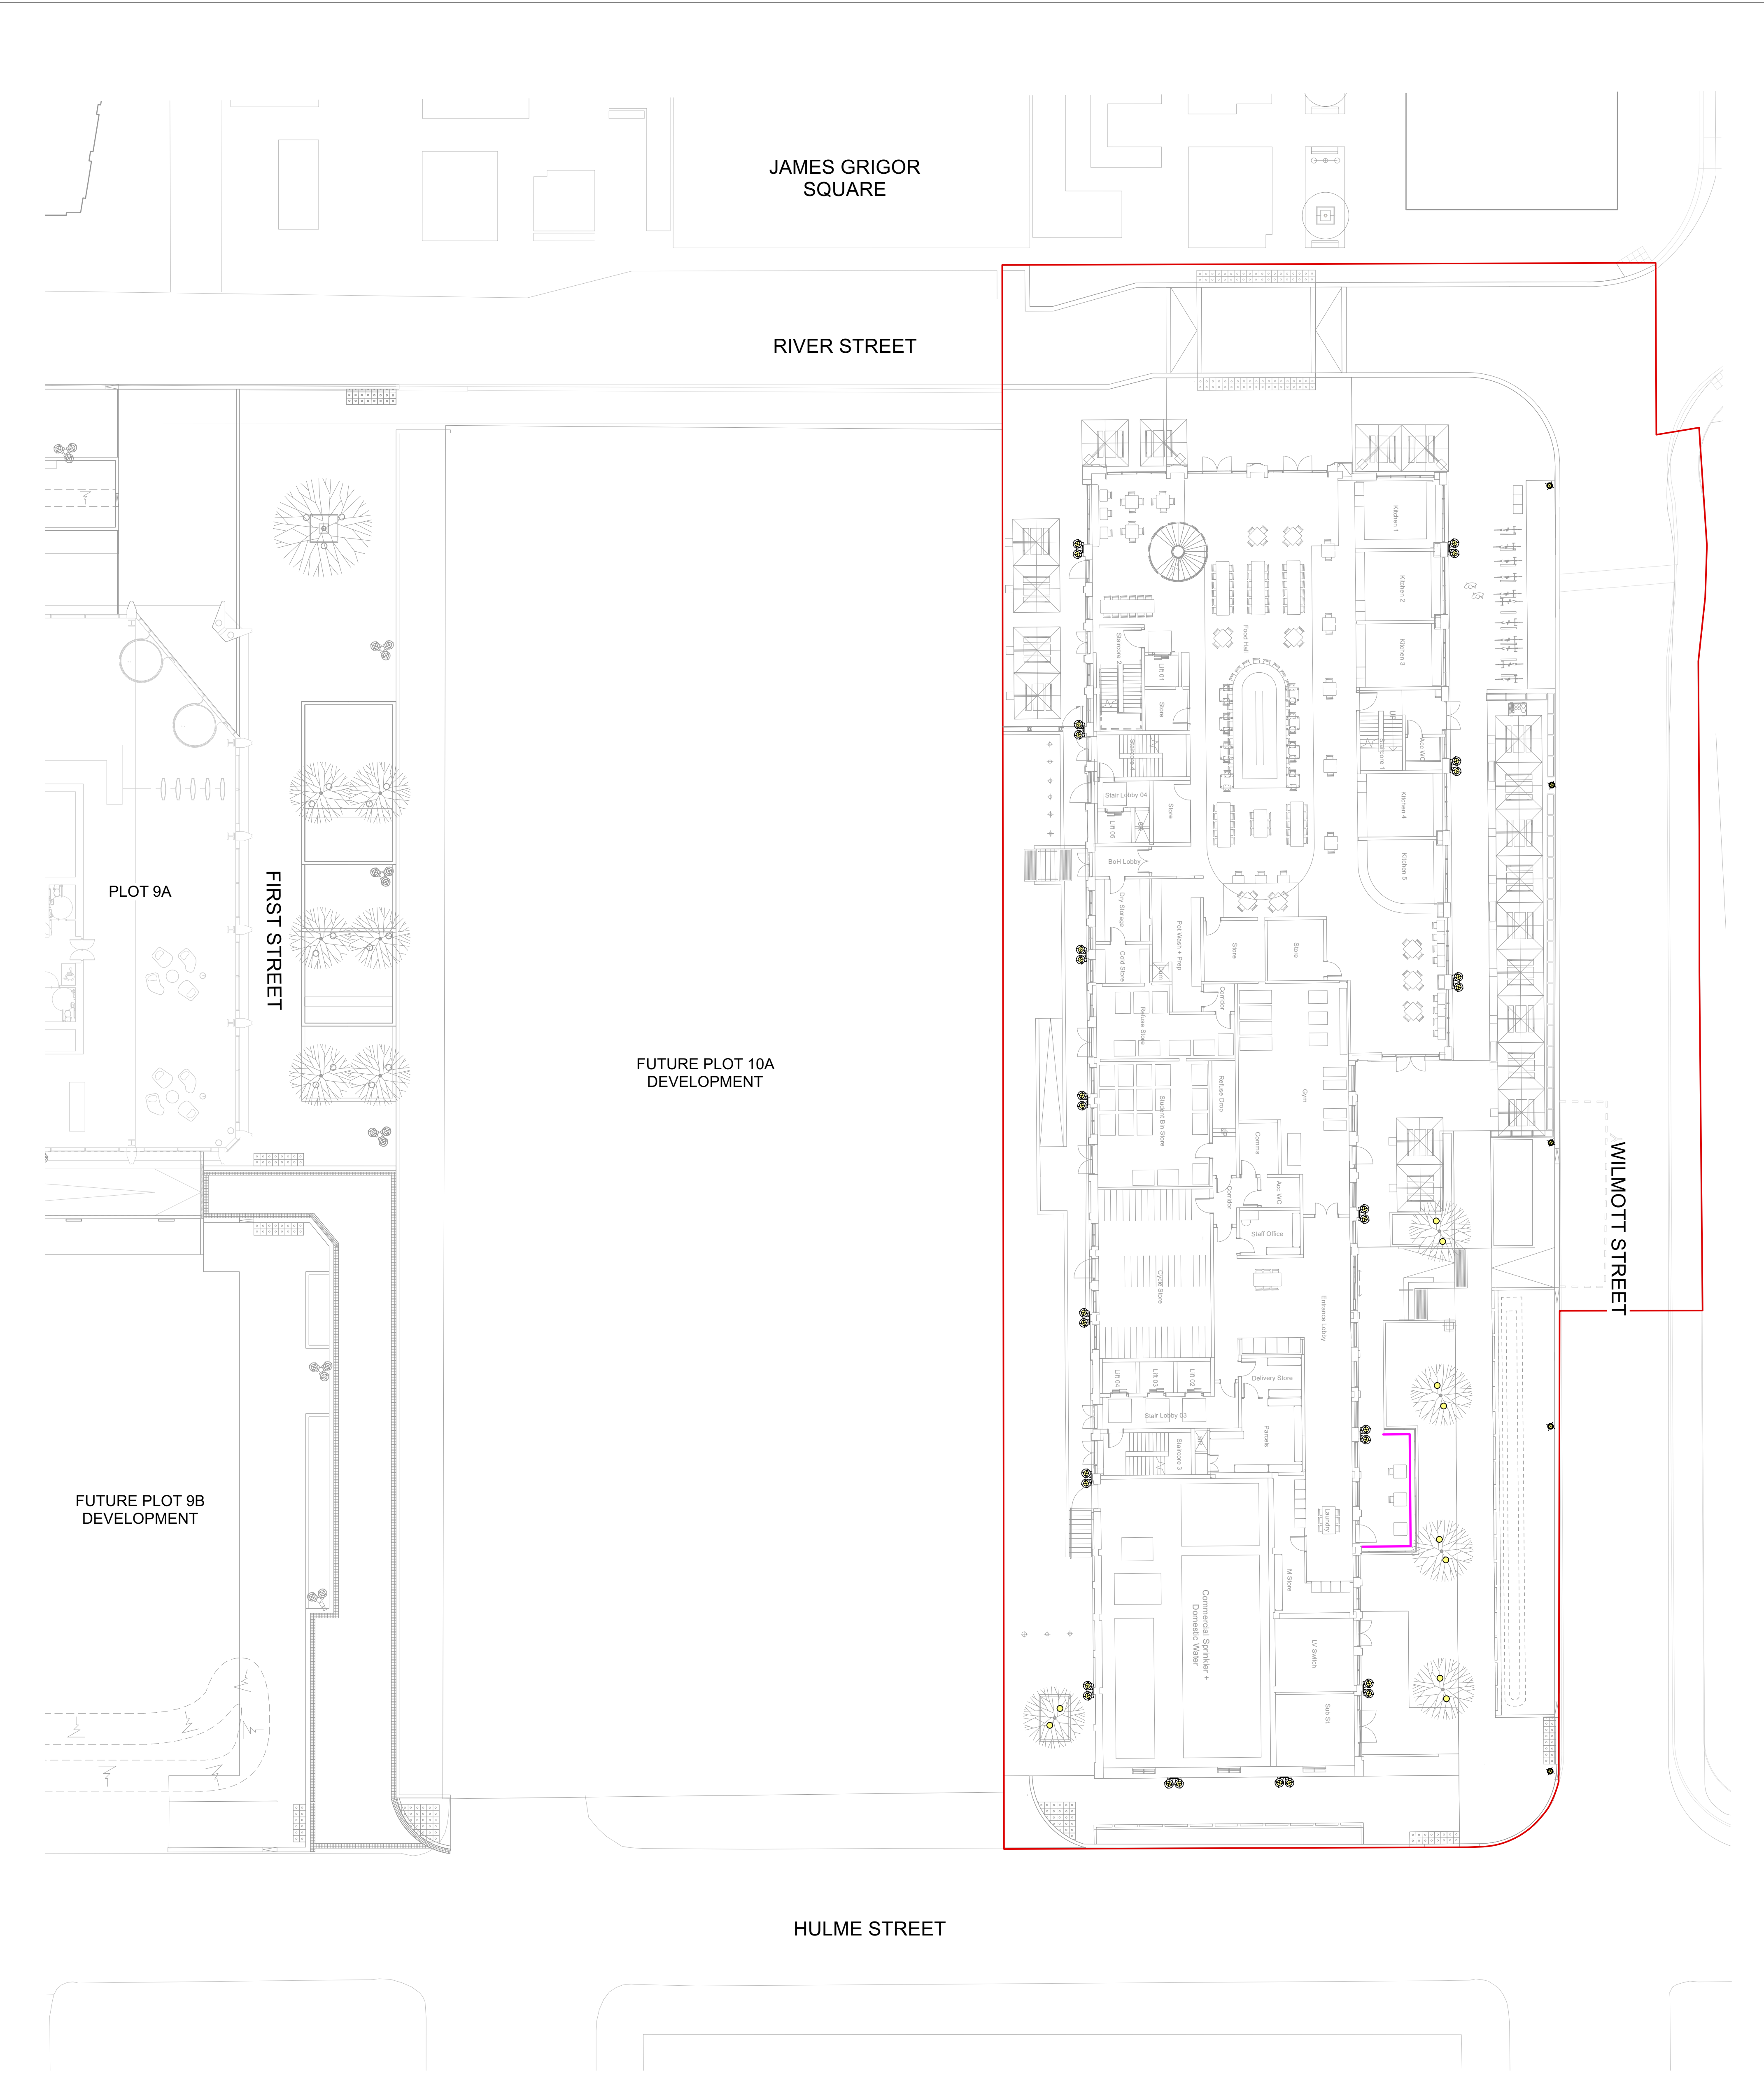

KEY

Application Boundary

LIGHTING

BUILDING MOUNTED LIGHTING
Locations shown indicative only. Exact location to be coordinate with architects in next stage.

PLANTING UPLIGHTER - In soft

EXISTING LAMP POST TO BE RELOCATED

SEAT STRIP LIGHTING

S4-P06	04-05-23	Minor amend + totem removed	YH	RM
S4-P05	24-04-23	Gate addition	EF	RM
S4-P04	20-04-23	Update to suit new layout	YH	RM
S4-P03	30-03-23	1 no. parasol removed	YH	RM
S4-P02	28-03-23	Amends following building layout changes	YH	RM
S4-P01	03-02-23	First Issue	YH	RM
Revision	Date	Description	Drawn	Apprvd.

Client	Select Property Group				
Project	First Street Plot 10b				
Drg Title	Lighting				
Created on	02-09-22	Created by	YH	Approved by	RM
Scale	1:200	Size	A1	Workstage	For planning
Drg No.	PL1471.3-PLA-ZZ-00-DR-L-006				
Suitability	S4	Revision	P06		

Planit I.E. Limited
E: info@planit-ie.com W: planit-ie.com

MANCHESTER
2 Back Grafton St, Altrincham, WA14 1DY
T: 0161 928 9281

LEEDS
No.1 Aire Street, Leeds Station, Leeds, LS1 4PR
T: 0113 824 6413

LIVERPOOL
Tempest 5.3, 12 Tithebarn Street, Liverpool, L2 2DT
T: 0151 363 1230

LONDON
Unit 6 Waterside, 44-48 Wharf Road, London, N1 7UX
T: 0207 253 5678

STANDISH
Standish Gatehouse, Stonehouse, Gloucestershire, GL10 3BZ
T: 0145 360 7080

THIS DRAWING IS COPYRIGHT PROTECTED AND MAY NOT BE REPRODUCED IN WHOLE OR PART WITHOUT WRITTEN AUTHORITY FROM THE OWNER.

NOTES:

- Do not scale from this drawing.
- Always work to noted dimensions.
- All dimensions are in millimetres unless otherwise stated.
- All setting out, levels and dimensions to be agreed on site.
- The dimensions of all materials must be checked on site before being laid out.
- The dimensions of all materials must be checked on site before being laid out.
- Order of construction and setting out to be agreed on site.