


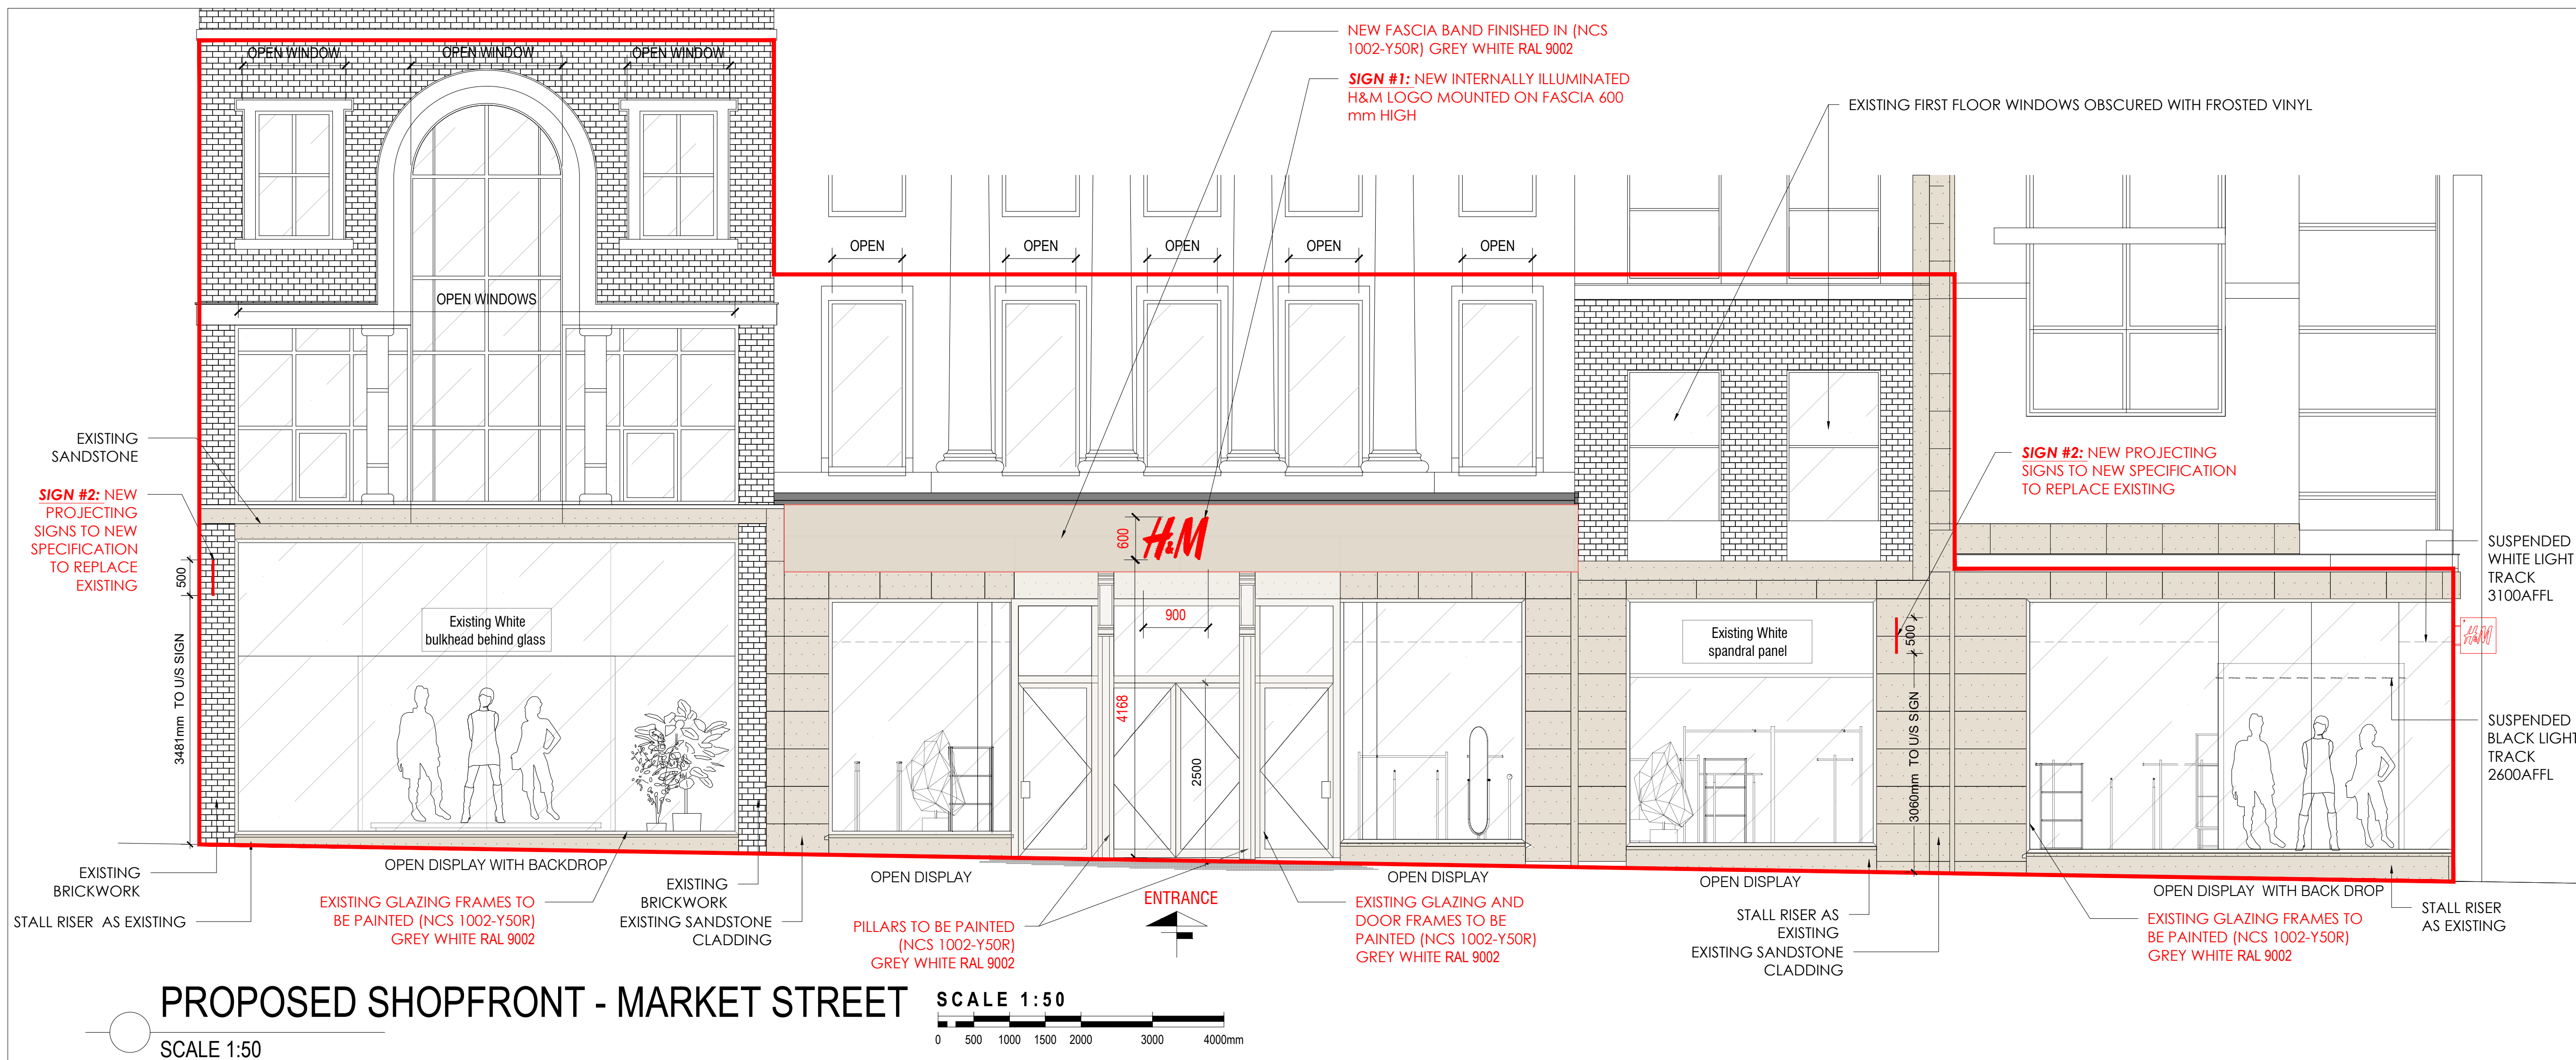

MANCHESTER

GENERAL NOTES

1. THIS DRAWING MUST **NOT** BE SCALED.
2. FOLLOWING COMMENCEMENT OF WORK ON SITE, ISSUED DRAWINGS AND DETAILS MAY BE SUBJECT TO CHANGE DUE TO SITE CONDITIONS OR CONTRACTOR DESIGN MODIFICATIONS.
3. ALL WORKS **MUST** BE CARRIED OUT TO THE SATISFACTION OF LOCAL AND STATUTORY AUTHORITIES, IN ACCORDANCE WITH CURRENT BUILDING REGULATIONS AND CODES OF PRACTICE.
4. ALL DIMENSIONS ARE TO BE VERIFIED WITH THE CONTRACTOR ON SITE PRIOR TO MANUFACTURE OR INSTALLATION.
5. QUADRANT DESIGN MUST BE INFORMED OF ANY AMENDMENTS TO THE DESIGN ON SITE.

MORE INFO

SCAN THIS CODE TO ACCESS: QD WEBSITE

SCAN ME


NON-ILLUMINATED SIGN MOUNT ON FACADE WITH CONCEALED FITTINGS.

FRONT & BACK VIEW

SIDE VIEW

SIGN #2

SCALE 1:20

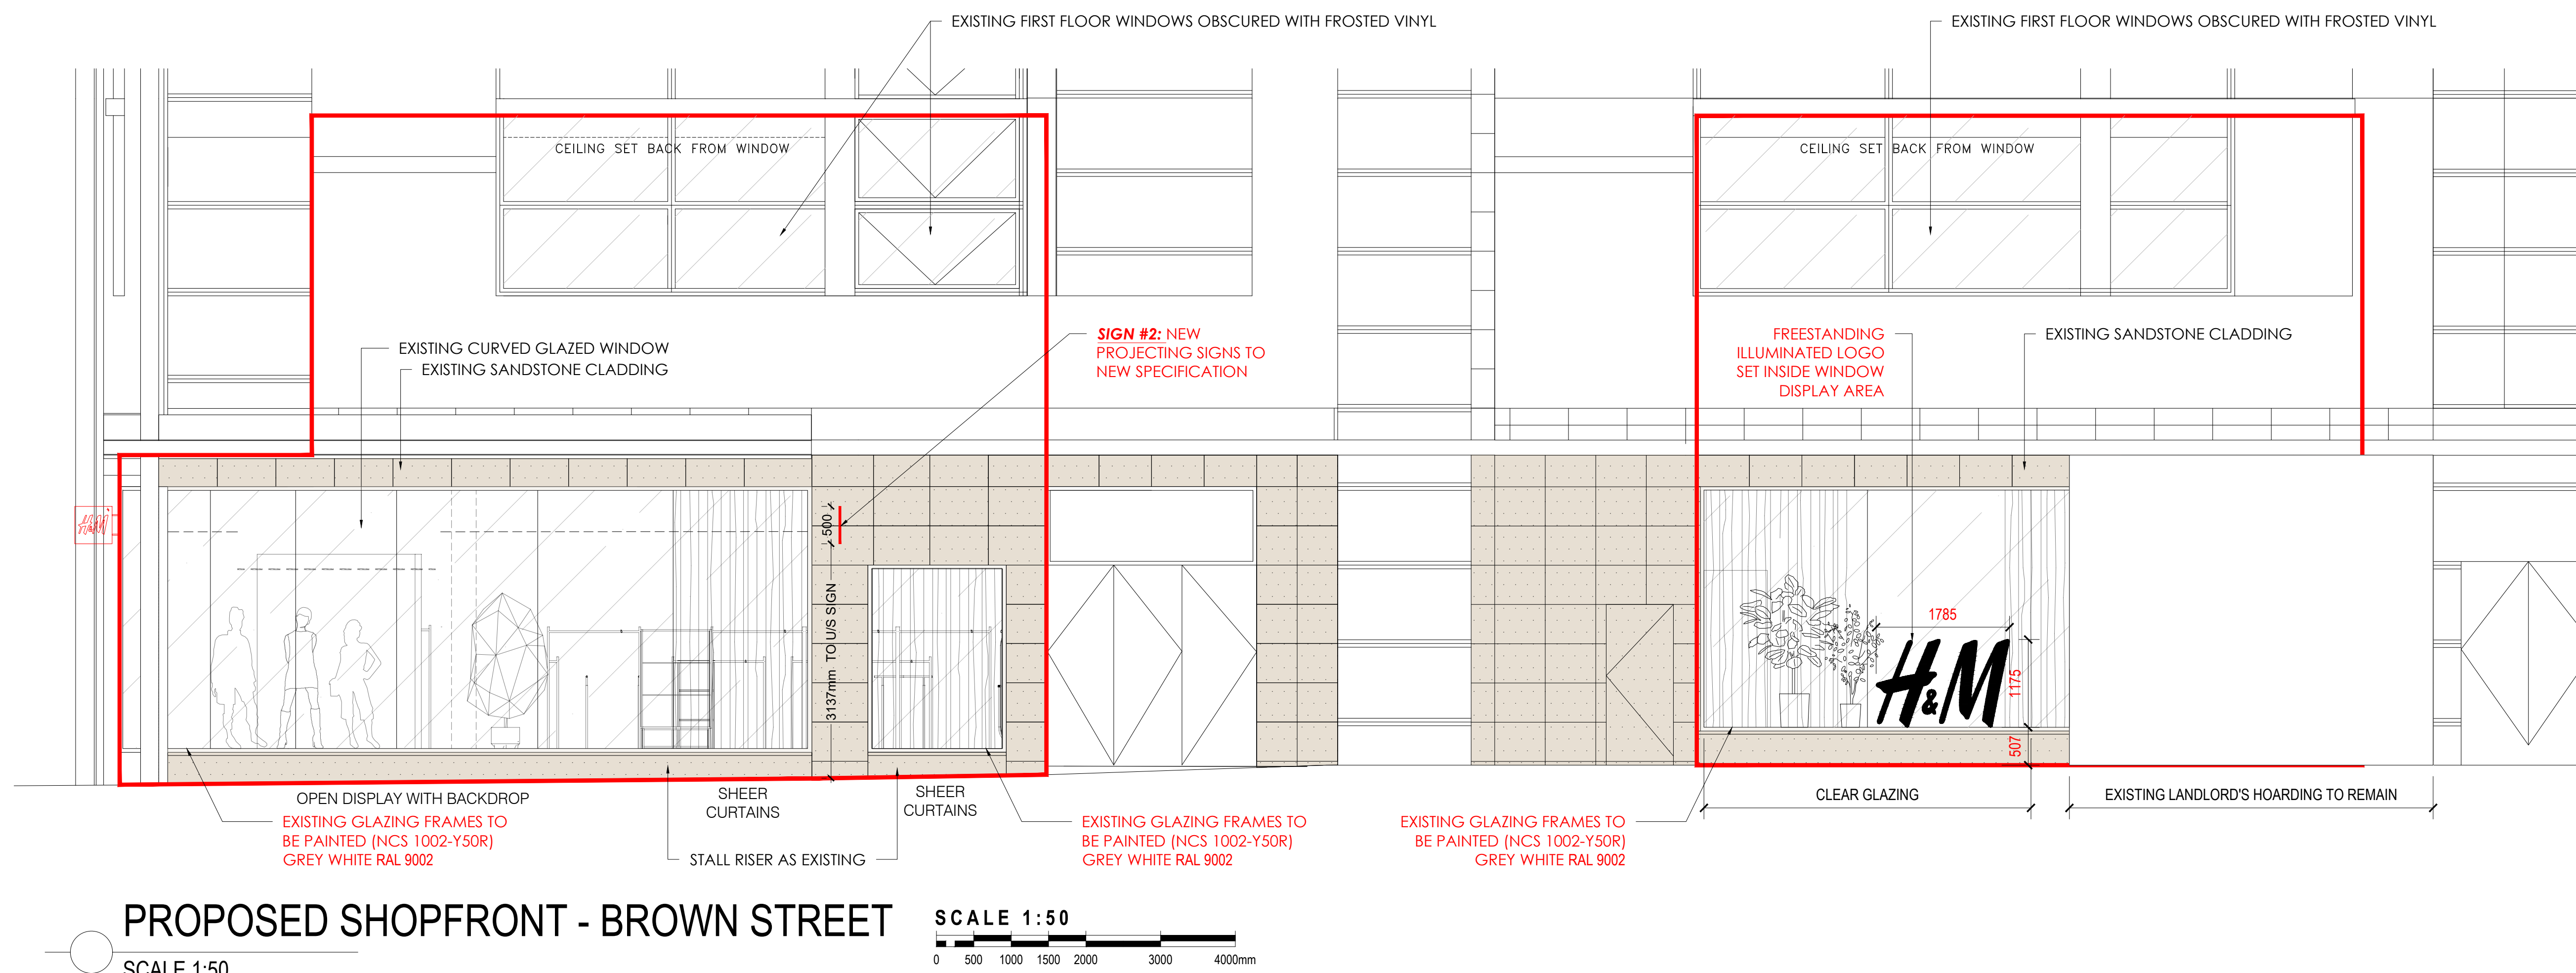

REV.	DATE	UPDATE	BY
~	06.04.22	ISSUED TO CLIENT	GR
A	23.02.23	ISSUED TO CLIENT	GR
B	21.03.23	ISSUED FOR PLANNING	GR
C	21.04.23	AMENDED FOR PLANNING	GR
D	12.06.23	AMENDED FOR PLANNING	GR

WORK STAGE	FEASIBILITY
CLIENT	
PROJECT	MANCHESTER(GB368) 68-70 Market Street, M1 1PW
SHEET TITLE	PROPOSED SHOPFRONT
SCALE	AS SHOWN AT A1
SHEET NO:	J001821_A4_00
DRAWN BY	GR
REVISION:	D