

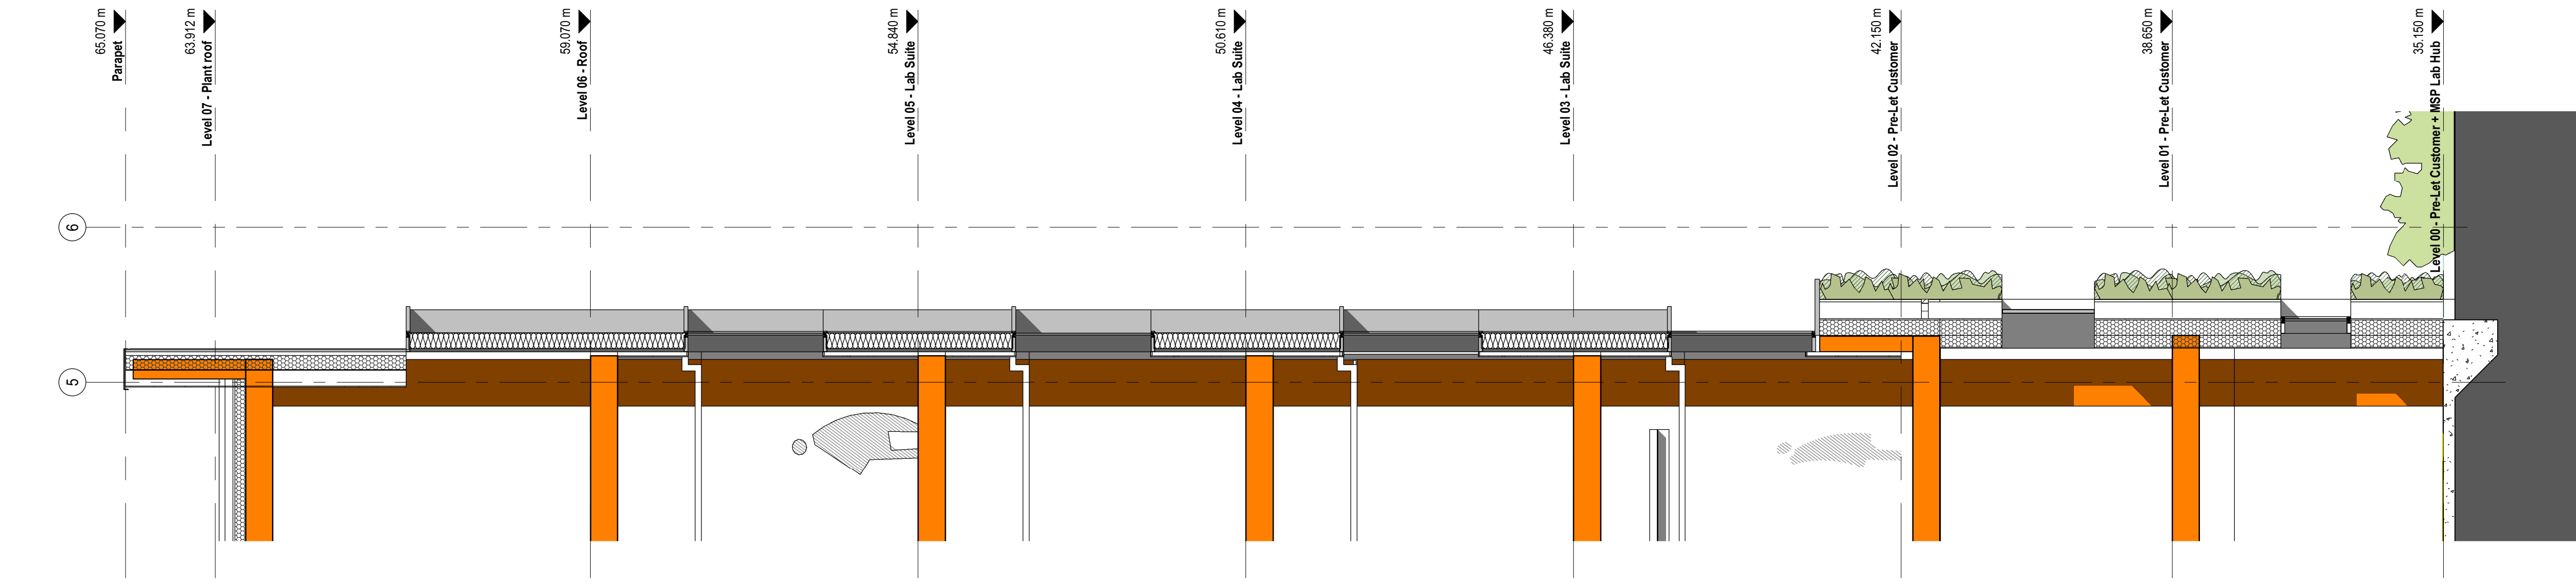


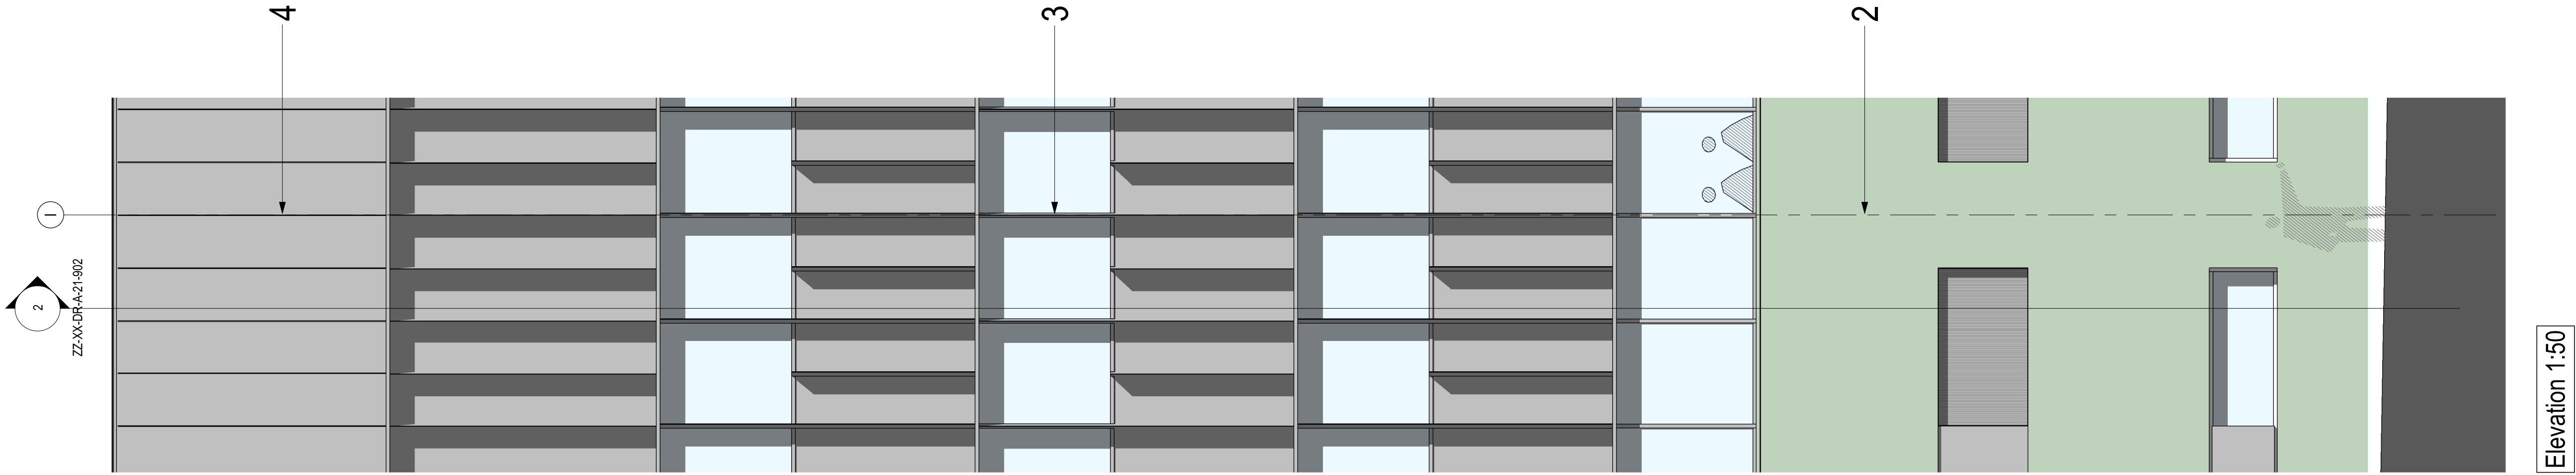

- ① – Green Wall - Irrigated system
- ② – Green Wall - Climbing plants supported by stainless wire system fixed through anodised aluminium rainscreen
- ③ – Anodised aluminium curtain wall system with projecting fin caps to vertical and horizontal junctions
- ④ – Anodised aluminium rainscreen cladding system with shadow gap to horizontal and vertical joints
- ⑤ – Perforated anodised aluminium rainscreen cladding system with shadow gap to horizontal and vertical joints

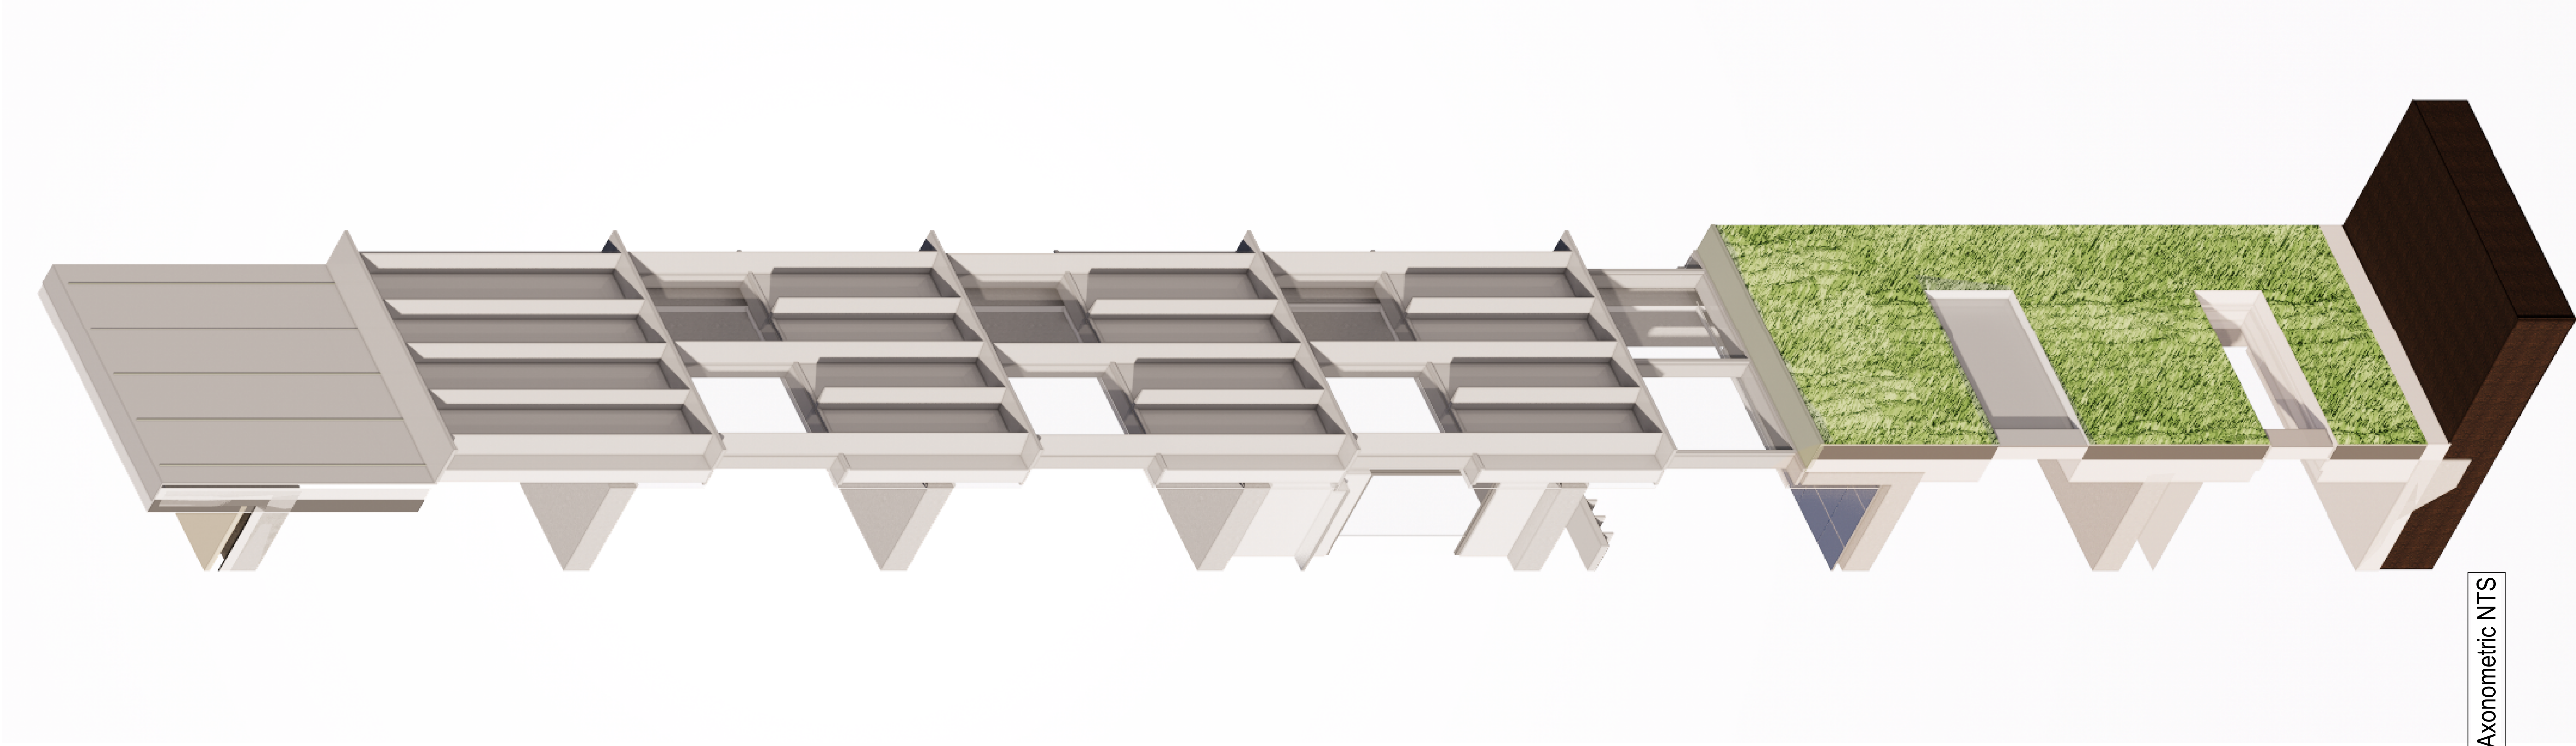