



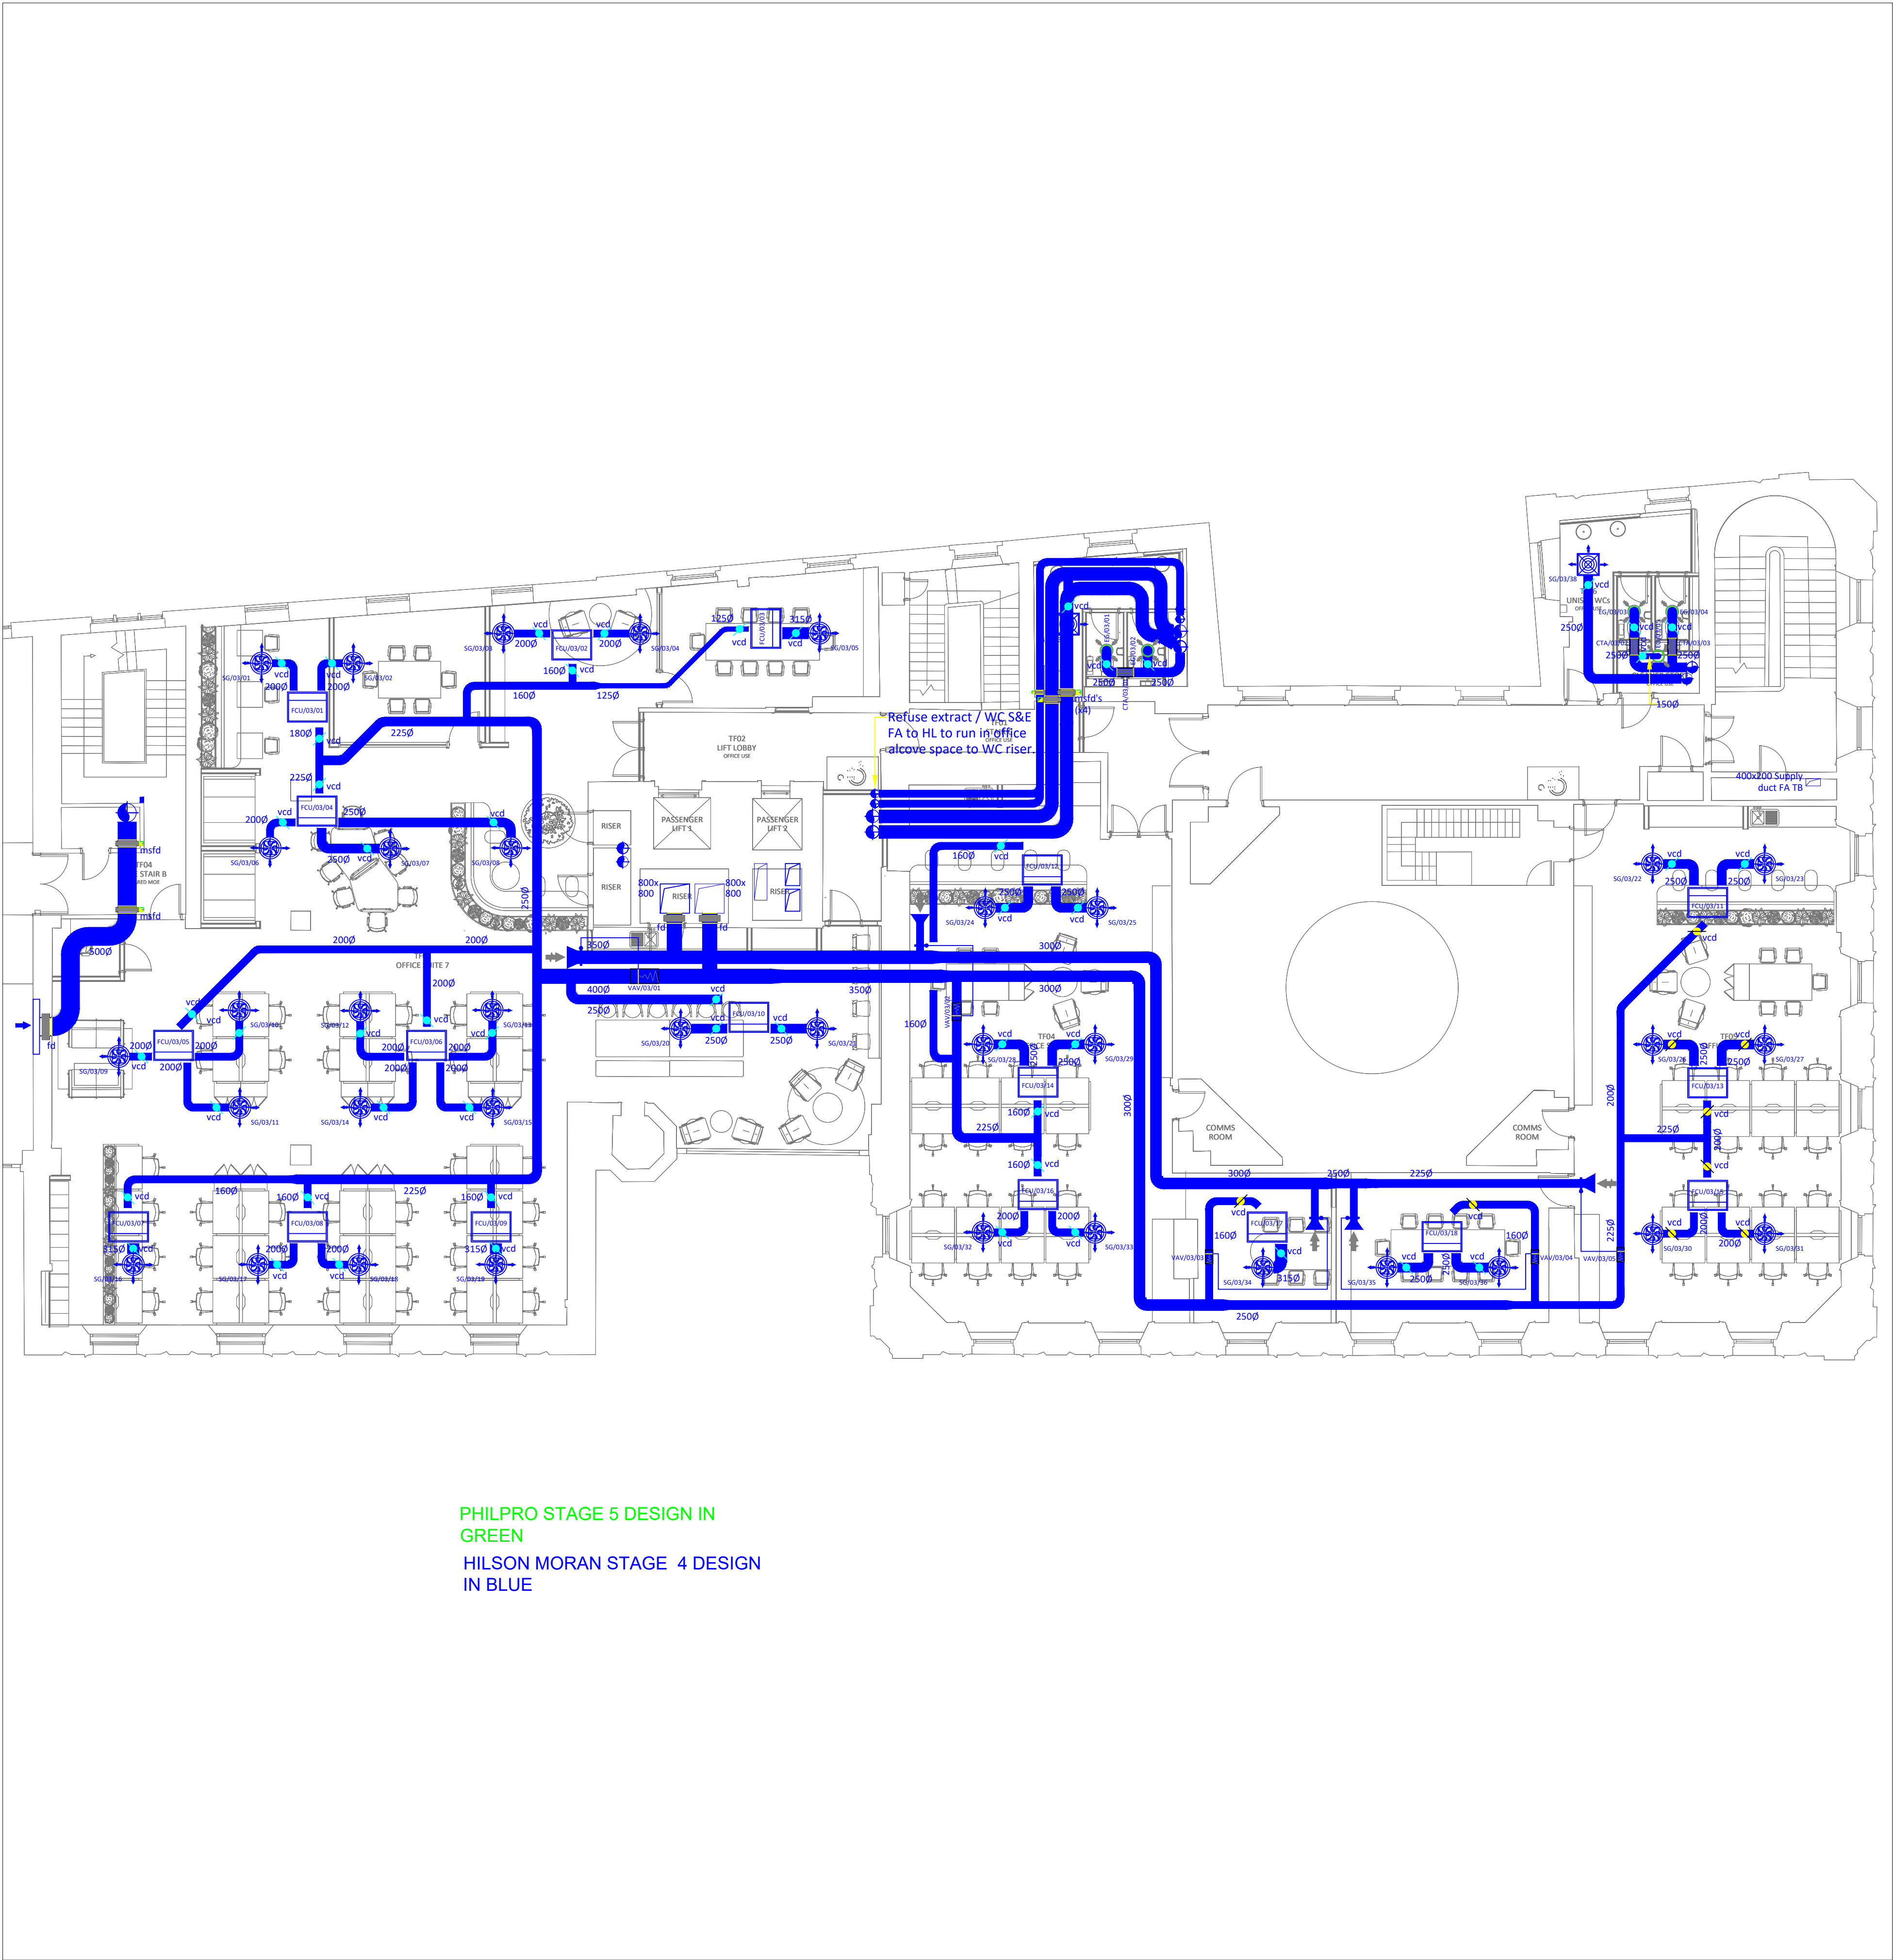

PHILPRO STAGE 5 DESIGN IN GREEN  
HILSON MORAN STAGE 4 DESIGN IN BLUE

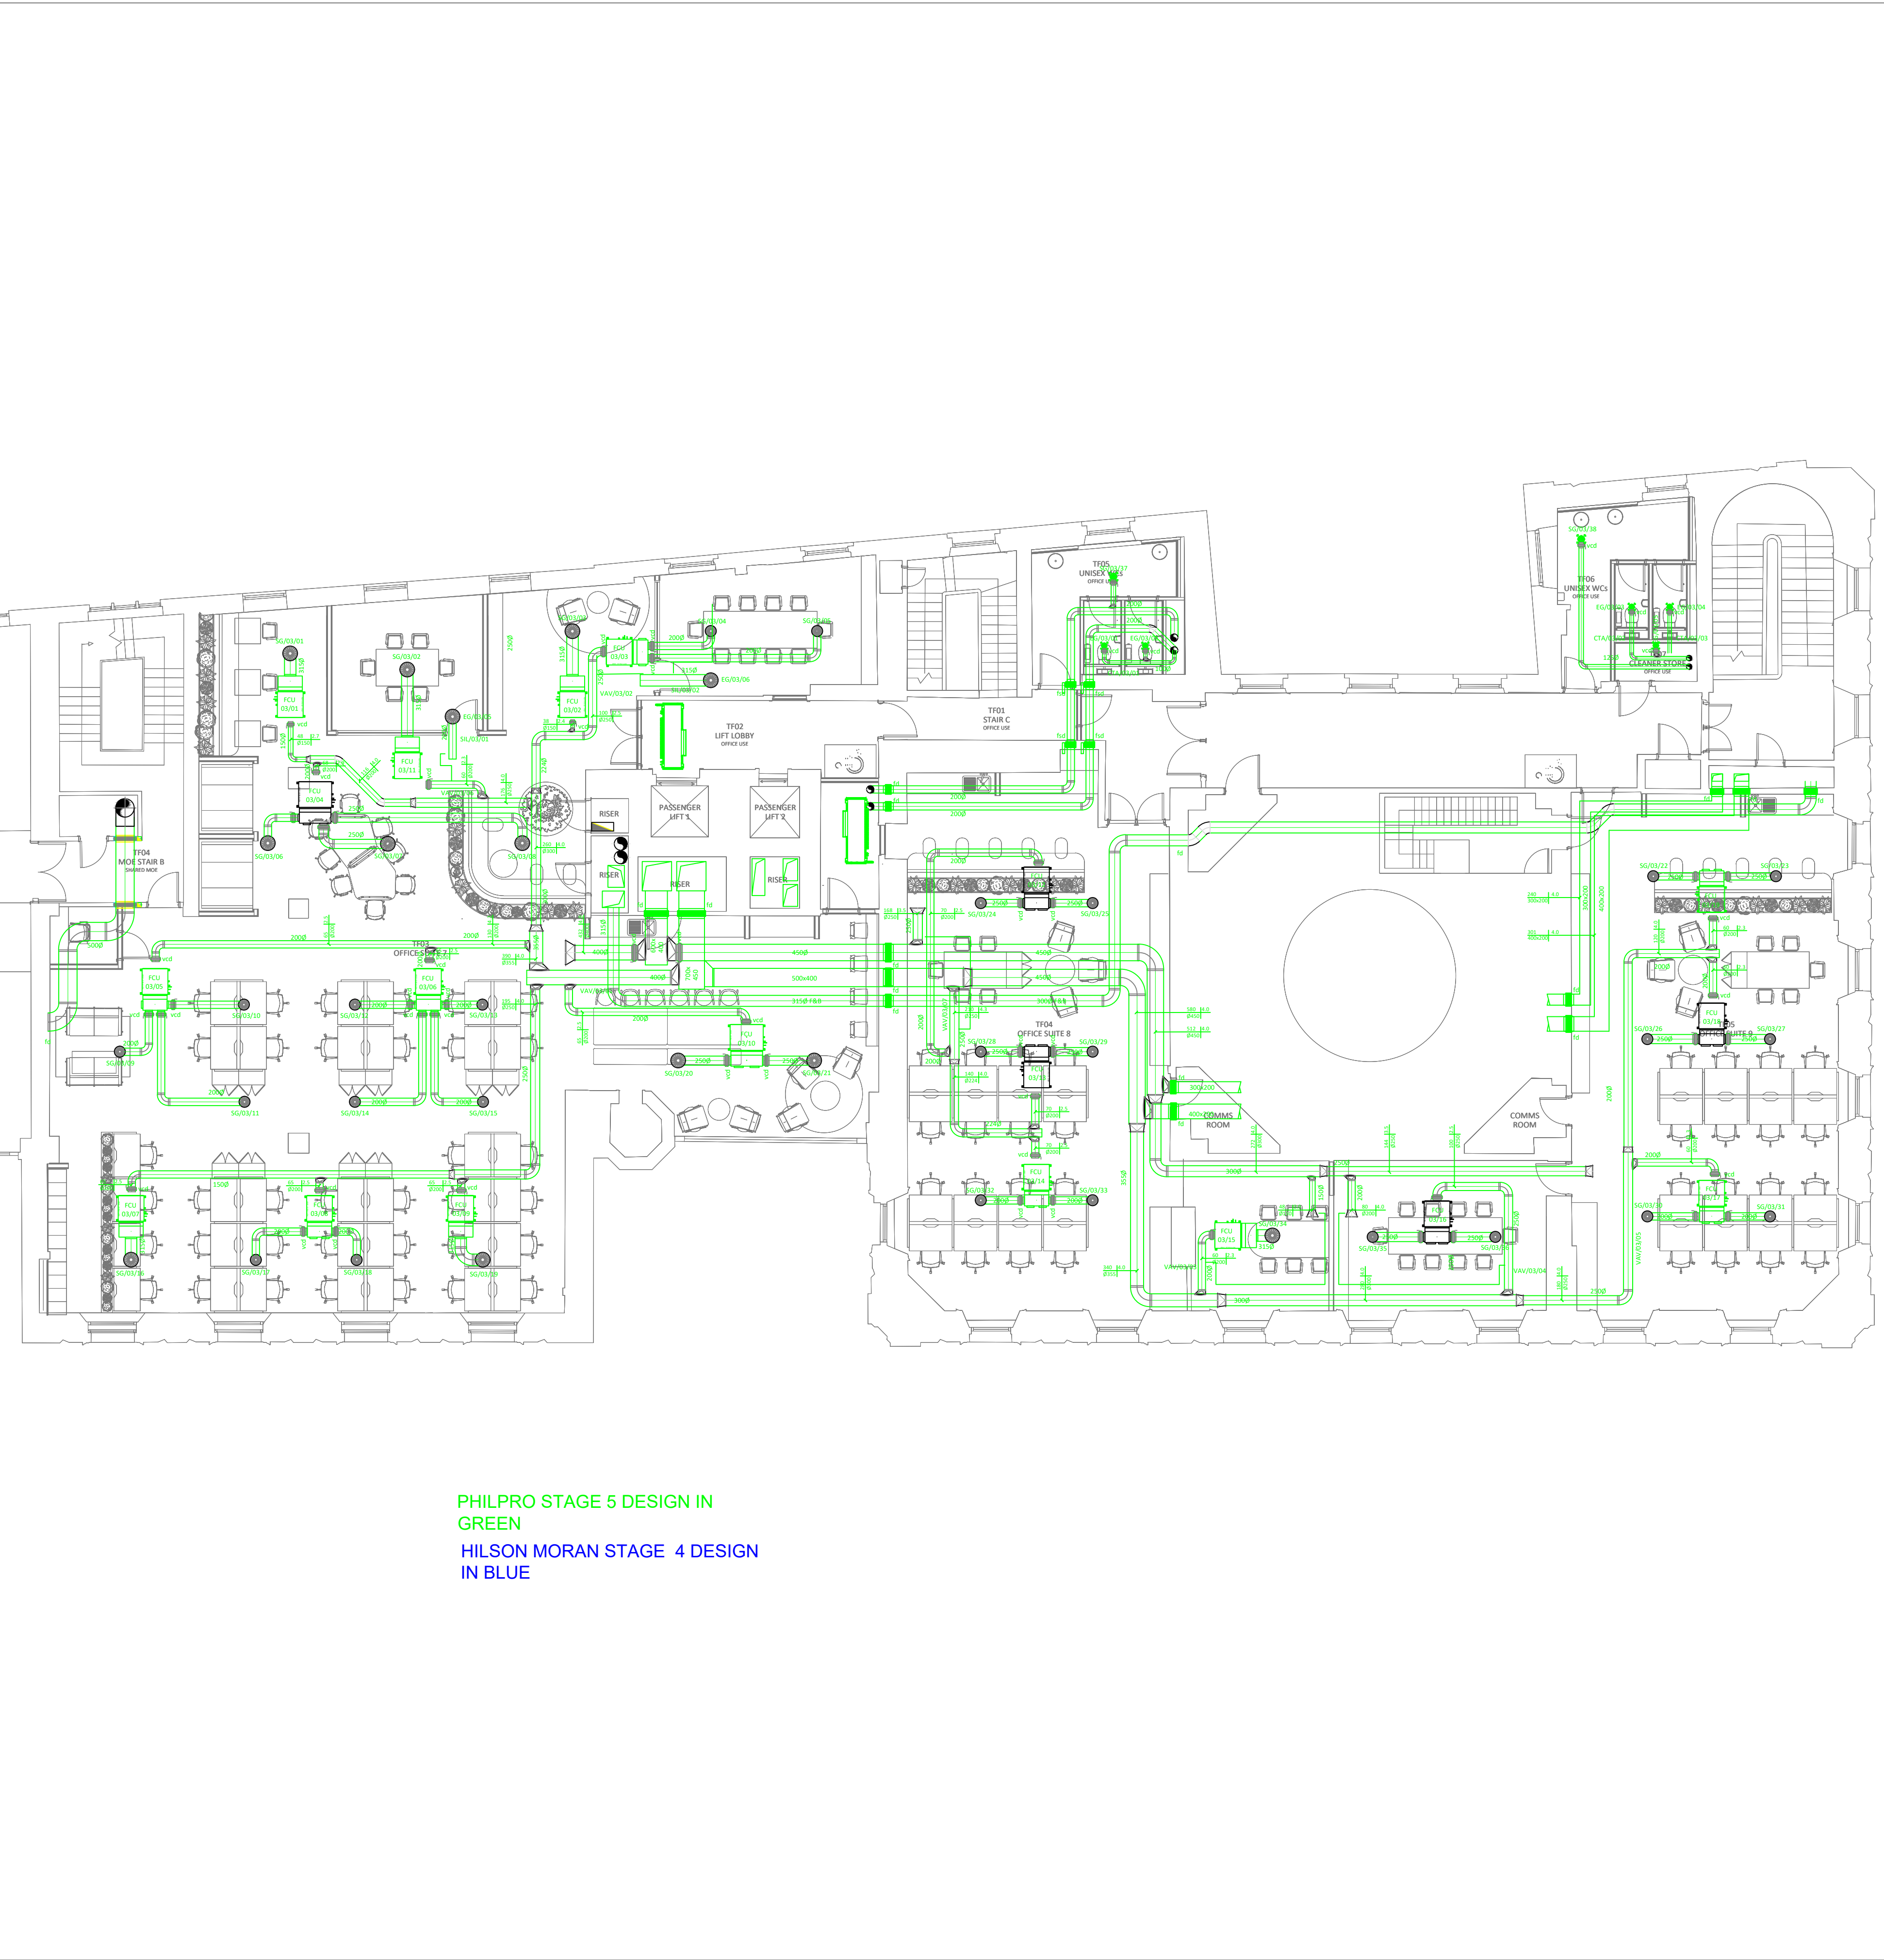

PHILPRO STAGE 5 DESIGN IN GREEN  
HILSON MORAN STAGE 4 DESIGN IN BLUE

NOTES:  
THIS DRAWING IS THE PROPERTY OF CUBICWORKS  
AND CAN NOT BE USED IN FULL OR PART, COPIED  
OR REPRODUCED WITHOUT PERMISSION FROM CUBIC  
WORKS.  
DO NOT SCALE THE DRAWING.

38 MOSLEY STREET  
3RD FLOOR  
CAT A AND CAT B COMPARISON

|                                |            |
|--------------------------------|------------|
| FM-<br>PROP-LAY-3F<br>PROPOSED |            |
| ALR                            | 1/100 © A0 |
| 24.02.2023                     | R2         |